

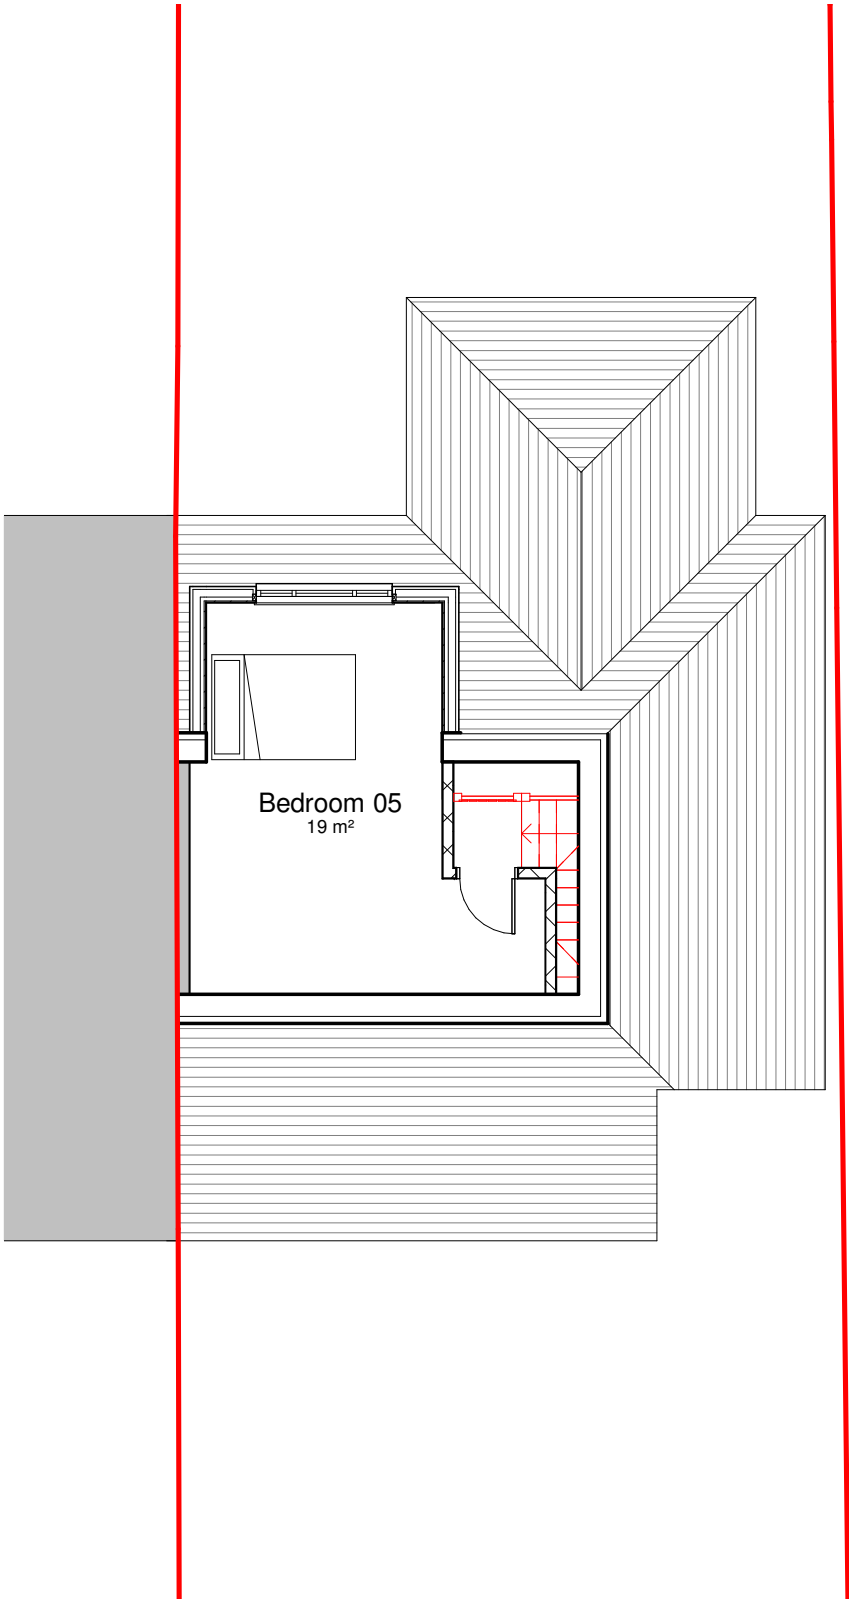


 



1

Proposed loft Floor Plan
1 : 100

 

2

Bin Store - Front Elevation
1 : 50

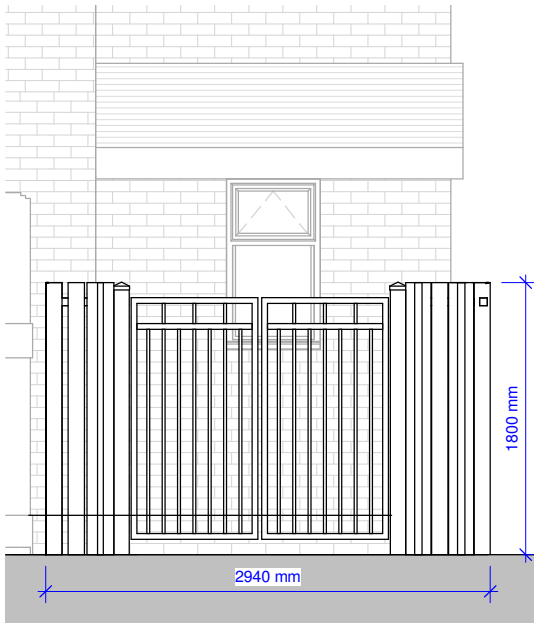 

General Notes

The Architect shall have no responsibility for any use made of this document other than for that which it was prepared and issued.

All dimensions should be checked on site. Do not scale from this drawing

To be read in conjunction with all other Consultant's drawings.

The Architect to be immediately notified of any discrepancies.

Copyright on this drawing retained by the Architect.

LEGEND

 Site Boundary

P3	02/04/2025	AK	SH	Amended Drawings
P2	02/04/2025	AK	SH	Amended Drawings
P1	19/12/2024	AK	SH	Initial Issue
No.	Date	Dwn	App	Revision or reason for issue

Client
Mohamed Ahsan

create it studios
... leave an impression

Create It Studios (NW) Ltd
3 Stevenson Square,
Manchester
M1 1DN
info@createitstudios.co.uk

Project Title
266 Barlow Moor Rd, Manchester M21 8HA

Scale / North Point
As indicated

Drawing Title
Proposed loft Floor Plan And Bin Store Elevation

Drawing Number	Revision
A1580(02)AP003	P3
Drawing Status	
Preliminary	