



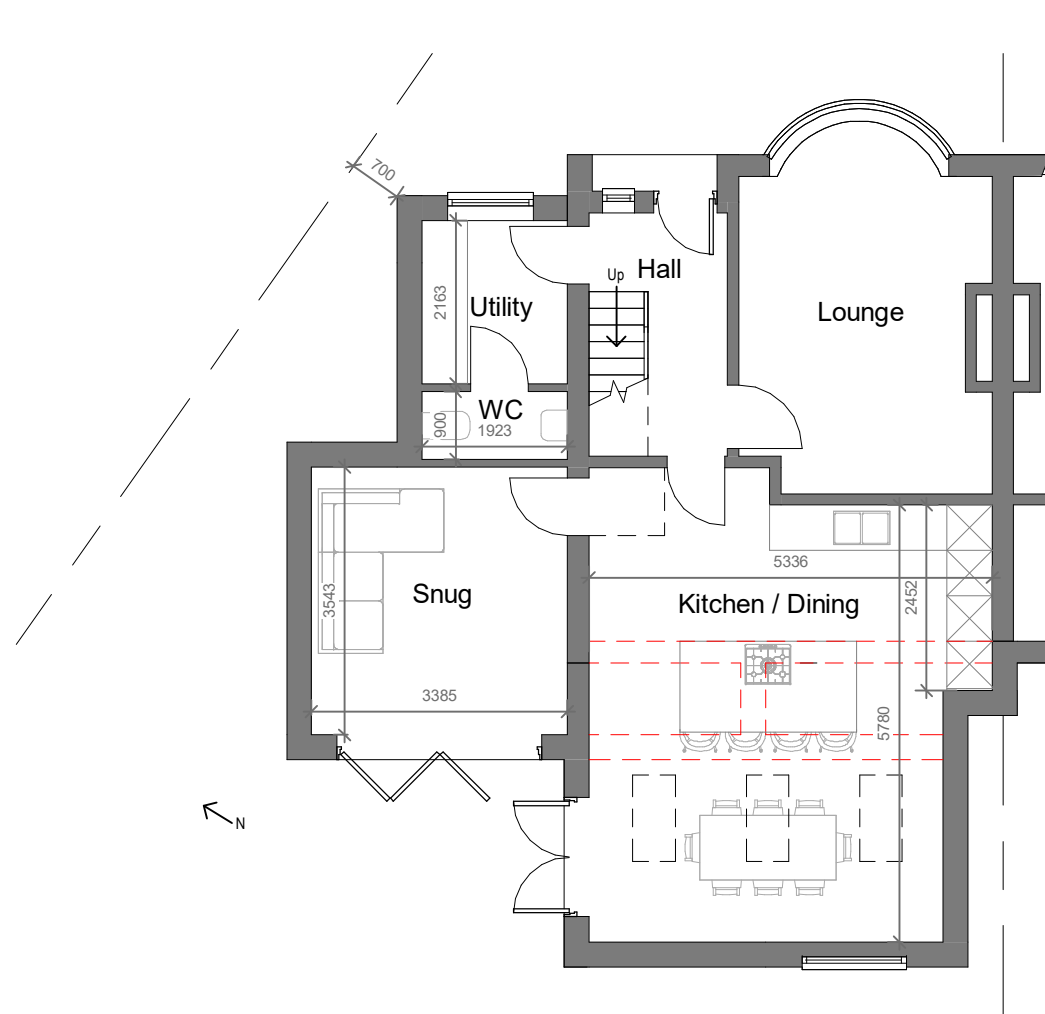

Ground Floor Plan

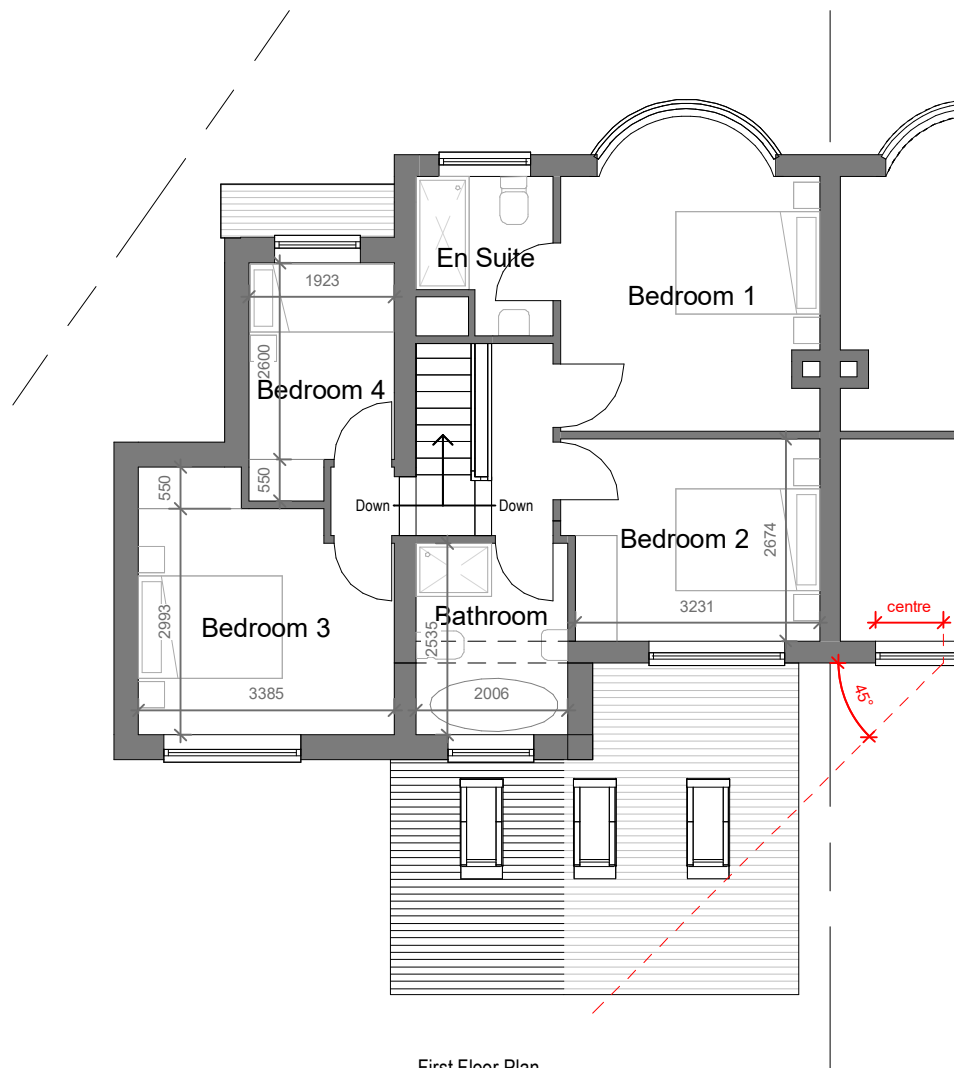

First Floor Plan



make your dream home a reality.

www.house-architects.co.uk
t: 0151 541 7267
m: 07498512836
e: catherine@house-architects.co.uk


Notes:

© House Architects Ltd. 2020. All rights reserved. This drawing must not be reproduced without permission. Do not scale from this drawing. All dimensions are in millimeters unless otherwise stated. Any discrepancies should be reported to the Architect. NB. Contractor much check and confirm all dimensions on site prior to manufacture. Design consultation drawings are not suitable for Planning or Building Regulations applications. Client and Contractor to ensure that structural design has been approved by a Building Inspector and works in general to be approved by a Building Inspector.

Stage: Planning		Client: Tom Quinn					
Title: Proposed Floor Plans		Project: 6 Buckfast Close, M21 0RY					
		Scale: 1 : 100	Date: 08/01/2025	Drawn: ETC	Job no: H098	No: PL-01	Rev: A




Front Elevation

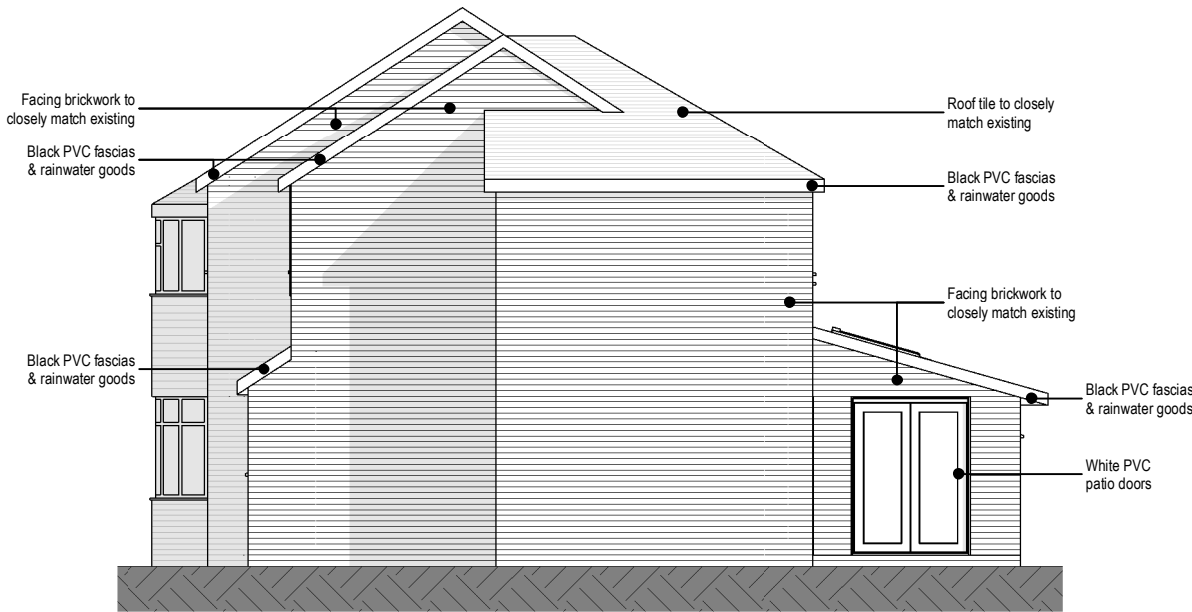

Side Elevation



Rear Elevation

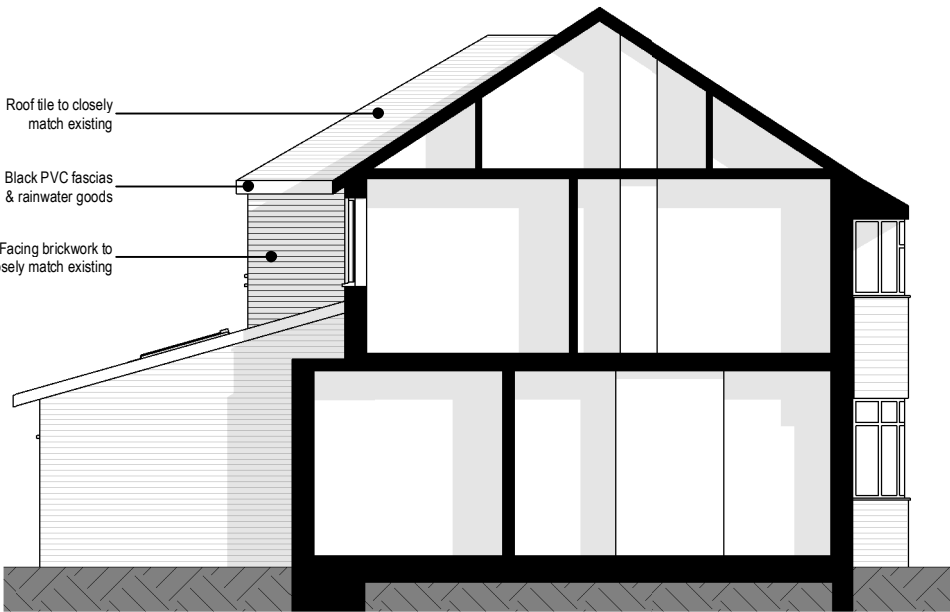

Party Wall Elevation




make your dream home a reality.

www.house-architects.co.uk
t: 0151 541 7267
m: 07498512836
e: catherine@house-architects.co.uk


Notes:

© House Architects Ltd. 2020. All rights reserved. This drawing must not be reproduced without permission. Do not scale from this drawing. All dimensions are in millimeters unless otherwise stated. Any discrepancies should be reported to the Architect. NB. Contractor much check and confirm all dimensions on site prior to manufacture. Design consultation drawings are not suitable for Planning or Building Regulations applications. Client and Contractor to ensure that structural design has been approved by a Building Inspector and works in general to be approved by a Building Inspector.

Stage: Planning		Client: Tom Quinn	
Title: Proposed Elevations		Project: 6 Buckfast Close, M21 0RY	
0 10 20 30	Scale: 1 : 100	Date: 08/01/2025	Drawn: ETC
		Job no: H098	No: PL-02
			Rev: A

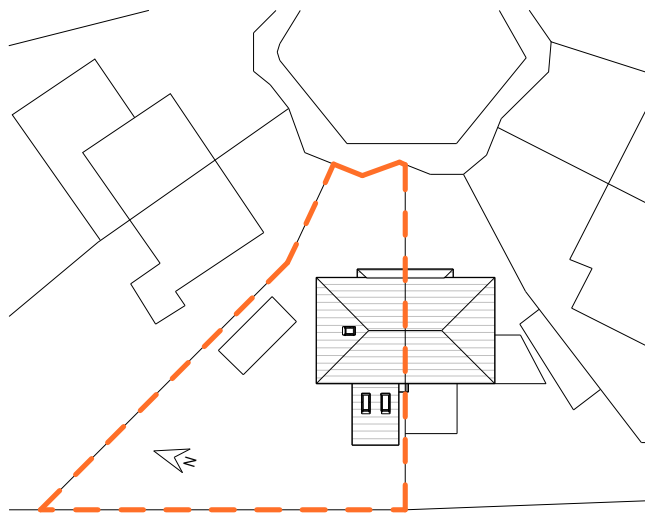

Existing Site / Block Plan

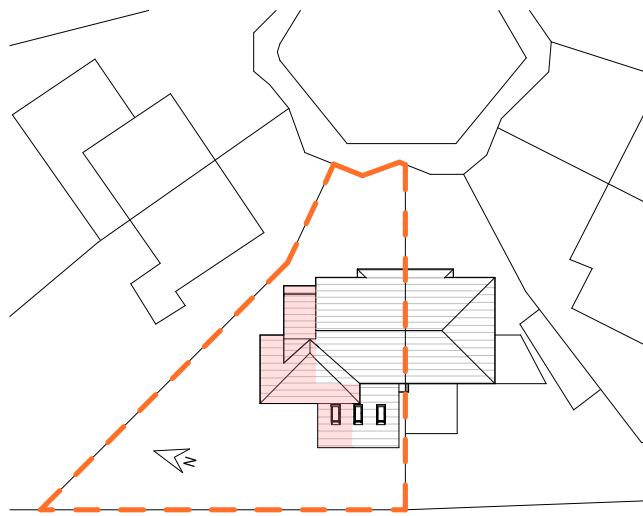

Proposed Site / Block Plan



www.house-architects.co.uk
t: 0151 541 7267
m: 07498512836
e: catherine@house-architects.co.uk

Notes:

© House Architects Ltd. 2020. All rights reserved. This drawing must not be reproduced without permission. Do not scale from this drawing. All dimensions are in millimeters unless otherwise stated. Any discrepancies should be reported to the Architect. NB. Contractor much check and confirm all dimensions on site prior to manufacture. Design consultation drawings are not suitable for Planning or Building Regulations applications. Client and Contractor to ensure that structural design has been approved by a Building Inspector and works in general to be approved by a Building Inspector.

Stage: Planning		Client: Tom Quinn					
Title: Site / Block Plans		Project: 6 Buckfast Close, M21 0RY					
0 10 20 30		Scale: 1 : 500	Date: 08/01/2025	Drawn: ETC	Job no: H098	No: SP-01	Rev: A