

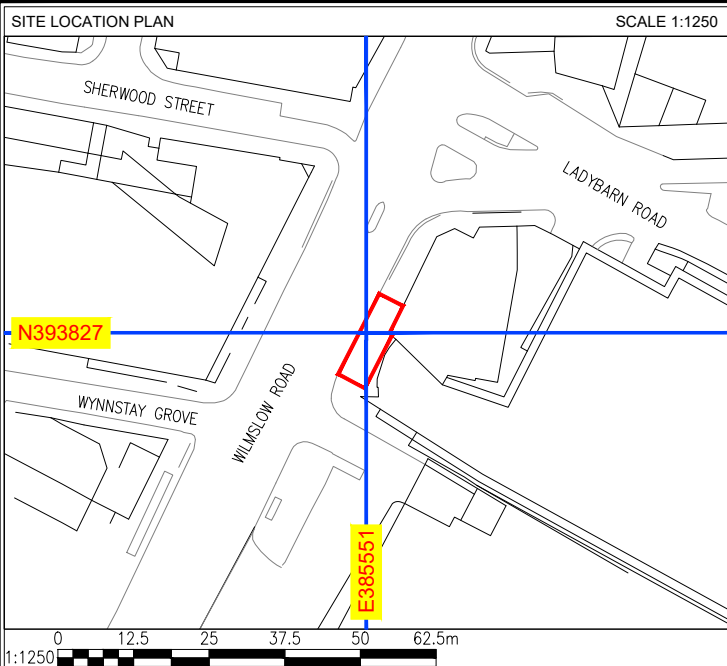
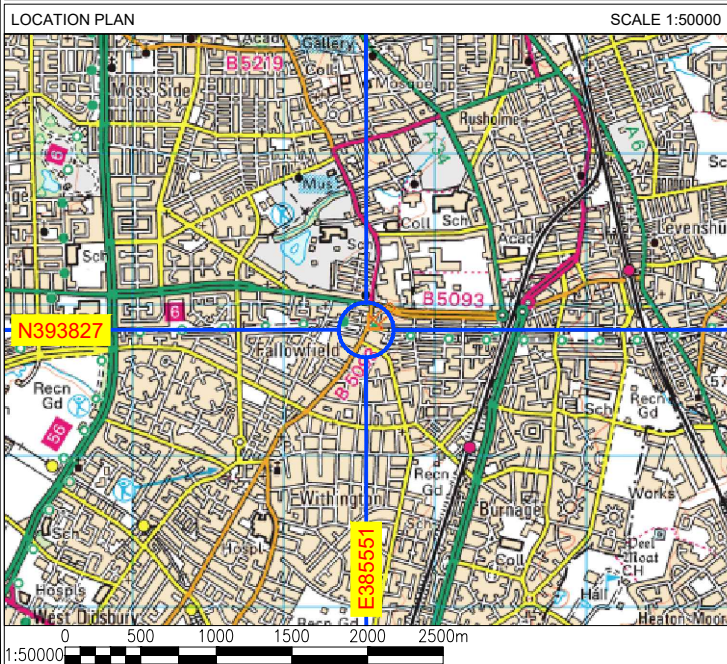
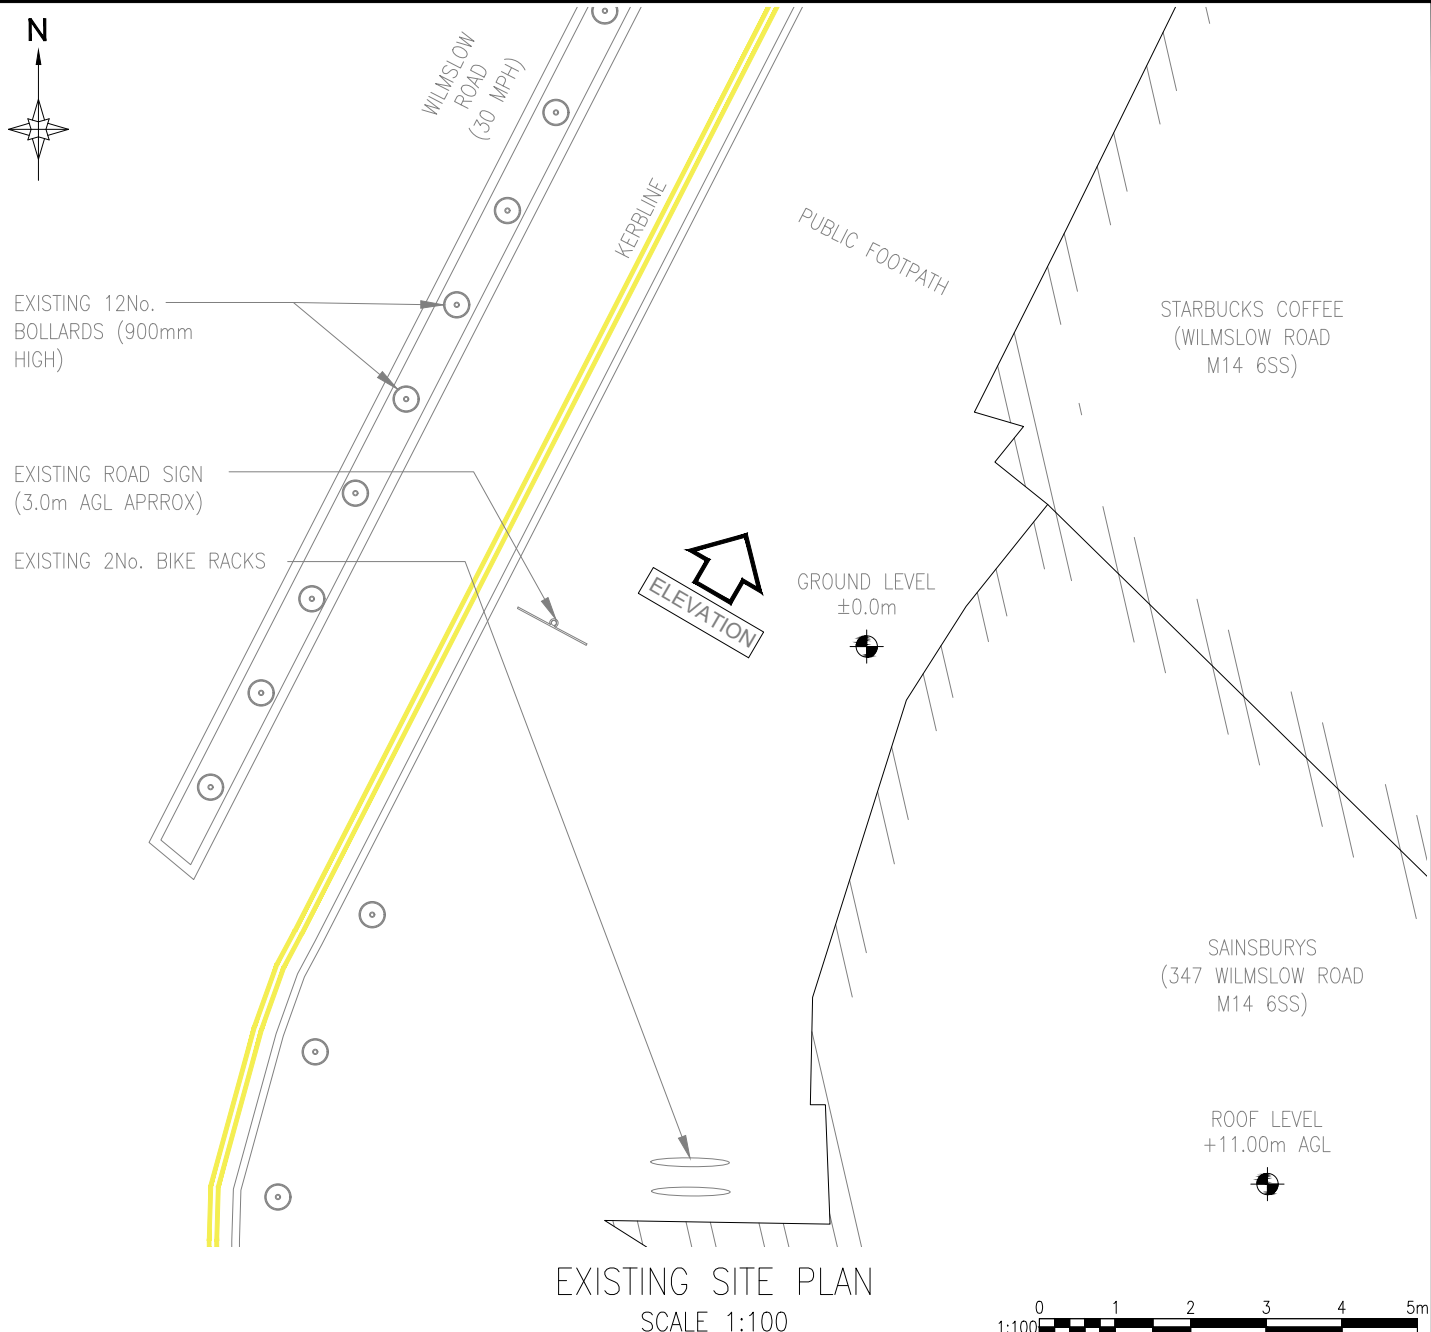
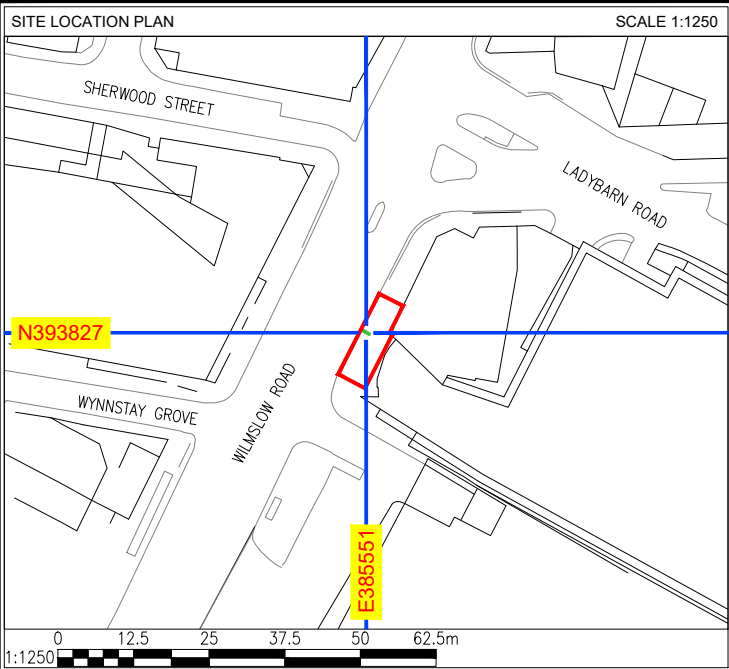


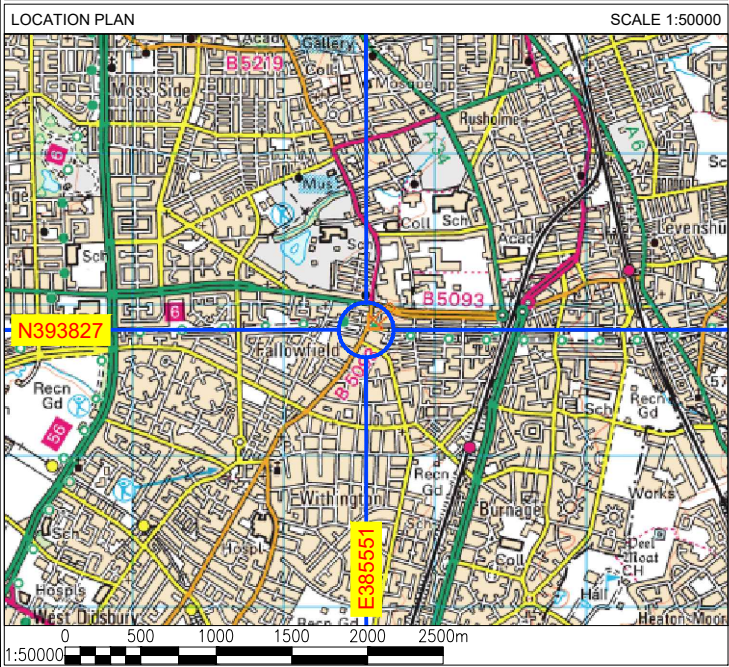

A	ISSUED FOR APPROVAL					SM	17.03.25
REV	DESCRIPTION					BY	DATE
SCALE AS SHOW WHEN PRINTED AT A4		DRAWN	SM	CHECKED	DCC	ALL DIMENSIONS IN METRES U.N.O	
DATE		17.03.25	DATE	17.03.25			
LOCATION PLAN - Digital Mapping Solutions from Dotted Eyes.							
SITE BLOCK PLAN - Digital Mapping Solutions from Promap							

DRAWING TITLE
STREET HUB
WTG -101 - 347 WILMSLOW ROAD
001 - EXISTING SITE PLAN


SITE ADDRESS
347 WILMSLOW ROAD
MANCHESTER
M14 6SS

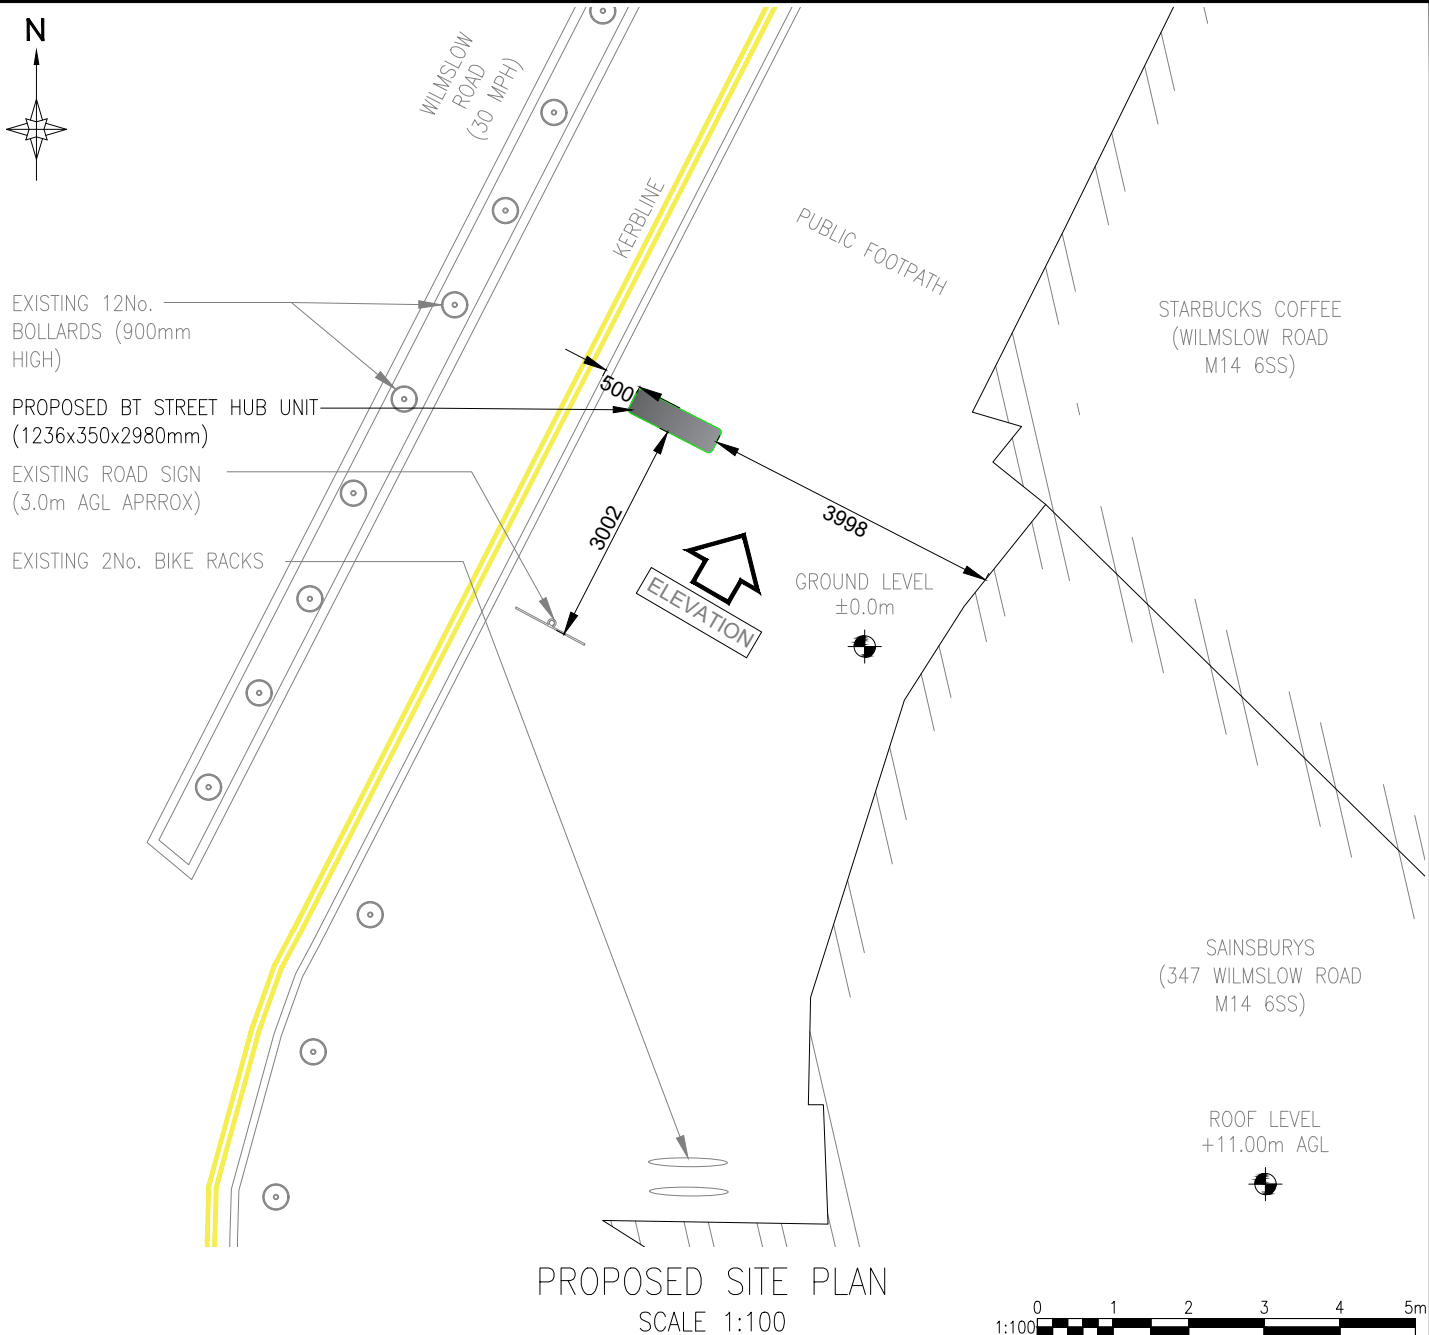


A	ISSUED FOR APPROVAL					SM	17.03.25
REV	DESCRIPTION					BY	DATE
SCALE AS SHOW WHEN PRINTED AT A4		DRAWN	SM	CHECKED	DCC	ALL DIMENSIONS IN METRES U.N.O	
		DATE	17.03.25	DATE	17.03.25		
LOCATION PLAN - Digital Mapping Solutions from Dotted Eyes.							
SITE BLOCK PLAN - Digital Mapping Solutions from Promap							

DRAWING TITLE
STREET HUB
WTG -101 - 347 WILMSLOW ROAD
002 - PROPOSED SITE PLAN

SITE ADDRESS
347 WILMSLOW ROAD
MANCHESTER
M14 6SS

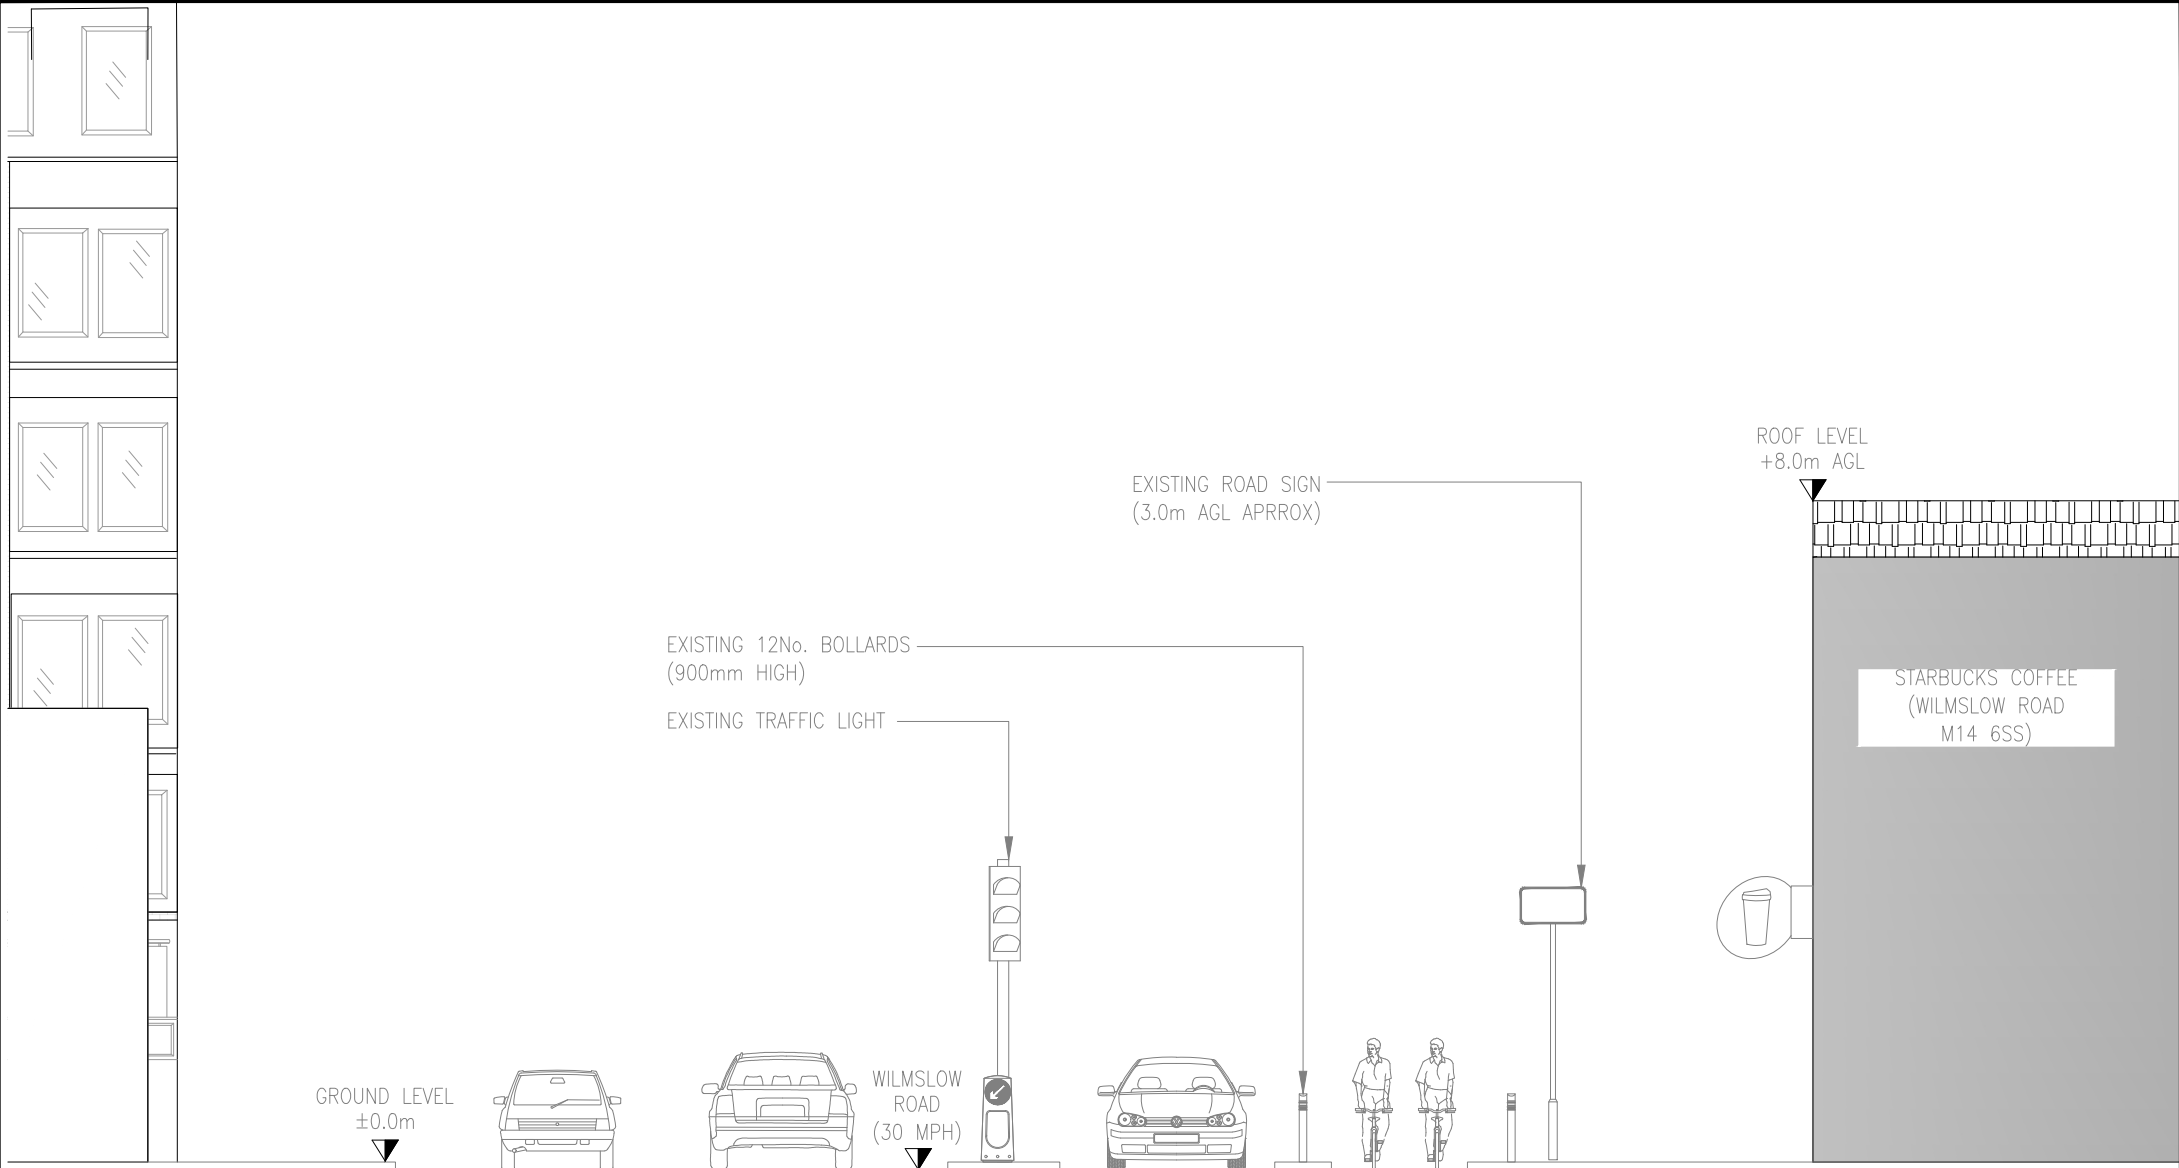


EXISTING SITE ELEVATION
SCALE 1:100

 


A	ISSUED FOR APPROVAL					SM	17.03.25		
REV	DESCRIPTION					BY	DATE		
SCALE AS SHOW WHEN PRINTED AT A4		DRAWN	SM	CHECKED	DCC	ALL DIMENSIONS IN METRES U.N.O			
		DATE	17.03.25	DATE	17.03.25				
LOCATION PLAN - Digital Mapping Solutions from Dotted Eyes.									
SITE BLOCK PLAN - Digital Mapping Solutions from Promap									

DRAWING TITLE
STREET HUB
WTG -101 - 347 WILMSLOW ROAD
003 - EXISTING SITE ELEVATION

SITE ADDRESS
347 WINSLOW ROAD
MANCHESTER
M14 6SS

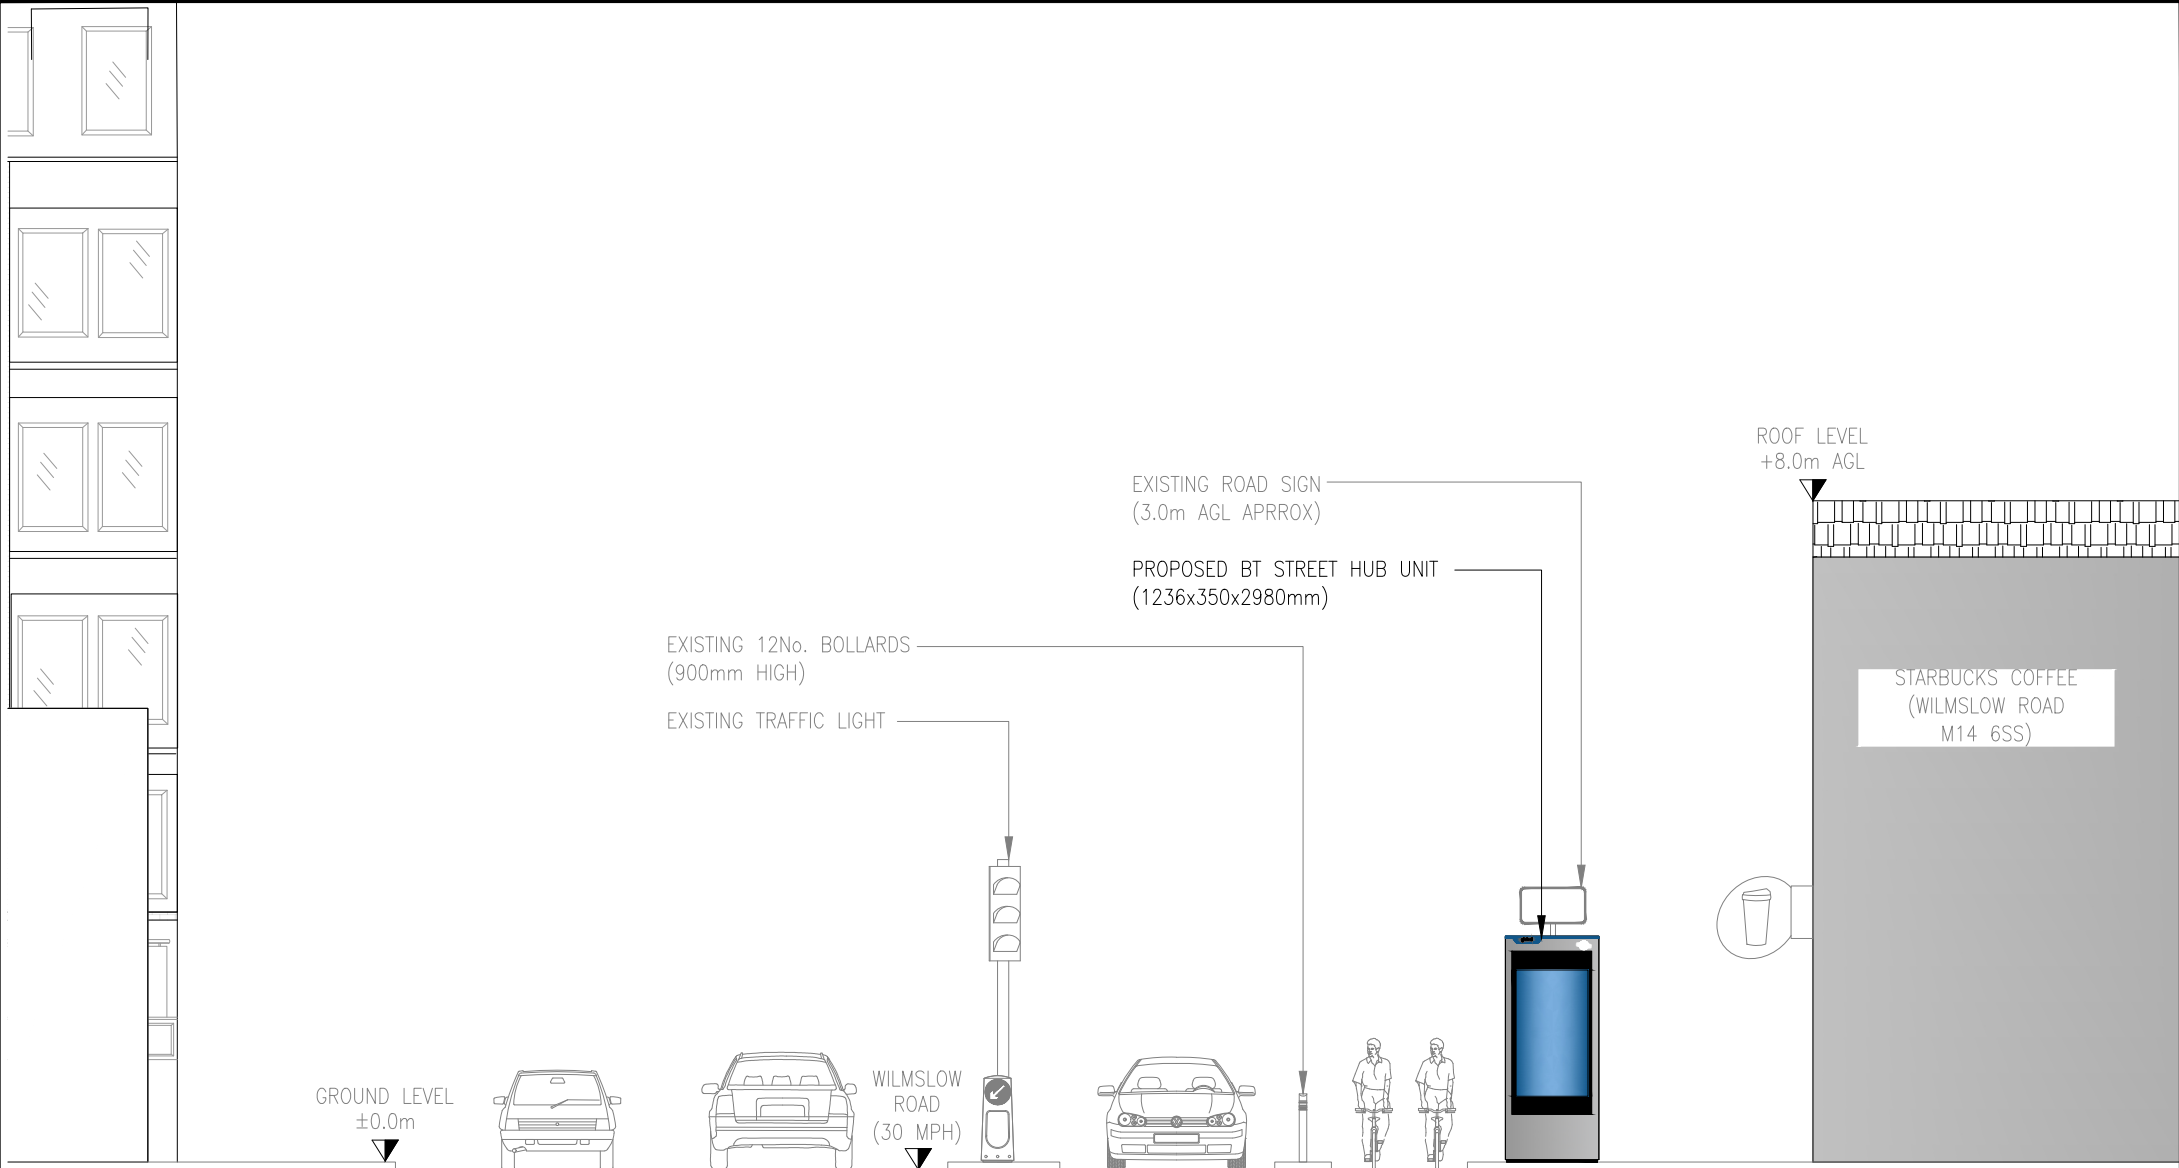

PROPOSED SITE ELEVATION
SCALE 1:100

 

A	ISSUED FOR APPROVAL					SM	17.03.25
REV	DESCRIPTION					BY	DATE
SCALE AS SHOW WHEN PRINTED AT A4		DRAWN	SM	CHECKED	DCC	ALL DIMENSIONS IN METRES U.N.O	
		DATE	17.03.25	DATE	17.03.25		
LOCATION PLAN - Digital Mapping Solutions from Dotted Eyes.							
SITE BLOCK PLAN - Digital Mapping Solutions from Promap							

DRAWING TITLE
STREET HUB
 WTG -101 - 347 WILMSLOW ROAD
 004 - PROPOSED SITE ELEVATION

SITE ADDRESS
347 WINSLOW ROAD
MANCHESTER
M14 6SS