



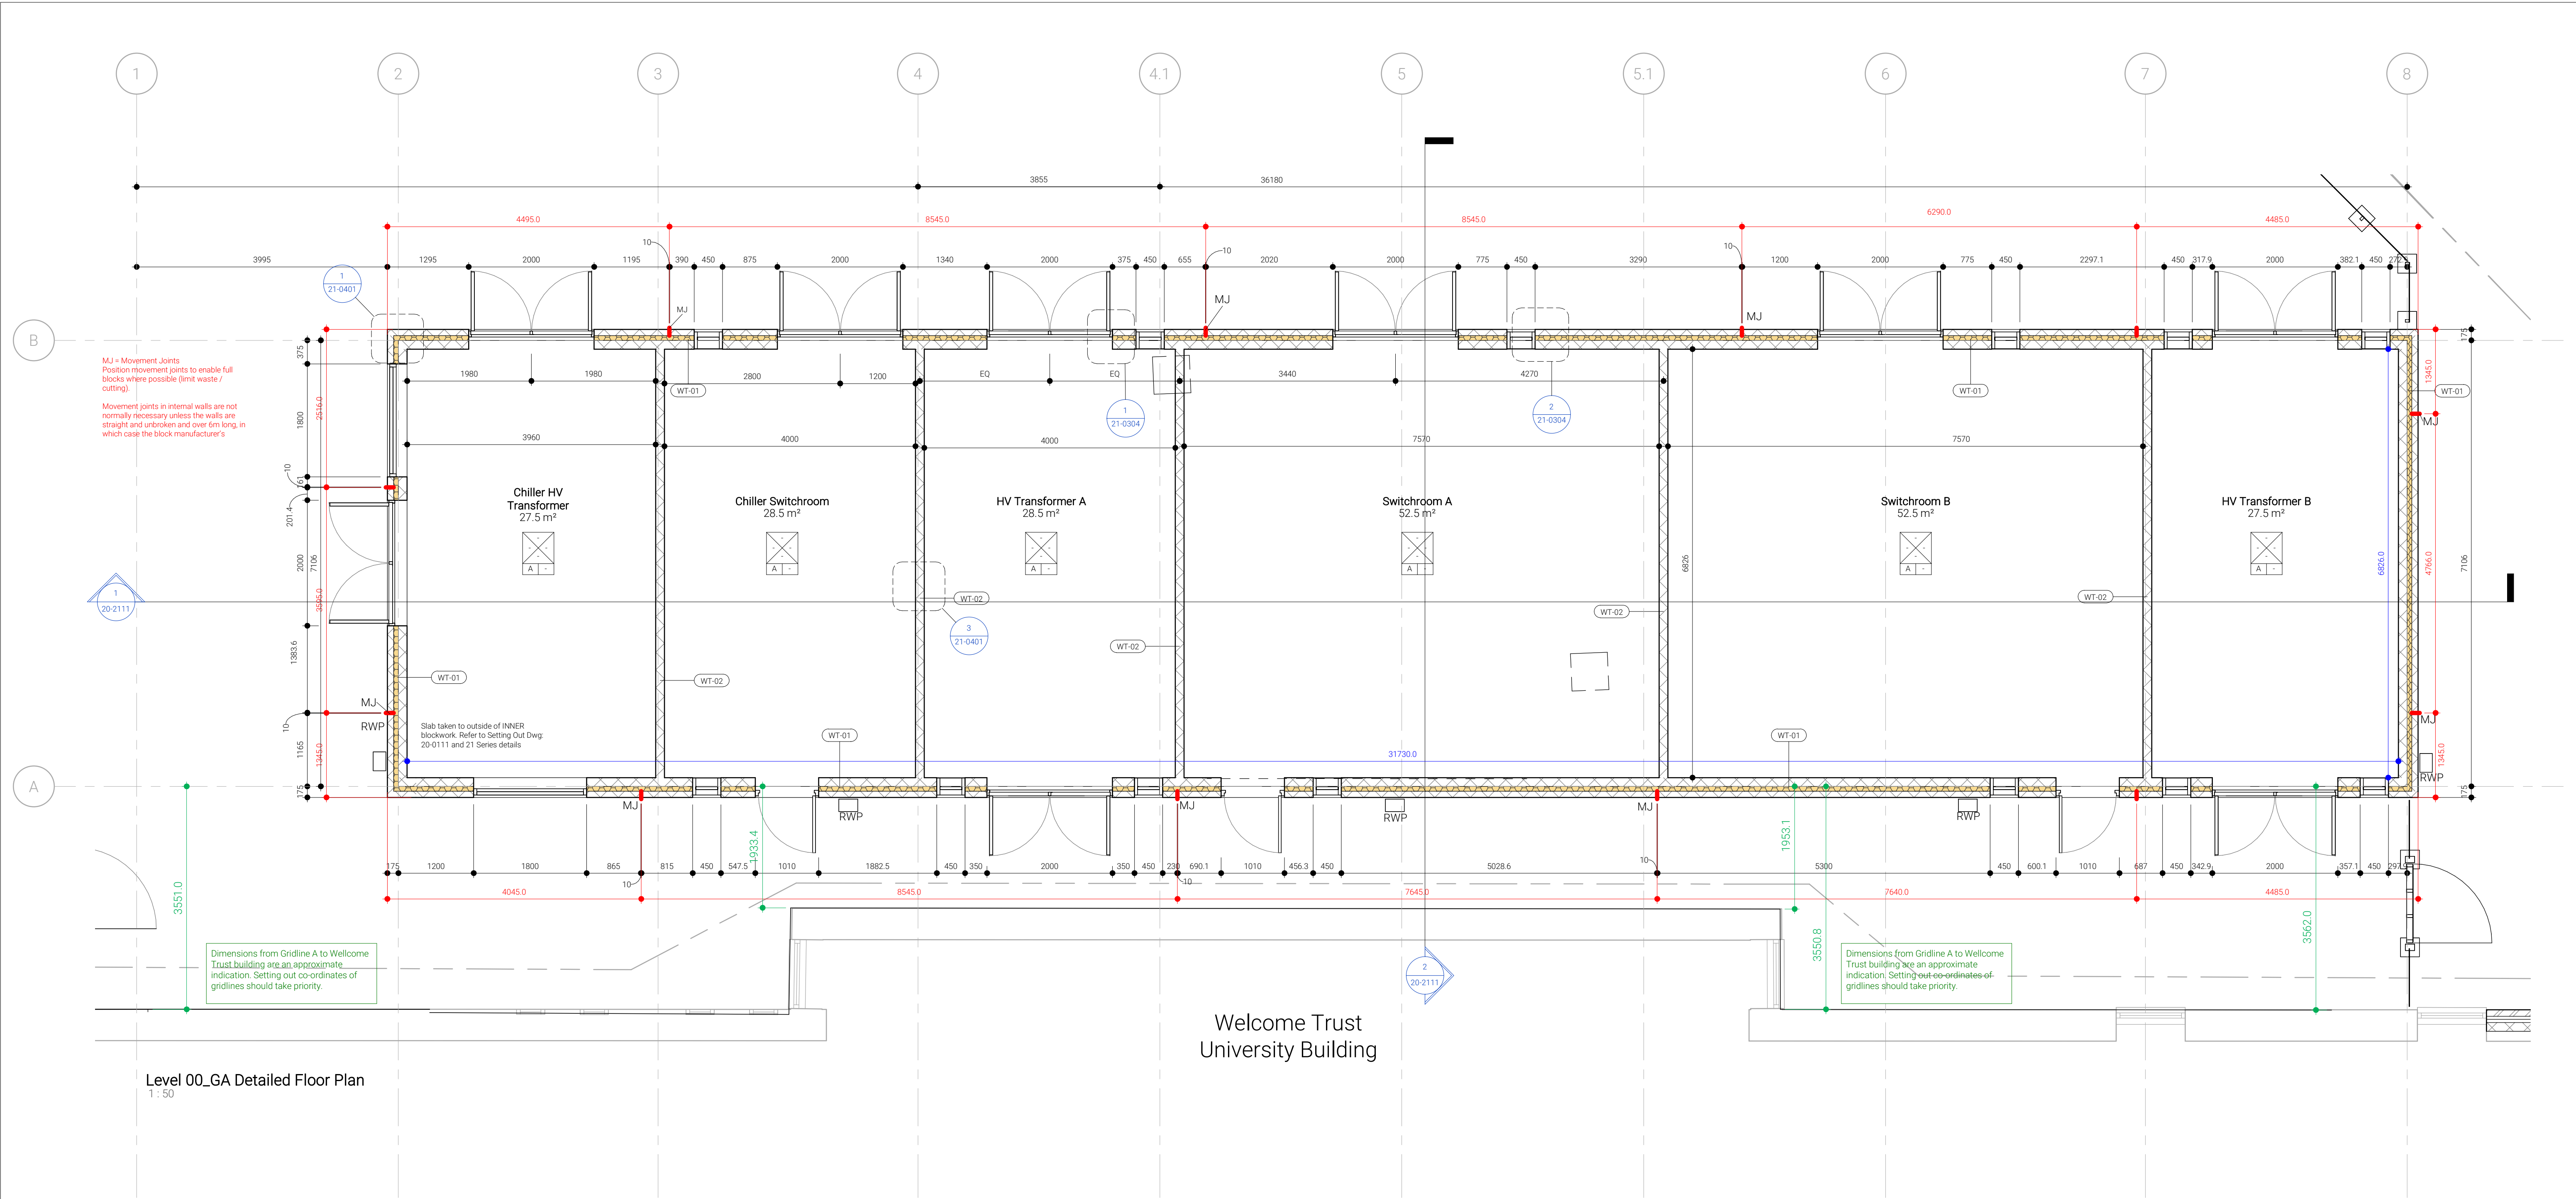

- KEY**
- Wall 1 finish
 - Wall 4 finish
 - Flooring
 - WALLS
 - N/A
 - FLOORS
 - A Epoxy resin coating
Manufacturer: Watco UK Ltd
Product reference: Plant Room Coating
 - SKIRTINGS
 - N/A

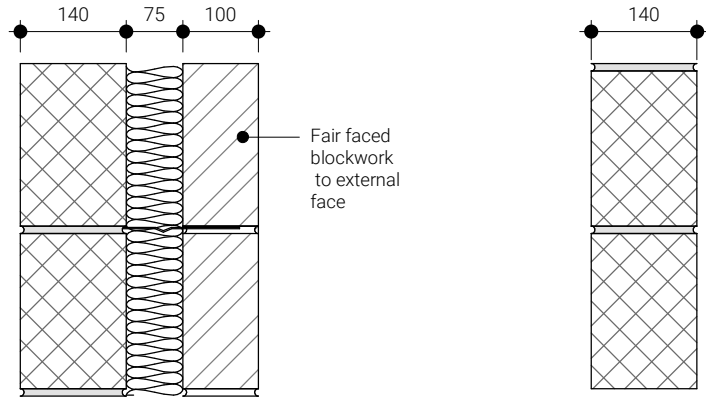

WALL TYPE: WT-01
External Outer Wall
Double skin Blockwork wall with full fill non-combustible cavity batt insulation in cavity
Min U Value to be met: 0.54W/m²K

WALL TYPE: WT-02
Internal Wall
Single skin 140mm Blockwork wall

Finishes Key
1 : 50

Wall Types
1 : 10

GENERAL NOTES:

DAY Architectural Ltd accepts no responsibility for any costs, losses or claims whatsoever arising from these drawings, specifications and related documents unless there is full compliance with the Client or any unauthorised user of the following:

- All boundaries, dimensions and levels are to be checked on site before construction and any discrepancies reported to the Architect / Designer.
- Partial Service: Any discrepancies with site or other information is to be advised to the Architect / Designer and direction and / or approval is to be sought before the implementation of the detail.
- Block and site plans are reproduced under license from the Ordnance Survey.
- Do not scale this drawing.
- For the purpose of coordination, all relevant parties must check this information prior to implementation and report any discrepancies to the Architect / Designer.

R1	Record issue	16.01.24	RG
C1	Construction Issue	16.06.23	AK
P8	External render note corrected	08.06.23	AK
P7	Design changes for LPA/Chiller location	16.05.23	AK
P6	Stage 4 Re-Issue	16.09.22	AK
P5	Updates to Stage 4 Pack	15.08.22	AK
P4	Dimensions to Wellcome Trust	13.05.22	AK
P3	Stage 4 Issue	29.04.22	AK
P2	Door opening sizes updated in line with HLE comments. RWP positions added.	26.04.22	RG
P1	General Arrangement Updates	03.03.22	AK
REV	DESCRIPTION	DATE	REV BY

CLIENT
IHP

Manchester University
NHS Foundation Trust

PROJECT
Project RED - Electrical Infrastructure

DRAWING GA Plan - Level 00 - Proposed			
SCALE As indicated @ A1			FIRST ISSUED 29/07/21
PROJECT 1188-21	CLIENT REF RED	DRAWN BY GB	CHECKED BY JC
ORIGIN DAY	VOLUME 02	LEVEL 00	TYPE DR
ROLE A	NUMBER 20-0101	REVISION R1	
SUITABILITY Record Issue			

DAY

DAY Architectural Ltd.
Studio 1, Lancaster Buildings
77 Deansgate, Manchester, M3 2BW

T: 0161 834 9703
W: www.day-architectural.com