


Rear (inside) Elevation of Gates

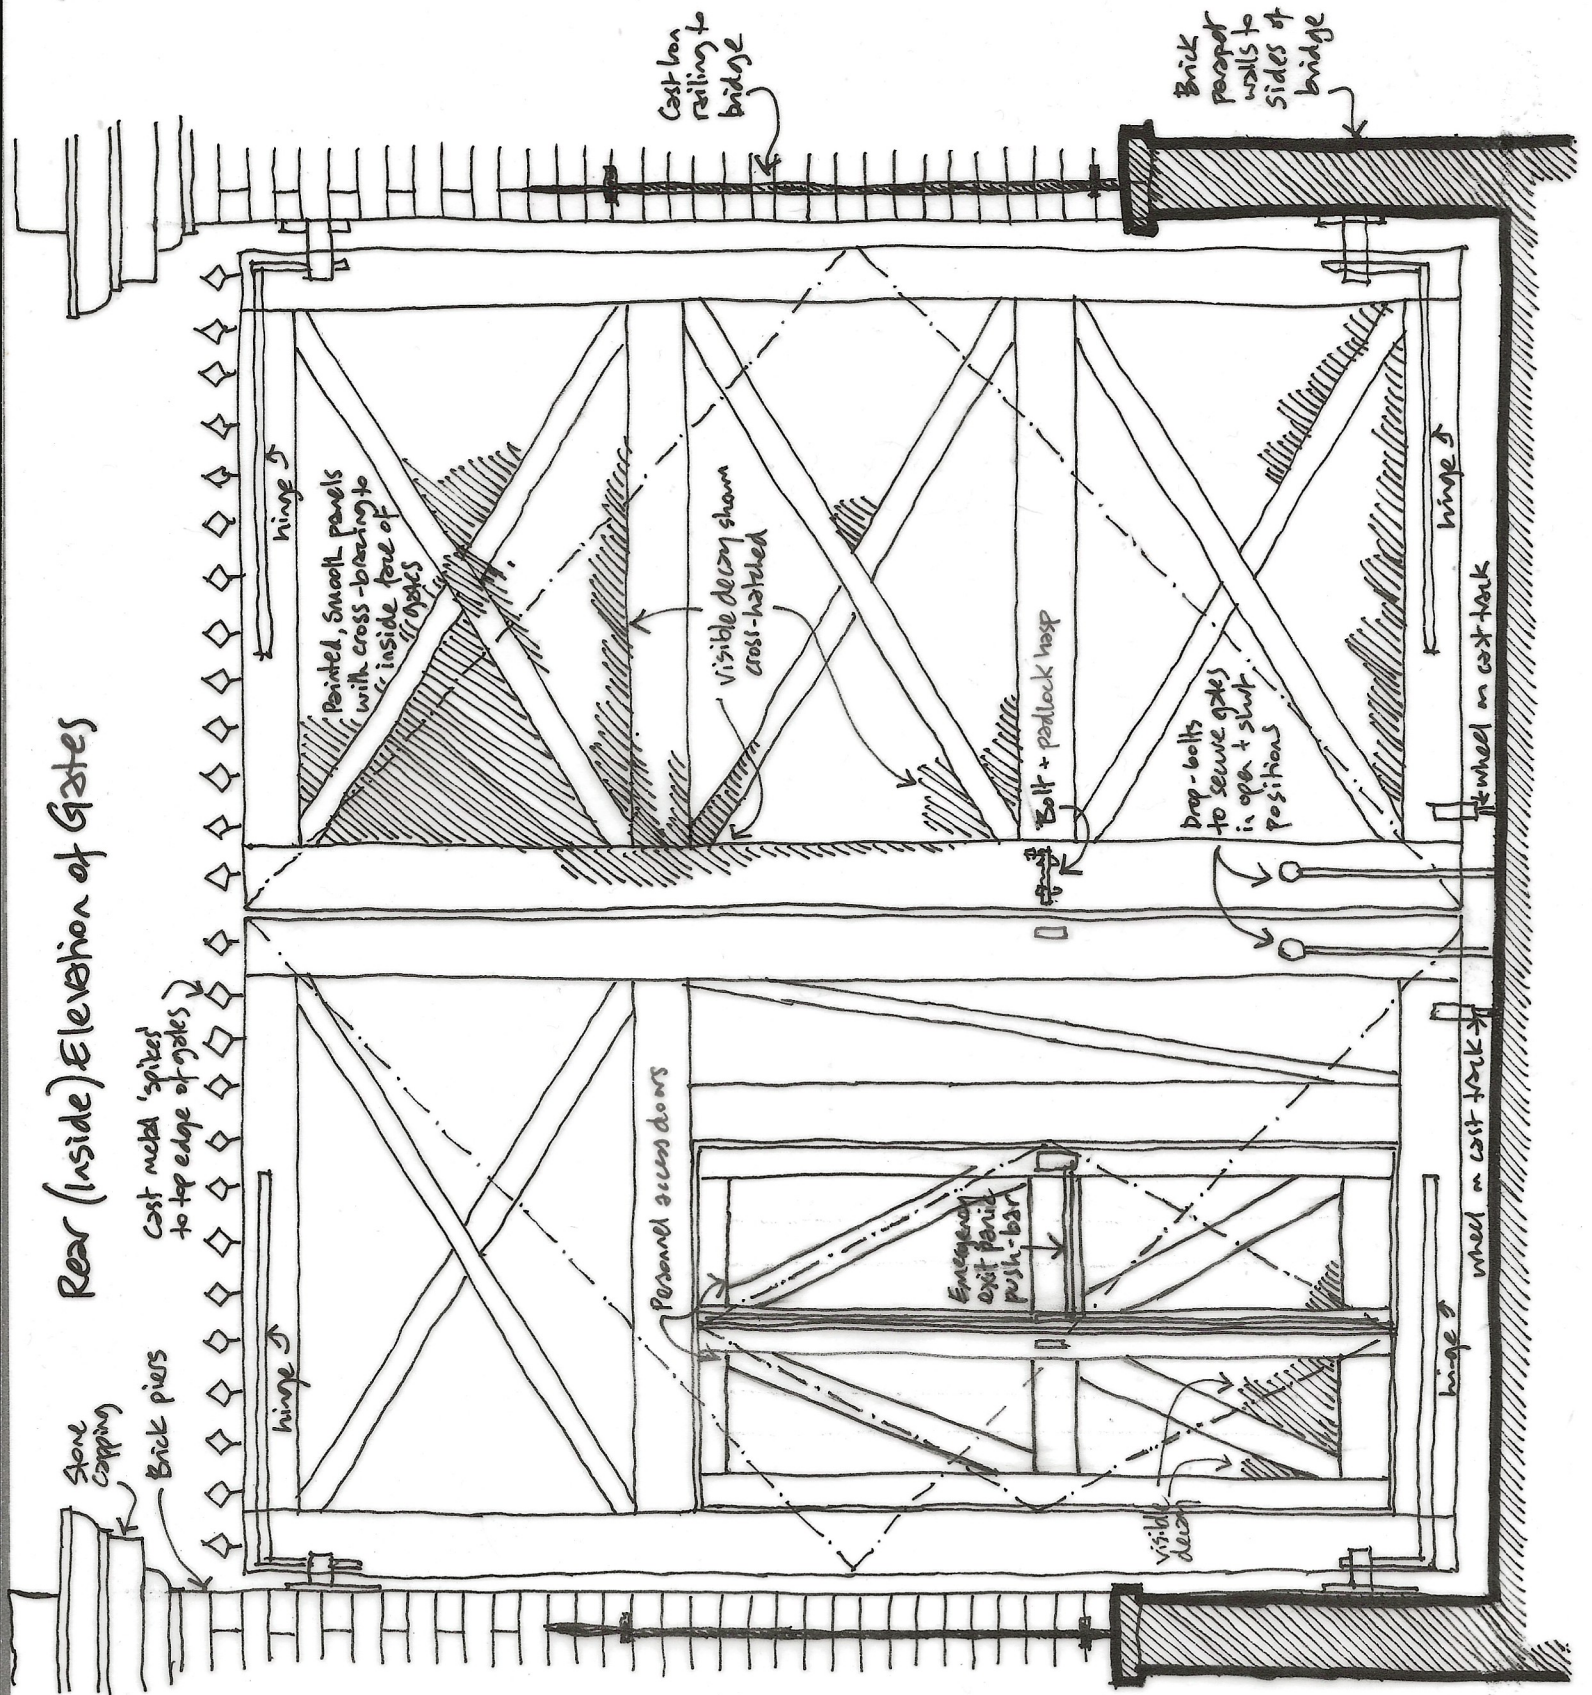

firman | consulting

Revisions:

White House | Heol Las | Llantrisant | Pontyclun

Manchester Crown Court, Minshull Street

01- Issued for Listed Building Consent

Rhondda Cynon Taff | Wales | CF72 8EG

07768 764096

External Gates - Rear Elevation

firman | consulting Ltd
is a limited company registered in England and Wales with registered number 14998739
Registered office 266-268 Stratford Road, Shirley, Solihull, West Midlands B90 3AD

25-03-DWG-02-01 10th March 2025

Scale: 1:20 @ A4