


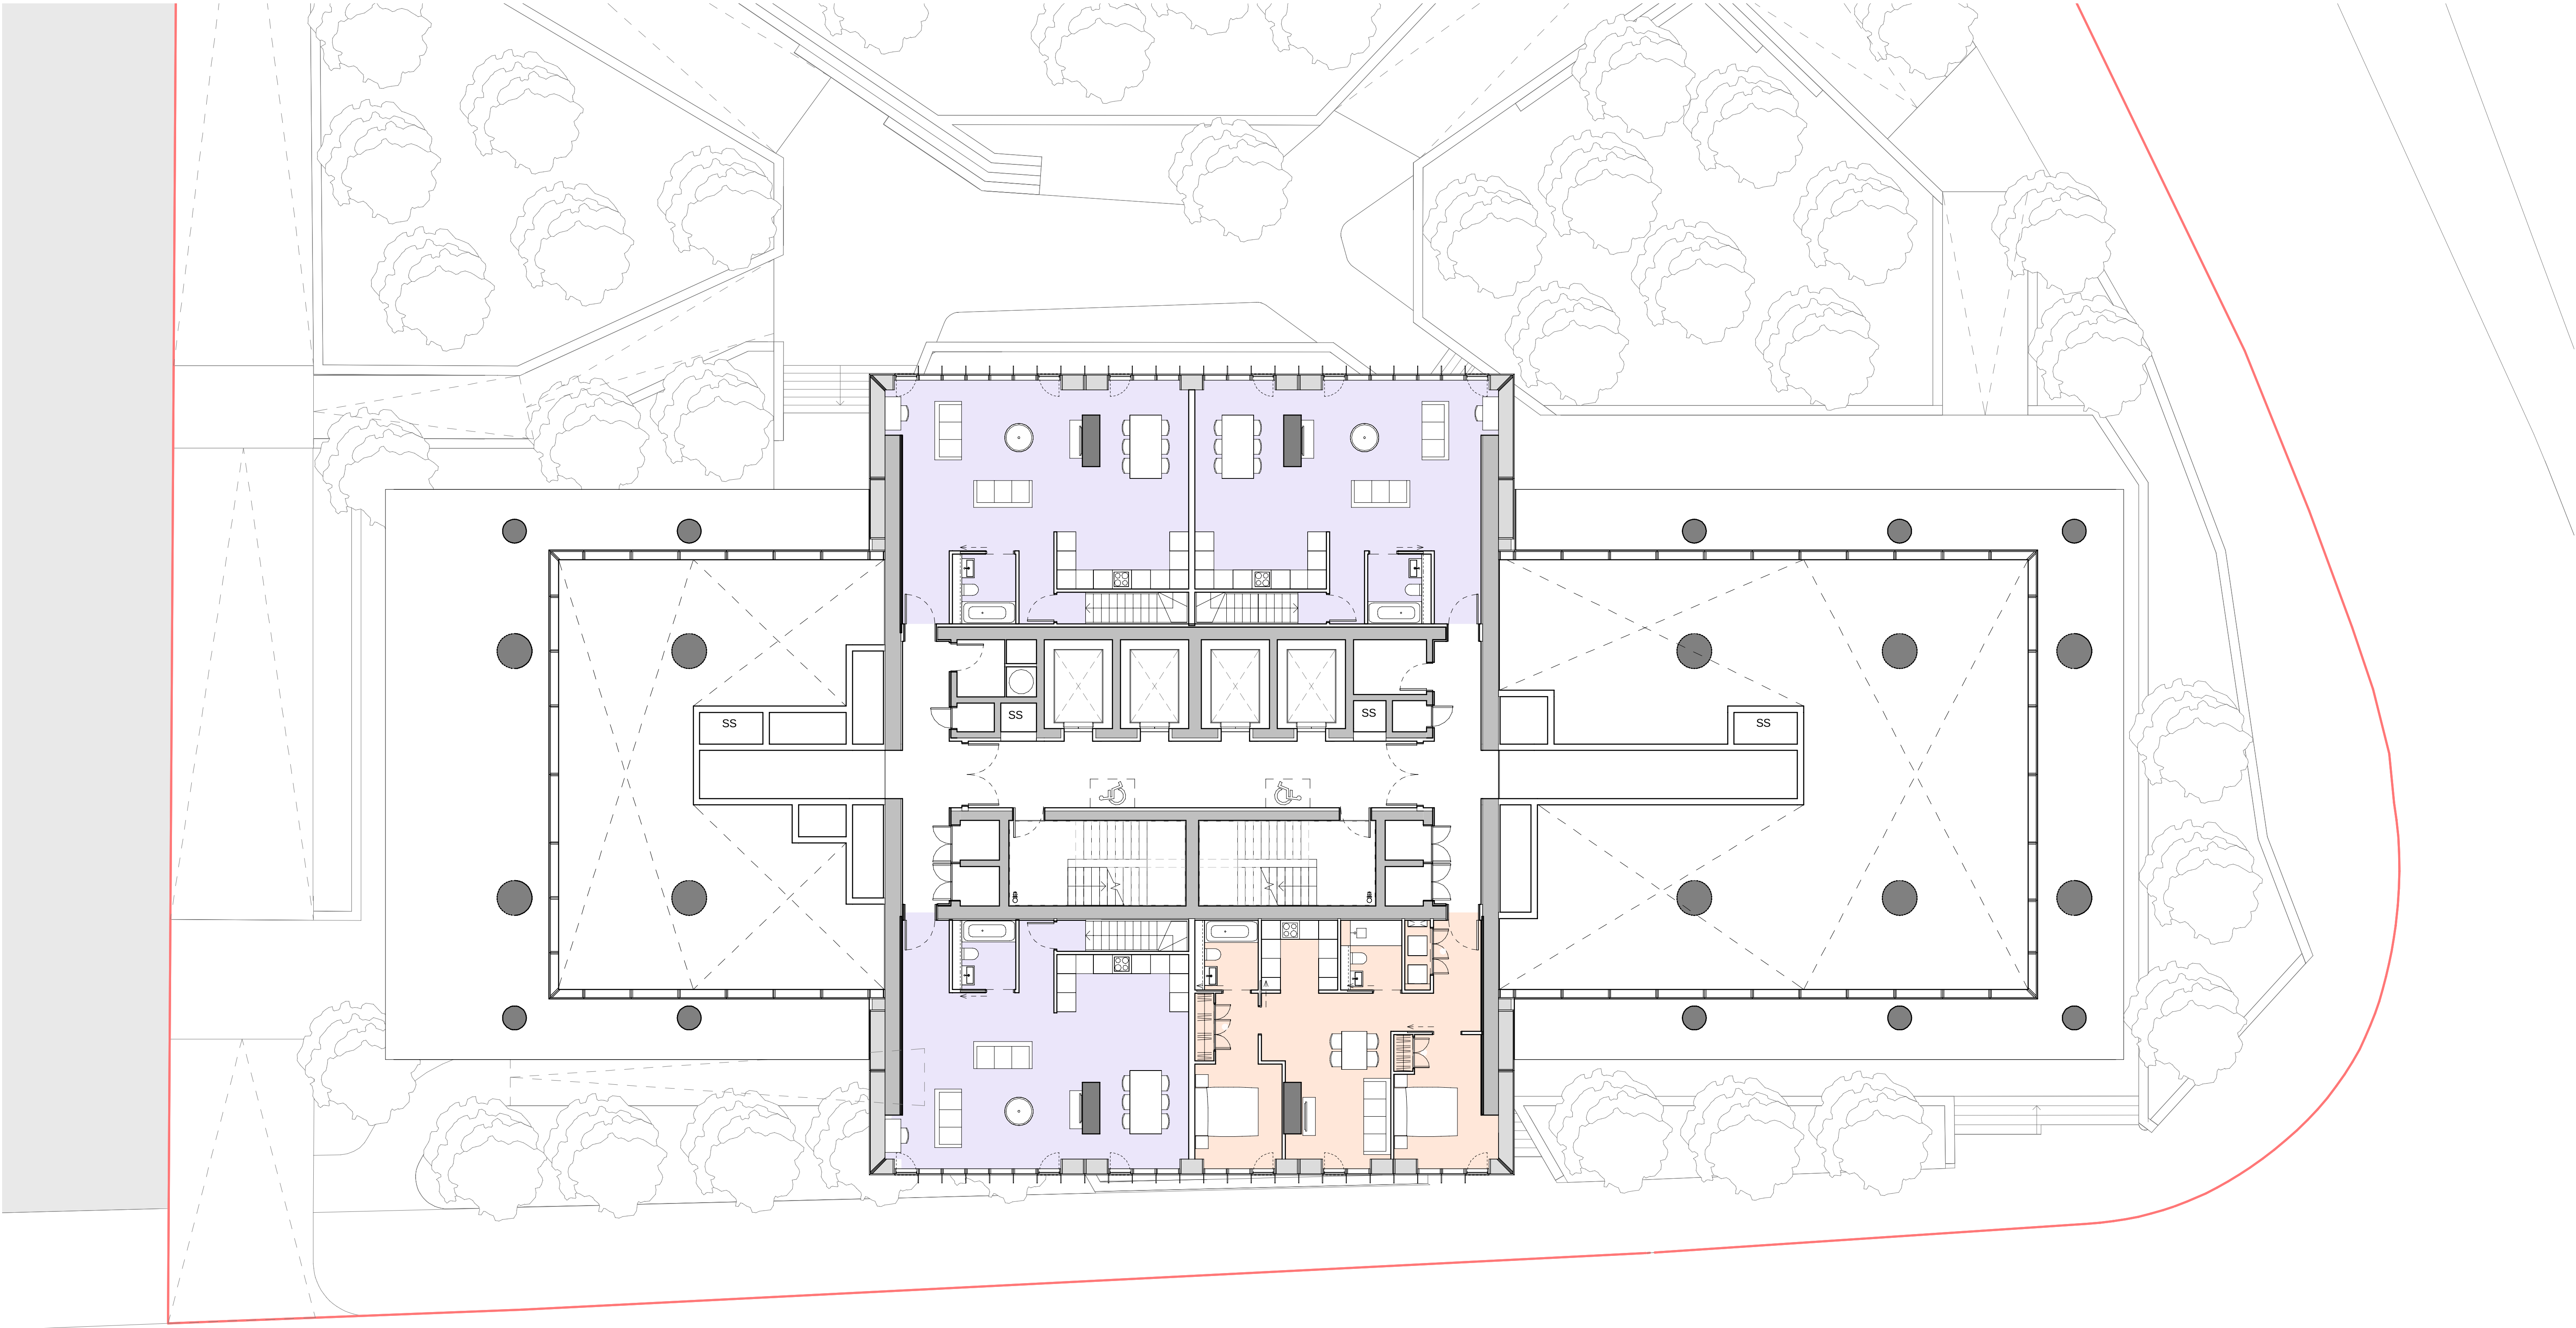

This drawing is copyright. Do not scale off dimensions.

All dimensions to be checked on site by contractor.

Contractor to report any dimensional discrepancies, errors or omissions prior to commencing on site.

SCALE 1:100

	Studio		Amenity		Fire Escape
	One Bed Apartment		Plant		Residential Entrance
	Two Bed Apartment		Office		Office Entrance
	Three Bed Apartment		Cafe		Cafe Entrance
					BOH Entrance

NORTH

Rev	Date	Description
P01	2024-12-20	Planning Submission

Project Title
Stocktons Site

Status
PLANNING

Drawing Title
Building A
General Arrangement - Proposed
Level 21 Floor Plan

Project No 10359	Scale 1 : 100@ A1
10359-SHP-Z1-A-B5D9-G200-PL-21-001 P01	

Manchester
+44 (0)161 835 2345

London
+44 (0)20 7549 4000