




KEY SITE PLAN
1:1250@A1

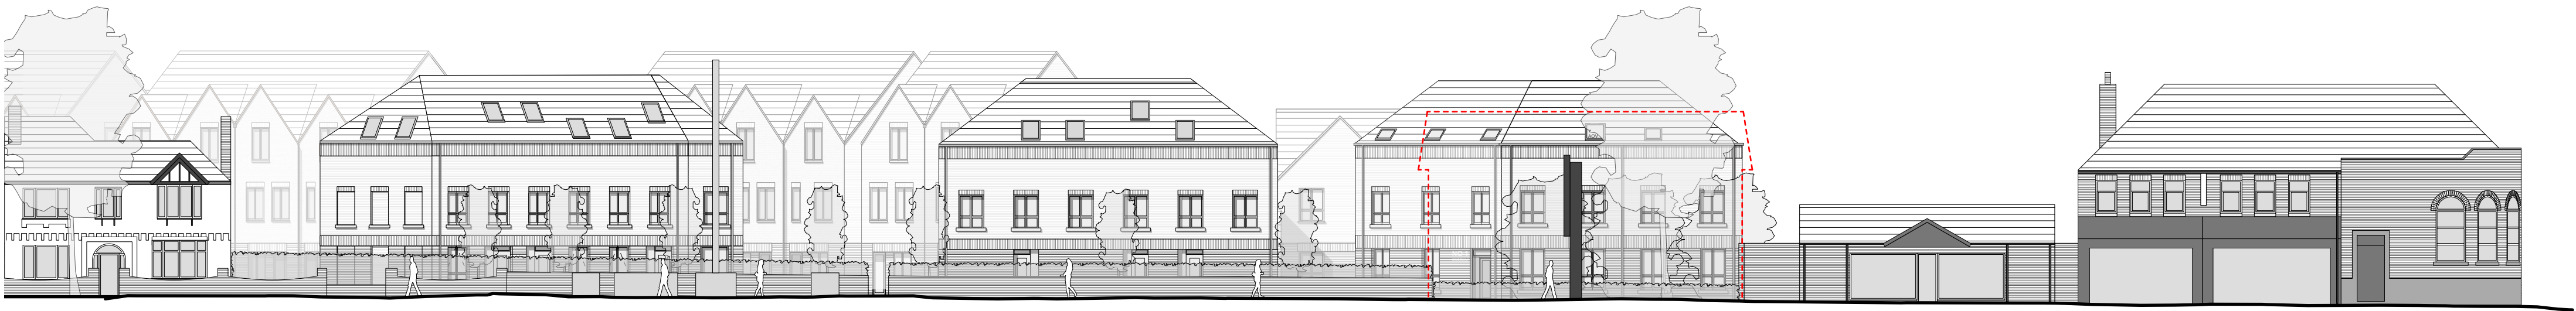

KINGSWAY CONTEXT ELEVATION
1:200@A1



MAULDETH ROAD CONTEXT ELEVATION
1:200@A1

PROPOSED CONTEXT ELEVATIONS

IMPORTANT NOTES:

A	21/02/25	AMENDED WINDOW DESIGN
REVISION	DATE	DESCRIPTION

CLIENT: VIEWS	
PROJECT: PROPOSED RESIDENTIAL DEVELOPMENT	
ADDRESS: BURNAGE CRICKET CLUB, M19 1AX	
DRAWING TITLE: PROPOSED CONTEXT ELEVATIONS	
SCALE:	DATE:
DRAWING NO: A815_P_110A	

OLLIER SMURTHWAITE ARCHITECTS

40 King Street, Manchester, M2 6BA
T 0161 883 0839
F 0161 883 0839
E mail@olliersmurthwaite.com