
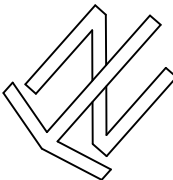


PICCADILLY GARDENS

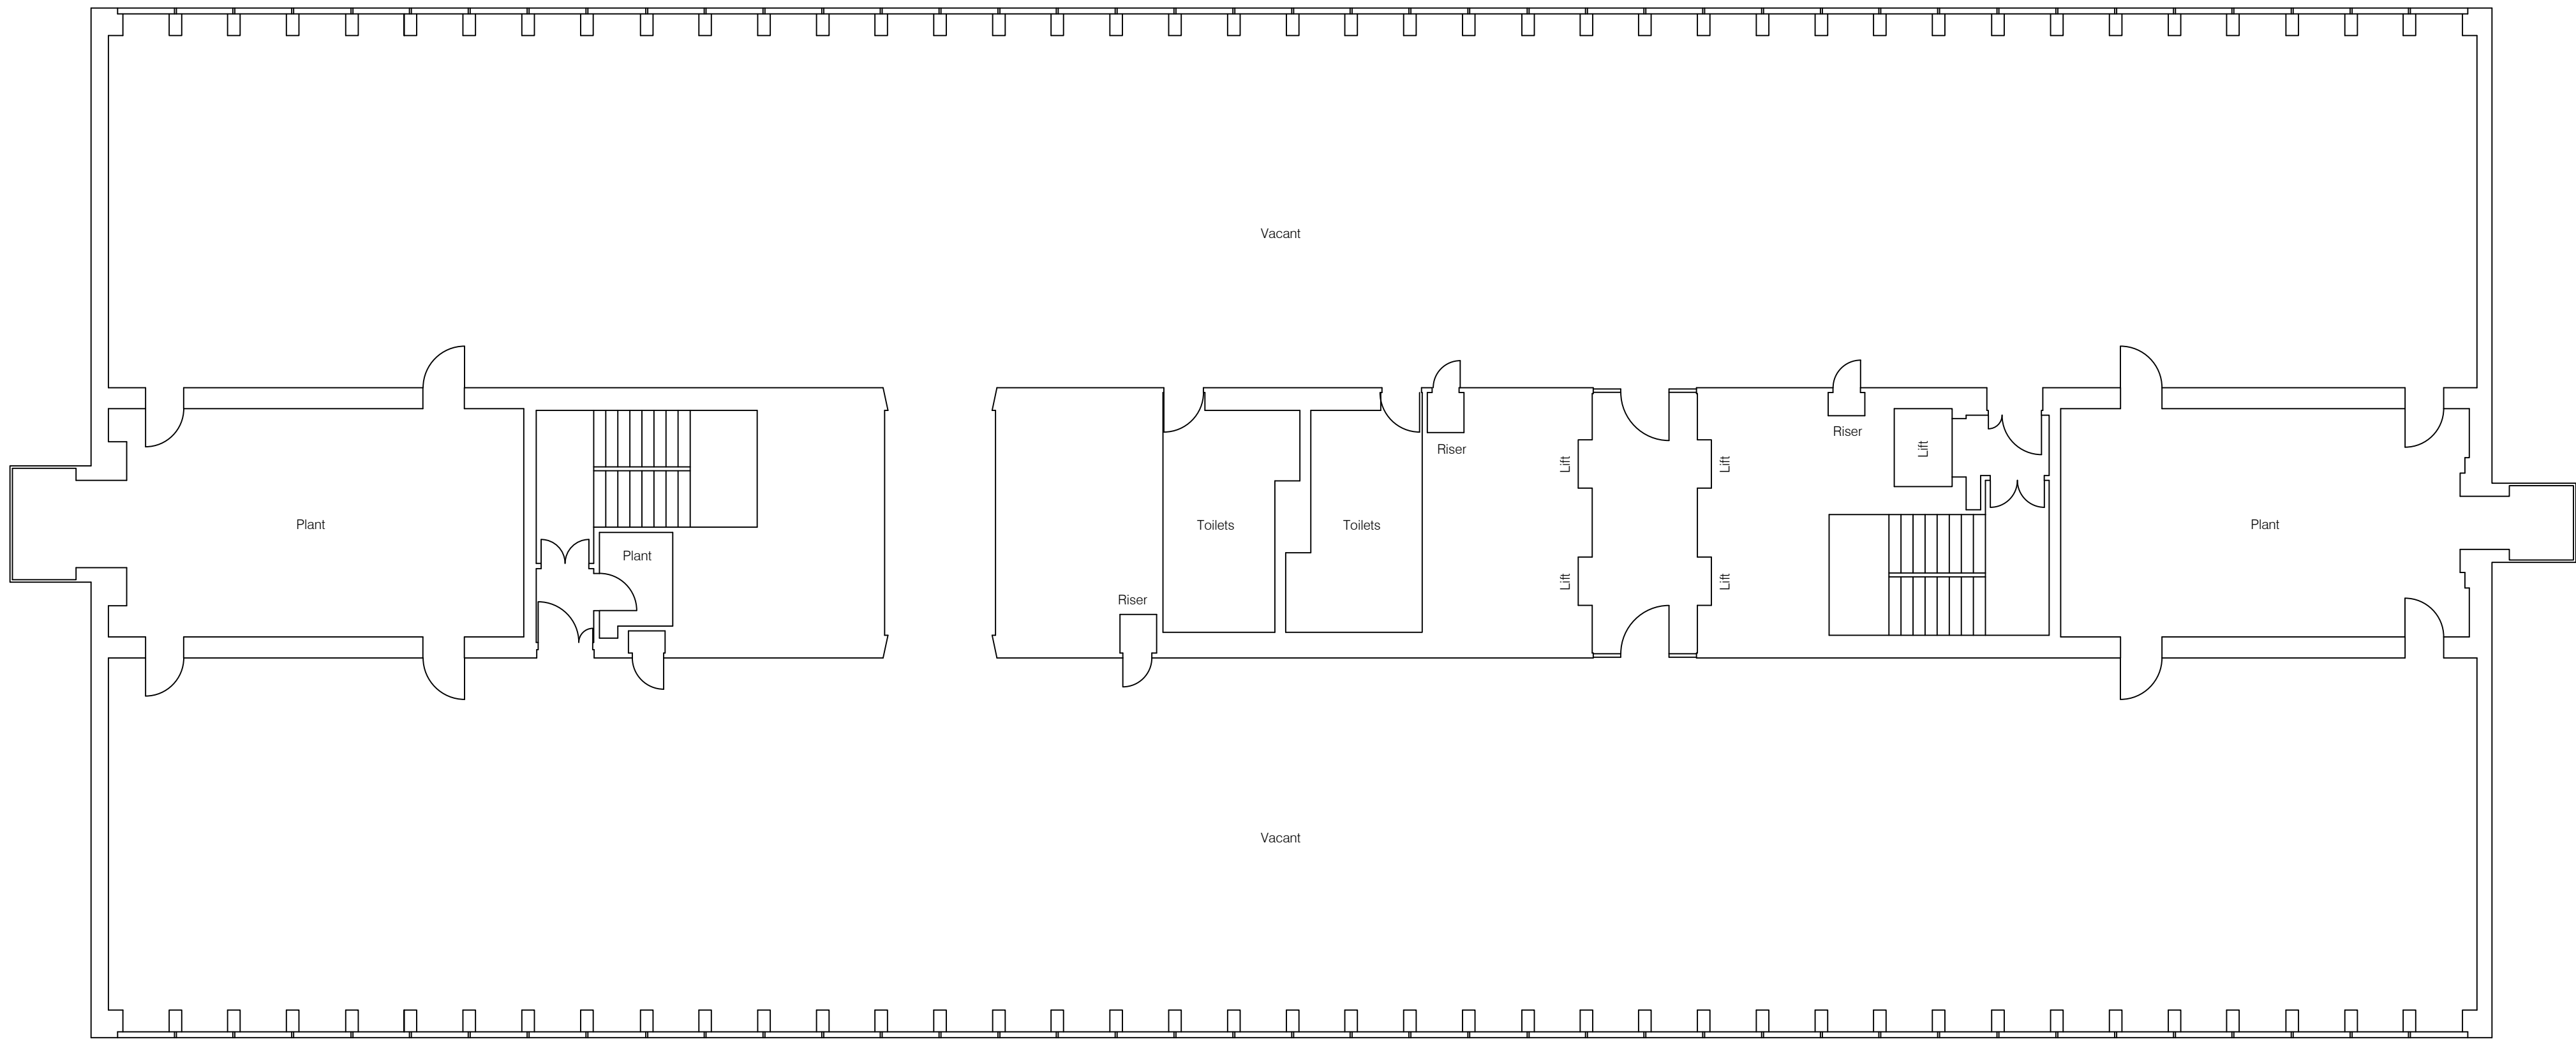

NEW YORK STREET

NOTES

KEY

Grid & Datum - Local Grid & Datum

SYMBOLS

-  DOOR
-  TOILET
-  SINK & DRAINER
-  BATH
-  WASH BASIN
-  URINAL
-  STRUCTURAL
-  SLUICE SINK

Rev	Date	Drawn	Description	Chk'd	App'd



N D OLIVER & CO
CHARTERED GEOMATIC SURVEYORS

Jupiter House, 21 Roebuck Lane, Sale, Manchester, M33 7SY
T: 0161 973 3495 F: 0161 962 6819
E: mail@ndoliver.com www.ndoliver.com

Client
CITY TOWER UNIT TRUST
C/O MAPP
180 GREAT PORTLAND ST
LONDON
W1W 5QZ

Title
LONDON
MANCHESTER

14TH FLOOR PLAN
SHEET 1 OF 1

Surveyed	PG	Drawn	PG	Drawn Date:	
Checked	AM	Approved	NDO	22/09/2021	
Scale	1:100 @ A1		Project	10405	Status
		CAD File	I:\NDO-385\Projects\1405\DRAWINGS\10405_308.DWG		ORIG
Drawing No					Rev
10405 / 008 / 21					0