




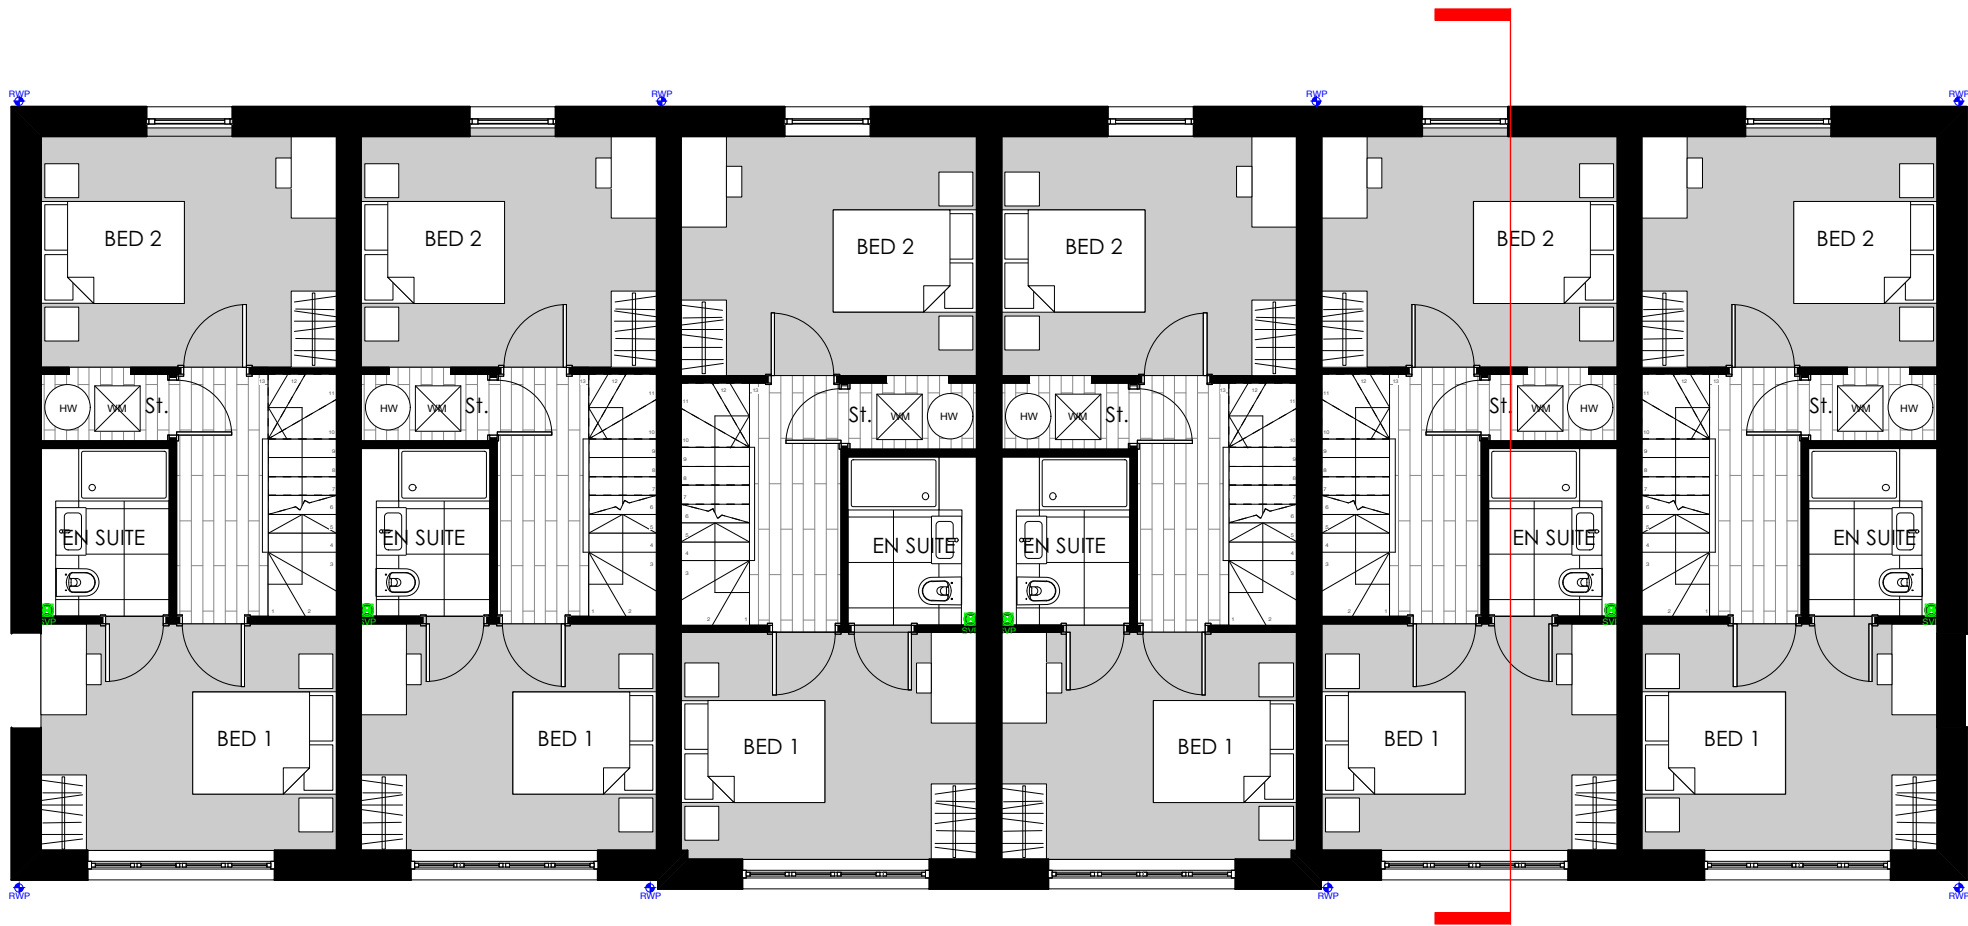


FIRST FLOOR

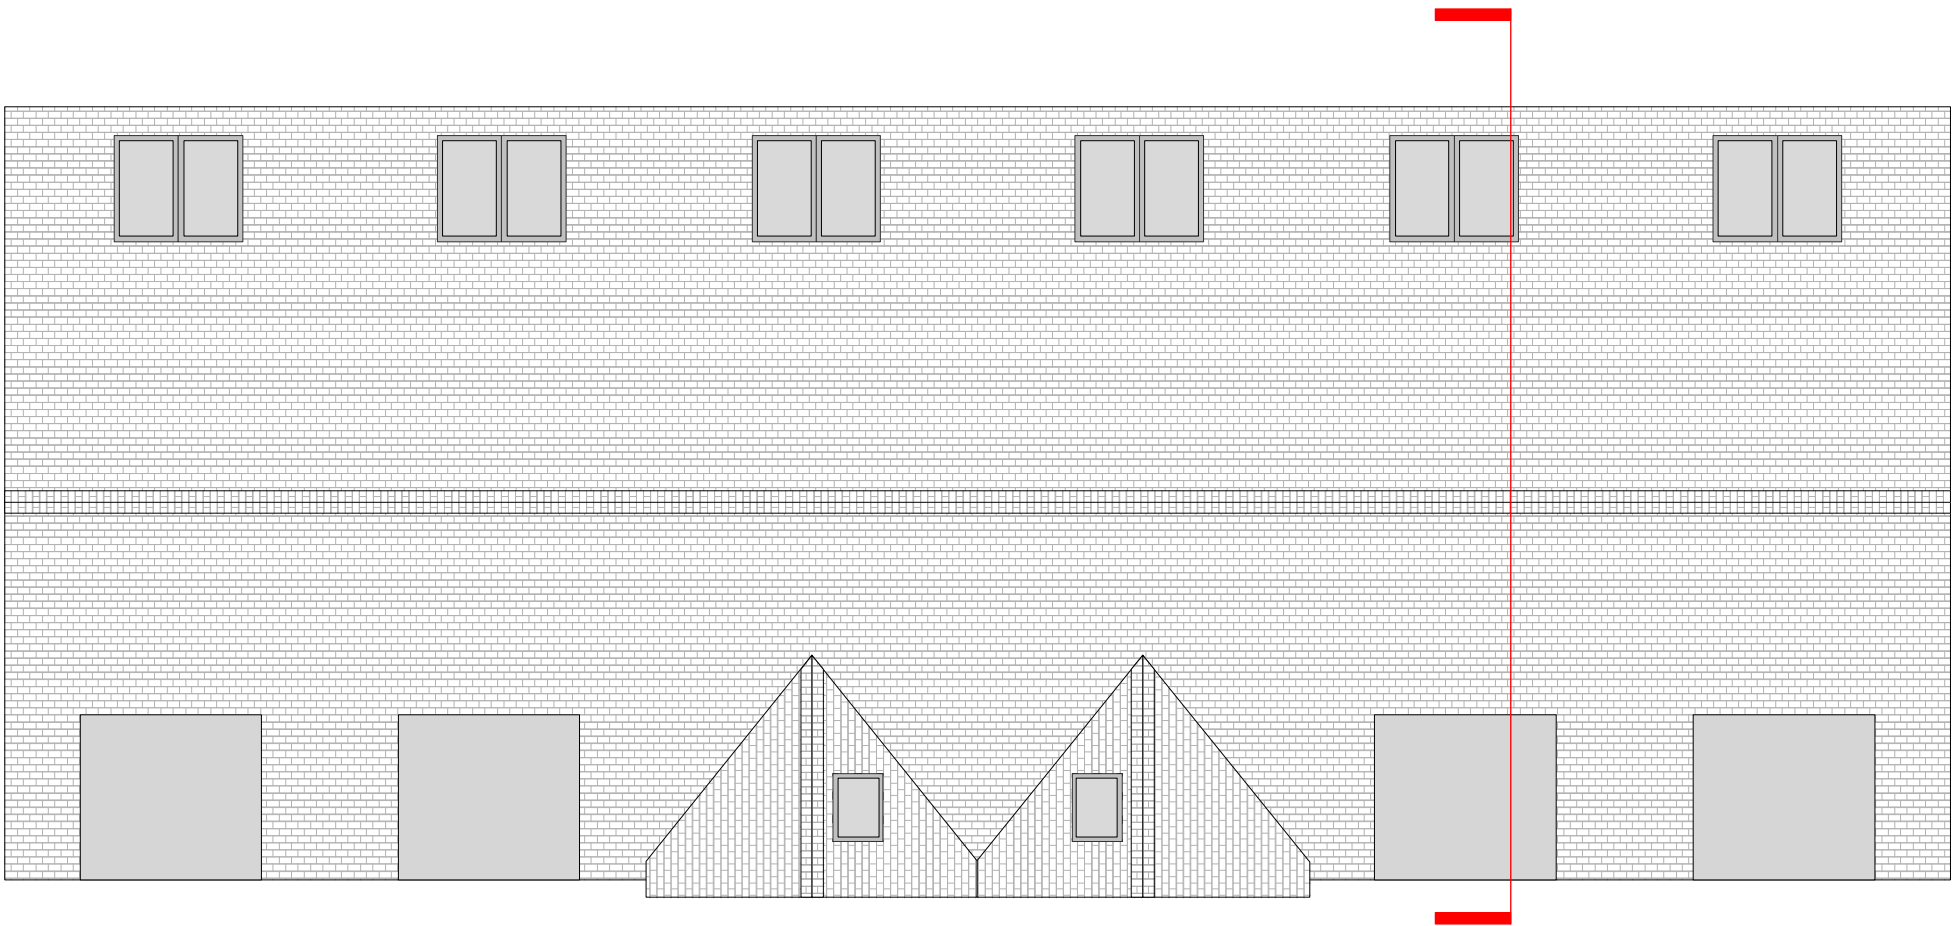

ROOF PLAN

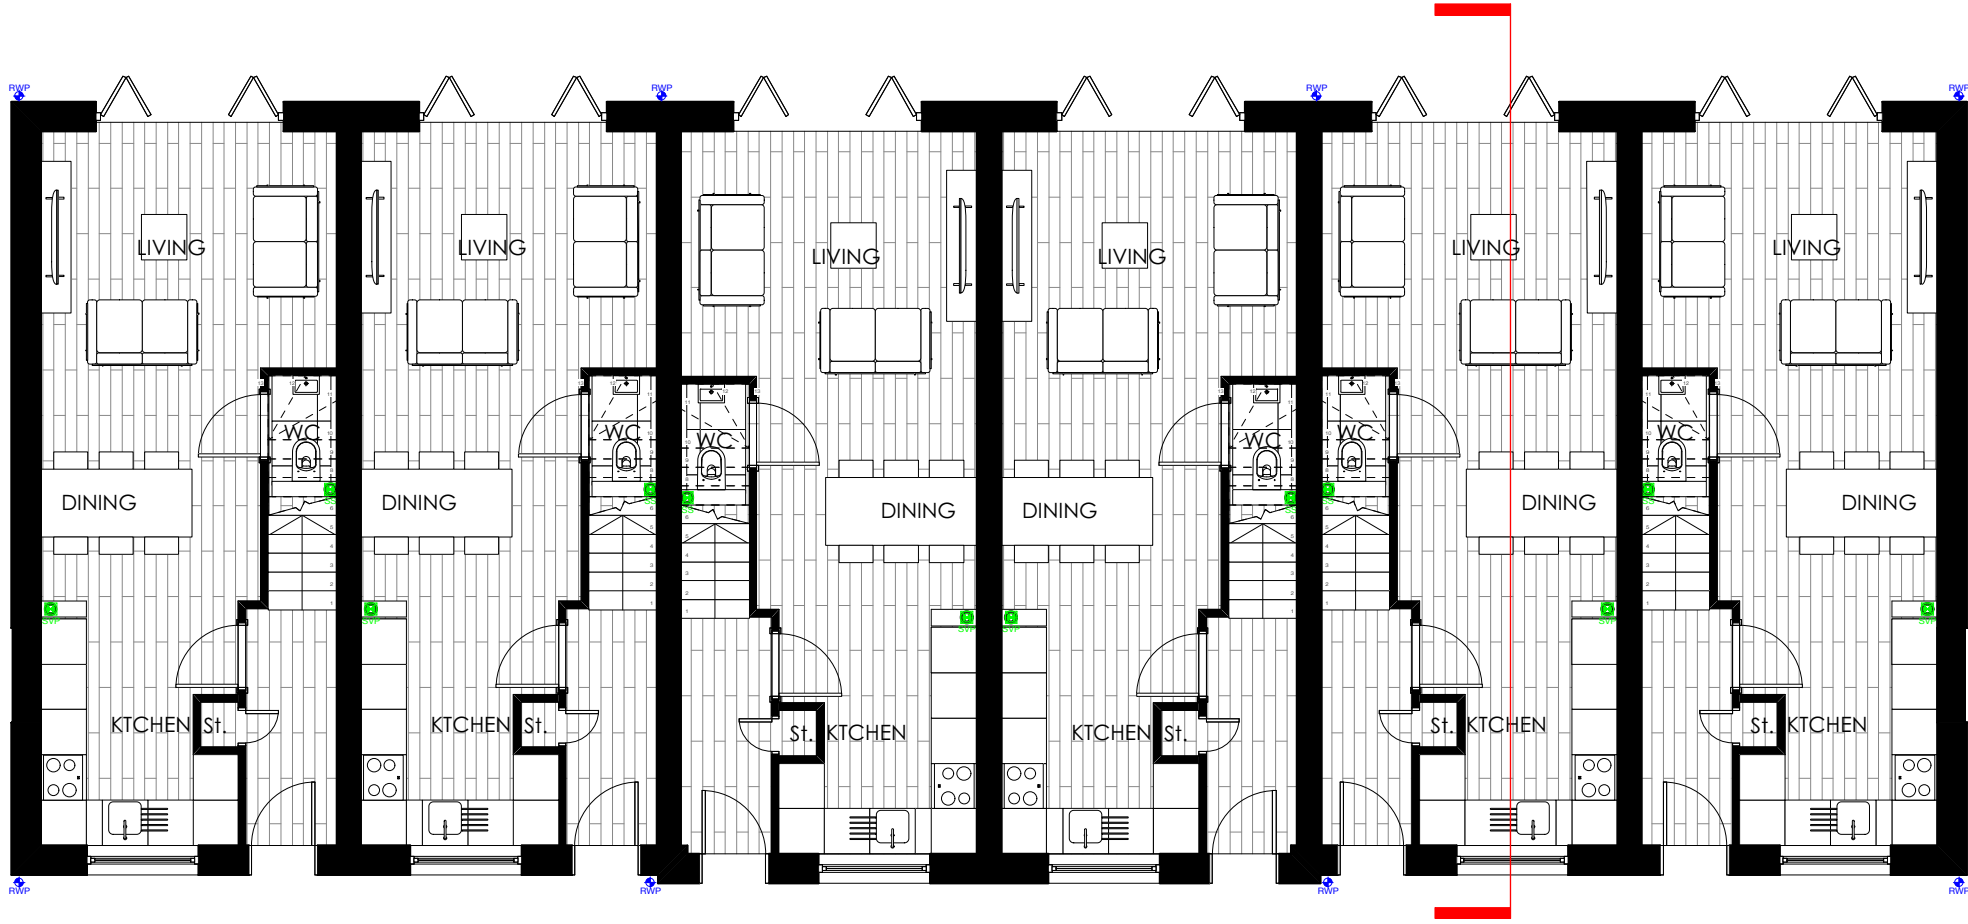

GROUND FLOOR

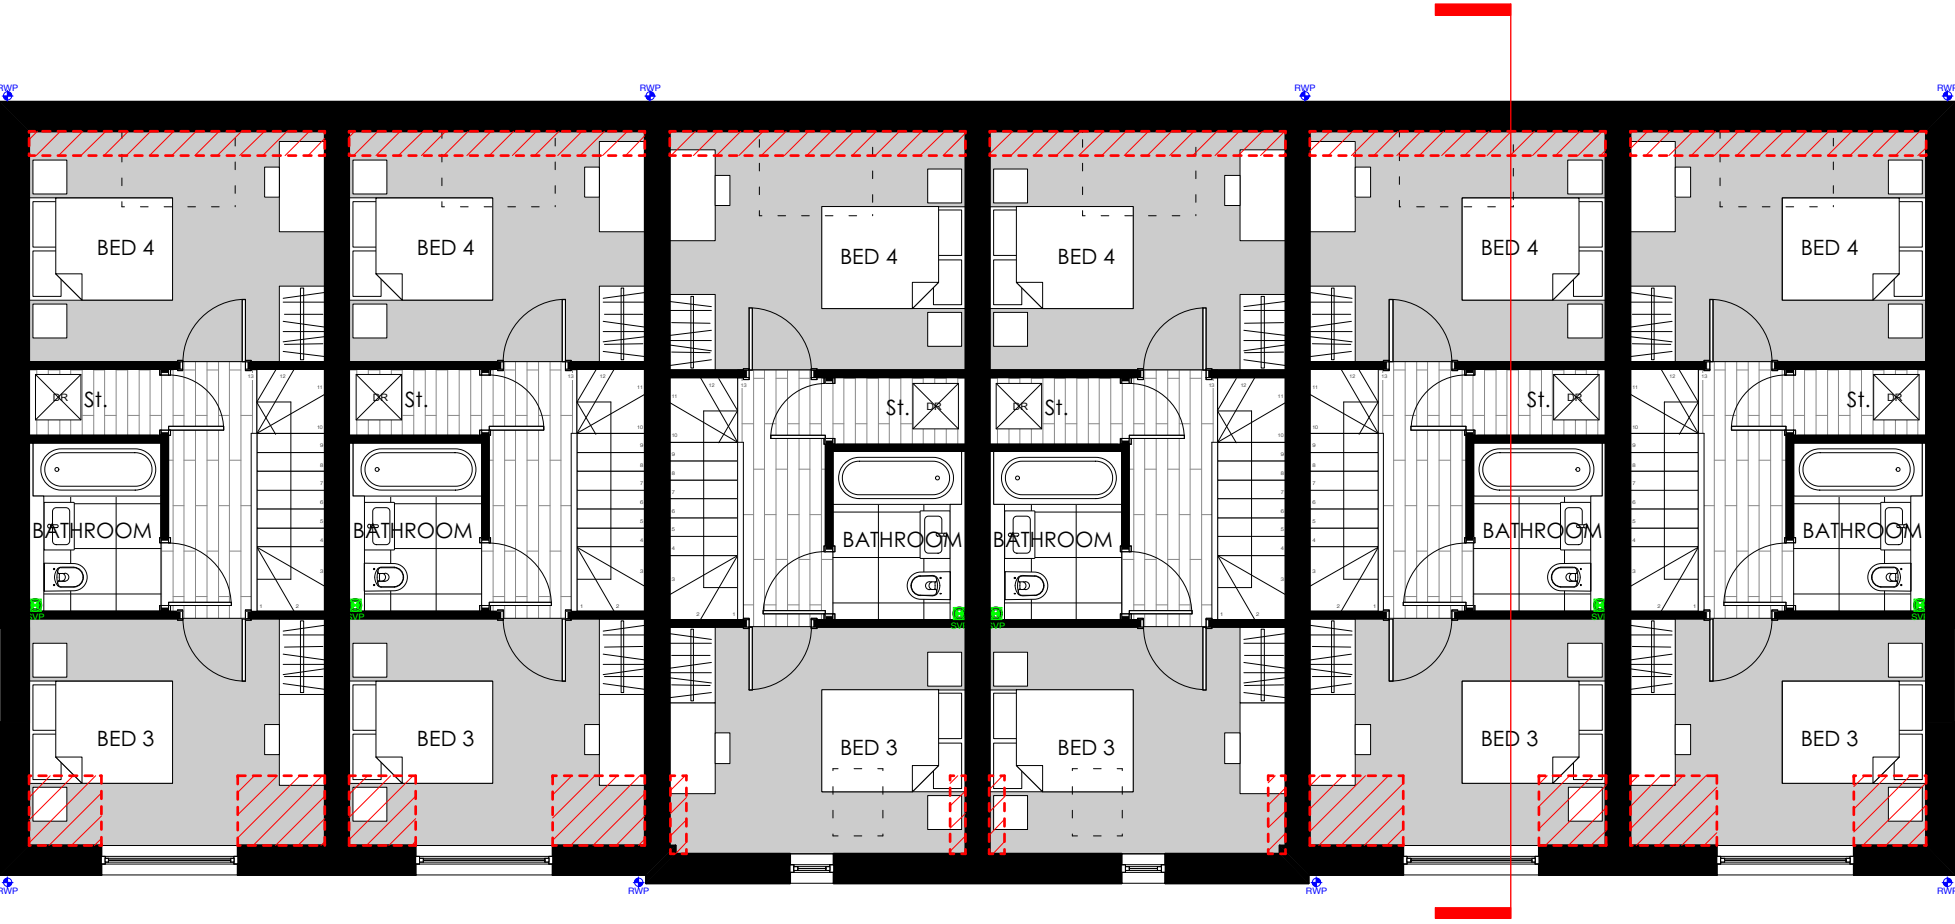

THIRD FLOOR

 DENOTES CEILING LEVEL BELOW 1.5 m

BLOCK TYPE A PLANS
1:100

PLANNING

IMPORTANT NOTES:

A	08/10/24	GENERAL AMENDMENTS
REVISION	DATE	DESCRIPTION

CLIENT: VIEWS	
PROJECT: PROPOSED RESIDENTIAL DEVELOPMENT	
ADDRESS: BURNAGE CRICKET CLUB	
DRAWING TITLE: BLOCK TYPE A PLANS	
SCALE: 1:100	DATE: AUGUST 2024
DRAWING NO: A815_P_140A	

OLLIER SMURTHWAITE ARCHITECTS
40 King Street, Manchester, M2 6BA
T 0161 883 0839
F 0161 883 0839
E mail@olliersmurthwaite.com