



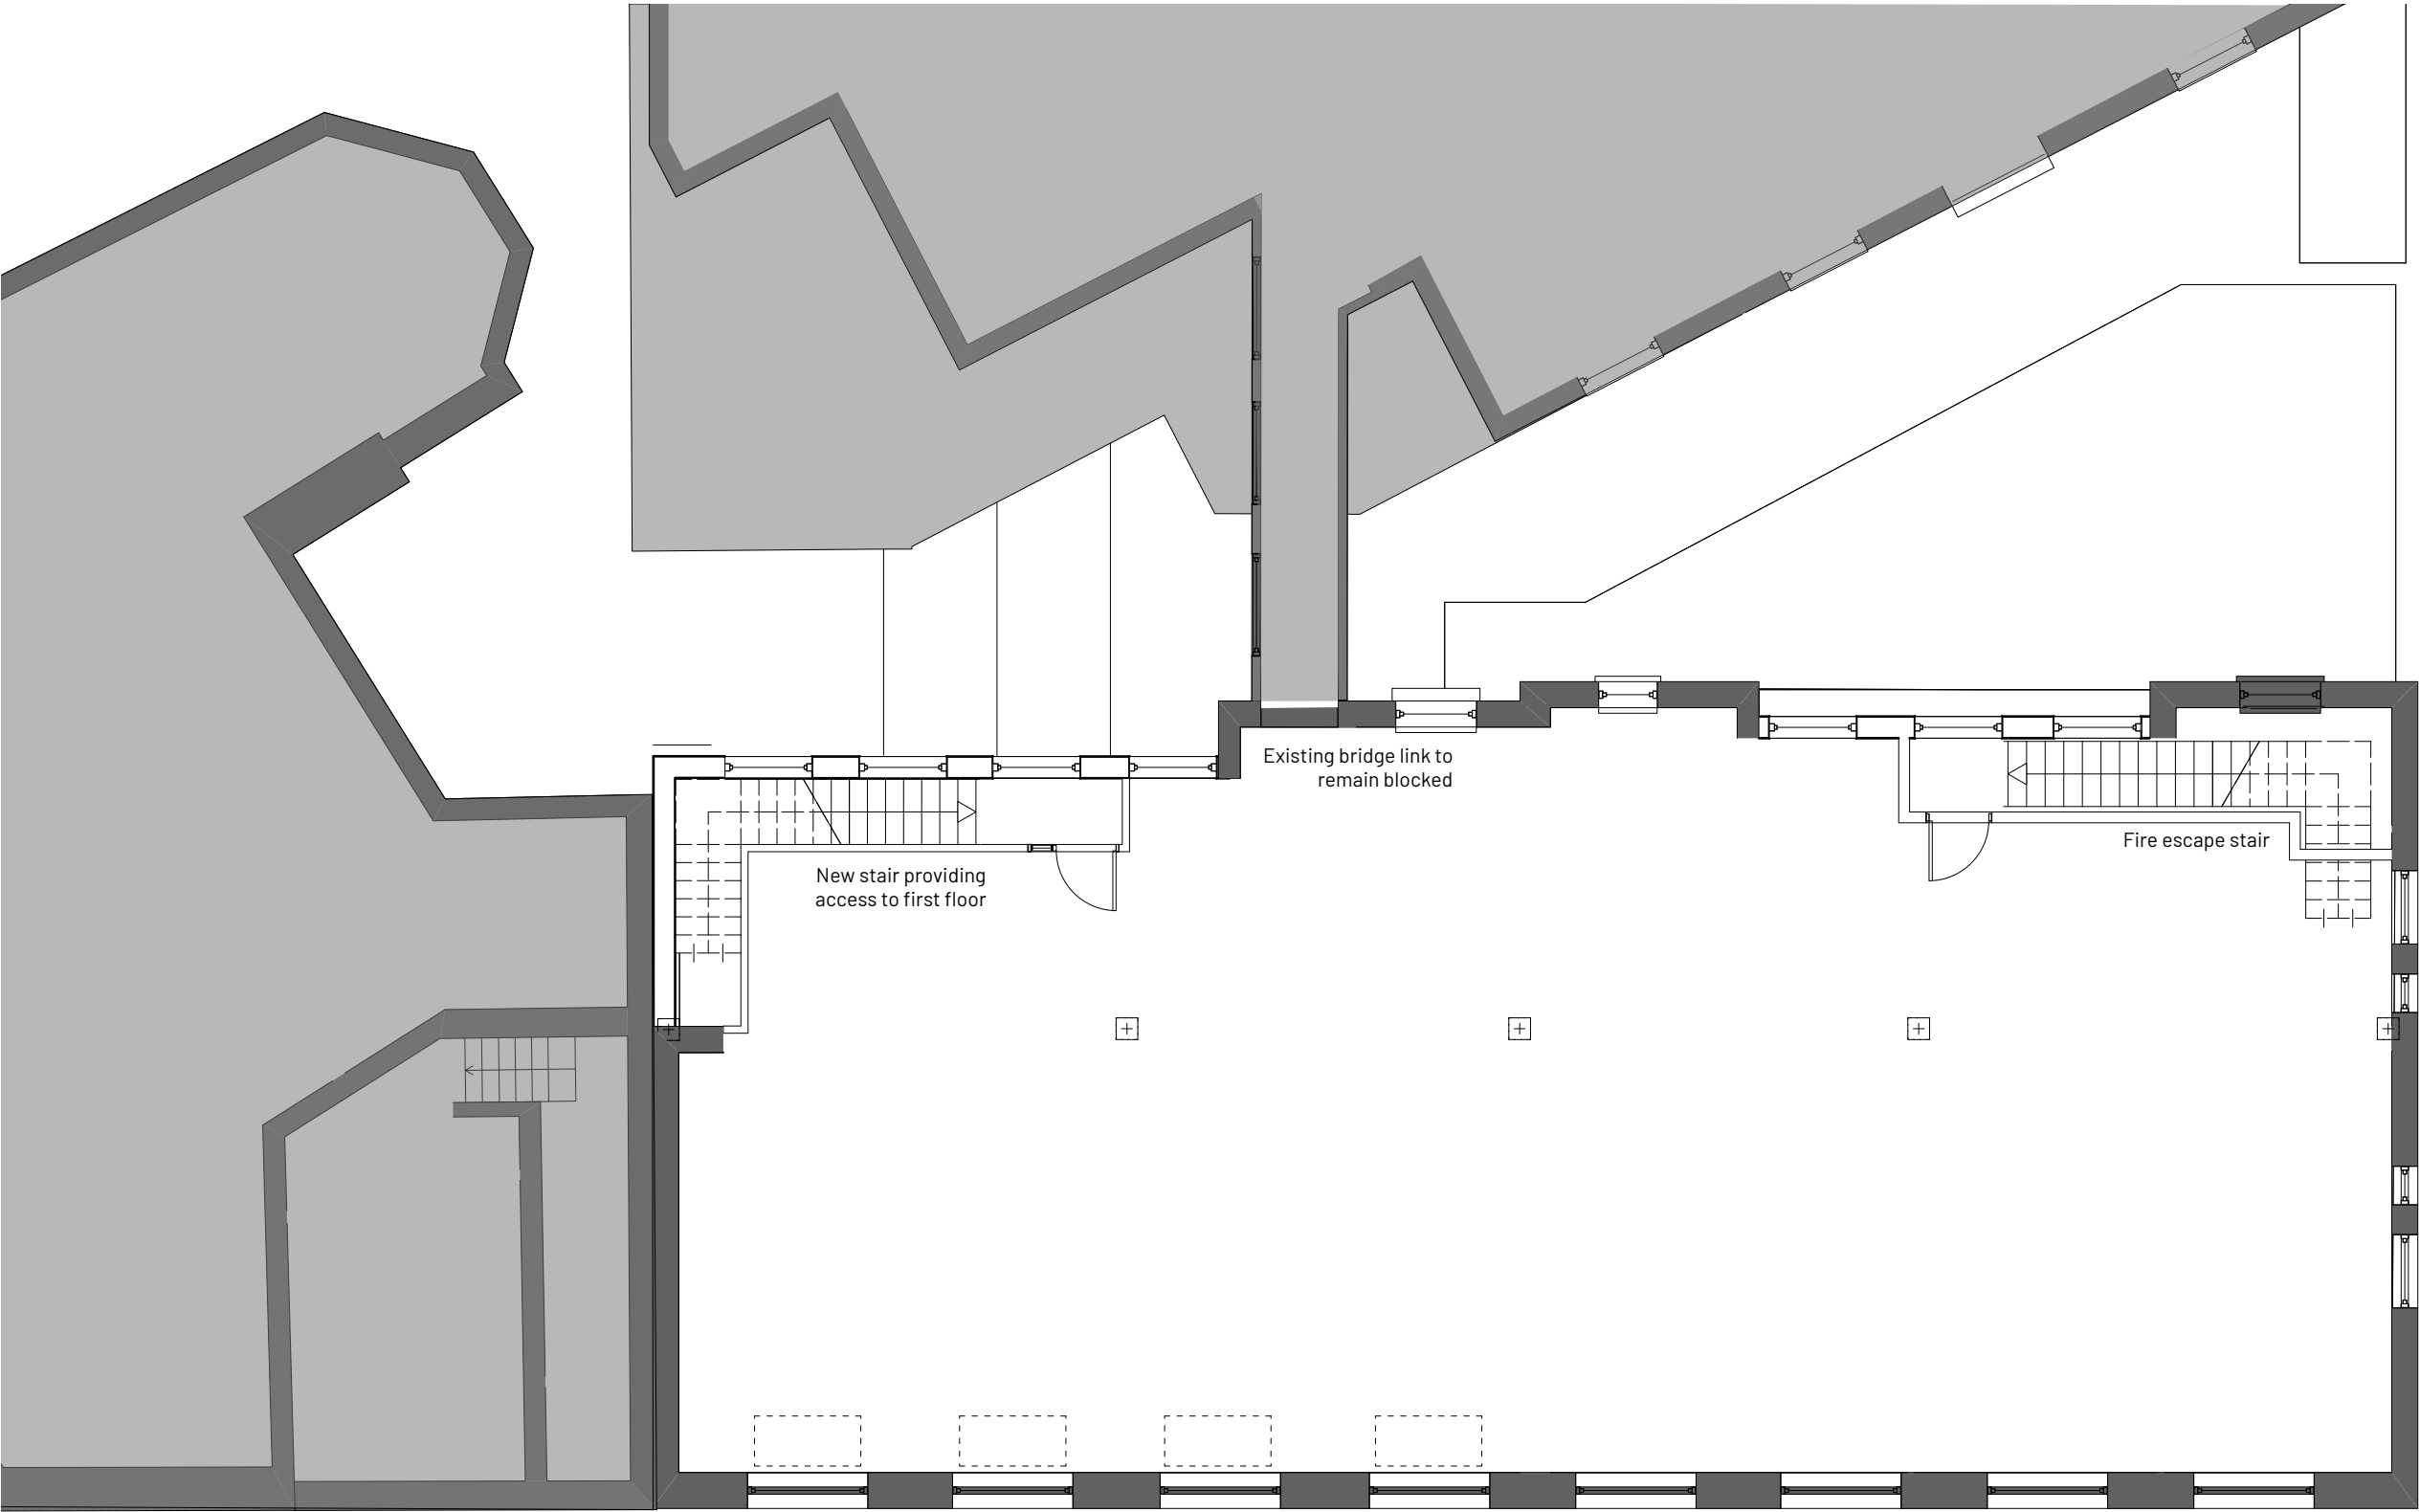

COPYRIGHT OF ATELIER MB LTD
DO NOT SCALE FROM THIS DRAWING
DIMENSIONS TO BE CHECKED ON SITE

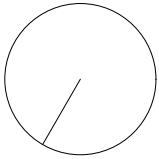

3 Proposed First Floor
Scale: 1:100

F	21/02/2025	Plan amended	RJD
E	20/02/2025	Plan amended	RJD
D	14/02/2025	Layout amended	RJD AB
C	21/11/2024	Annotation amended	RJD AB
B	18/11/2024	Annotation amended	RJD AB
A	29/10/2024	First floor stair amended	RJD AB
REV	NOTE	DRN	CHK

95 Lapwing Lane

Proposed First Floor Plan

PROJECT REF.	2033
DRWG NO.	P(110)
REVISION	F
SCALE	1:100 @ A3
DATE 1st	Aug 24
DRAWN	RJD

SK sketch E existing P proposed T tender C construction FI final issue

+44 161 236 0051
ARCHITECT@ATELIERMB.CO.UK

ATELIER.MB