




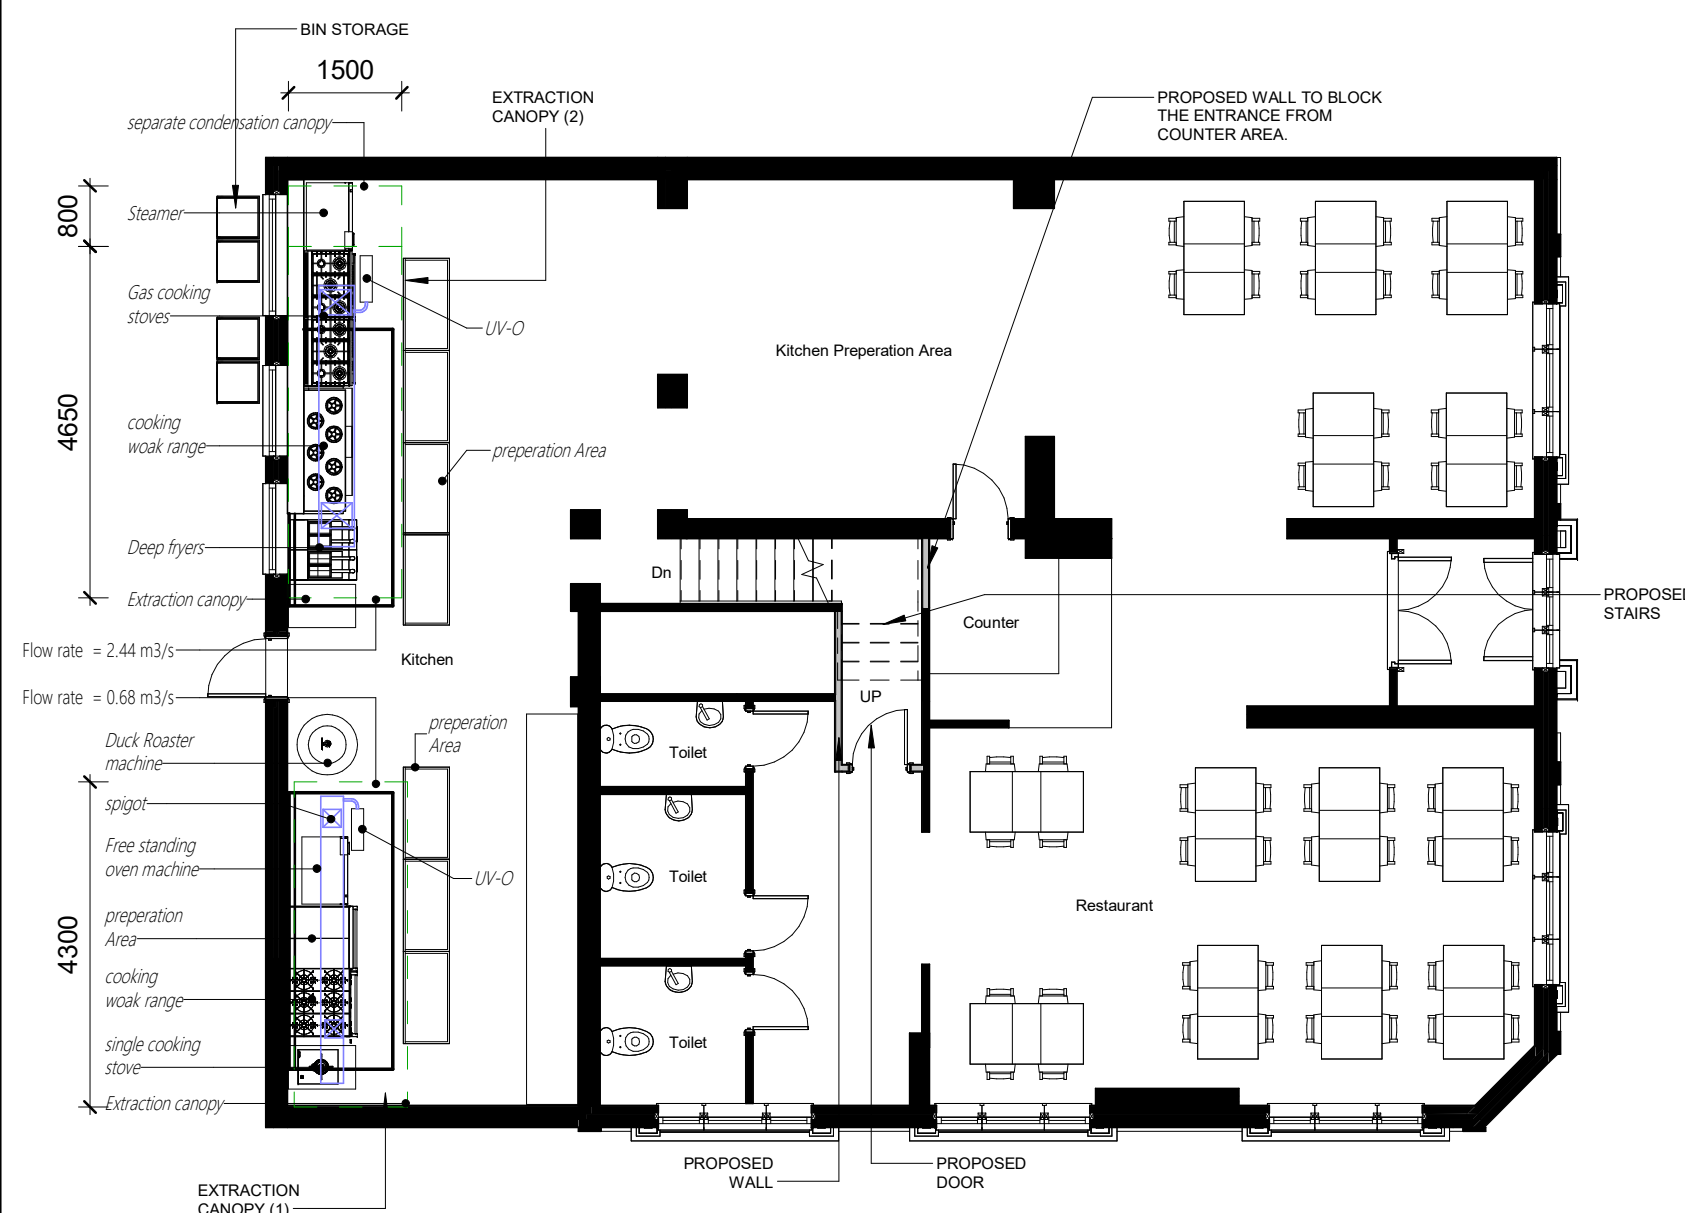

1 Proposed Ground Floor.
1 : 100

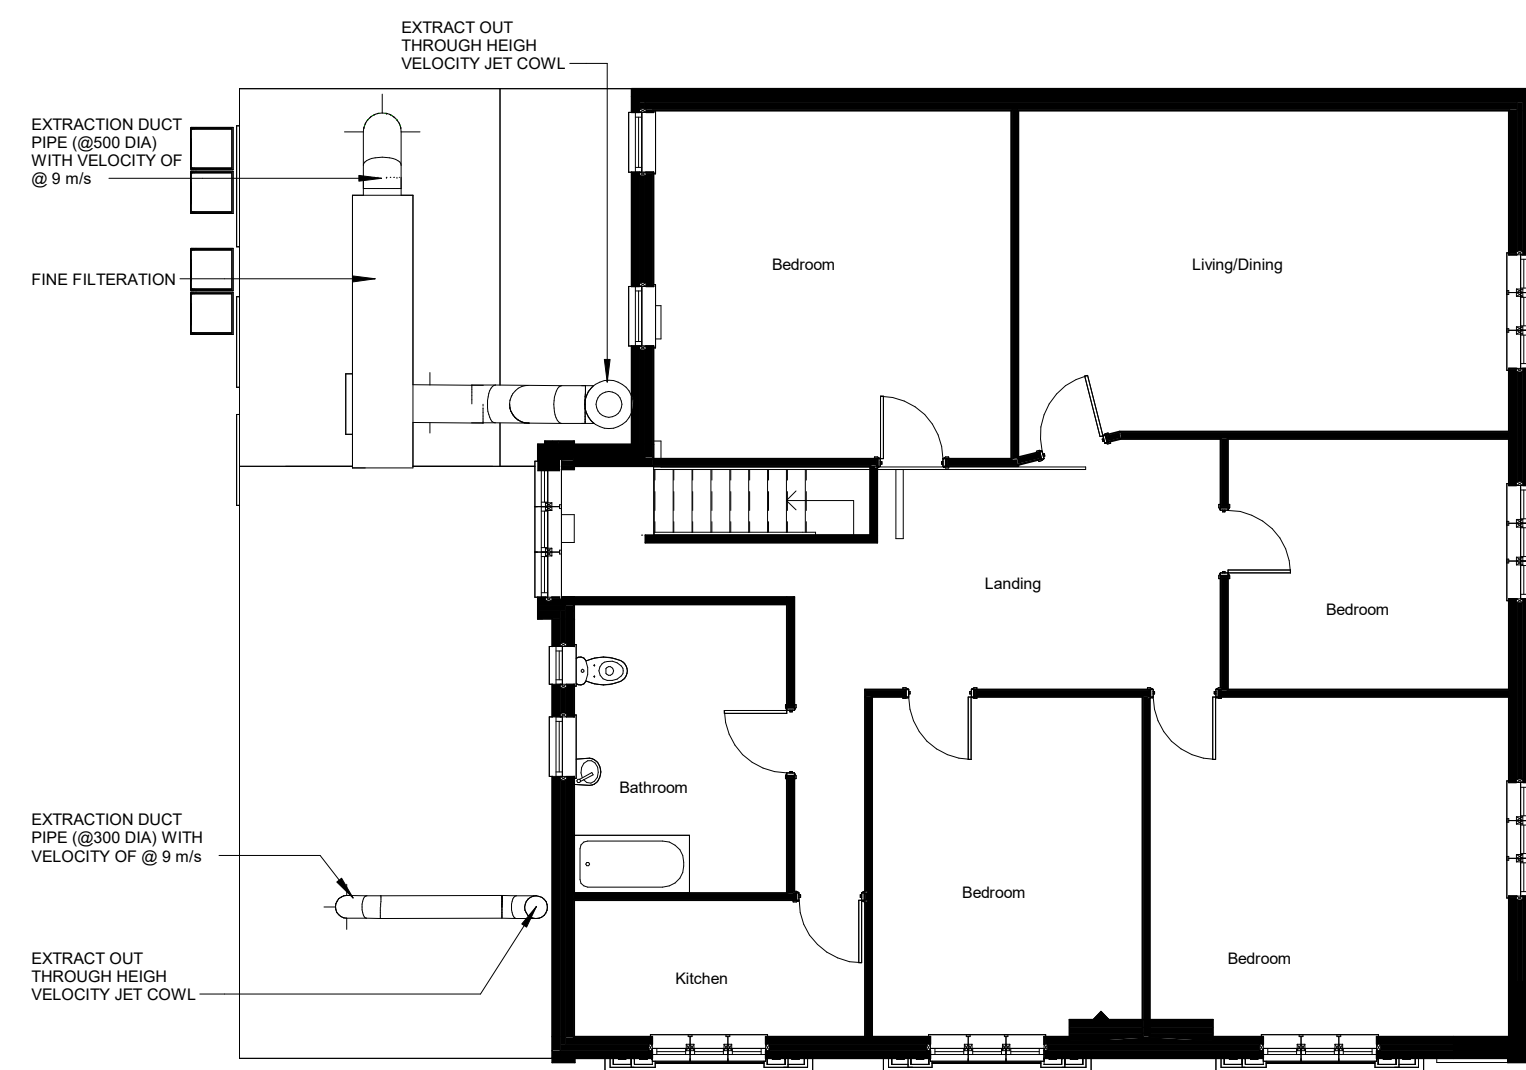


2 Proposed First Floor.
1 : 100

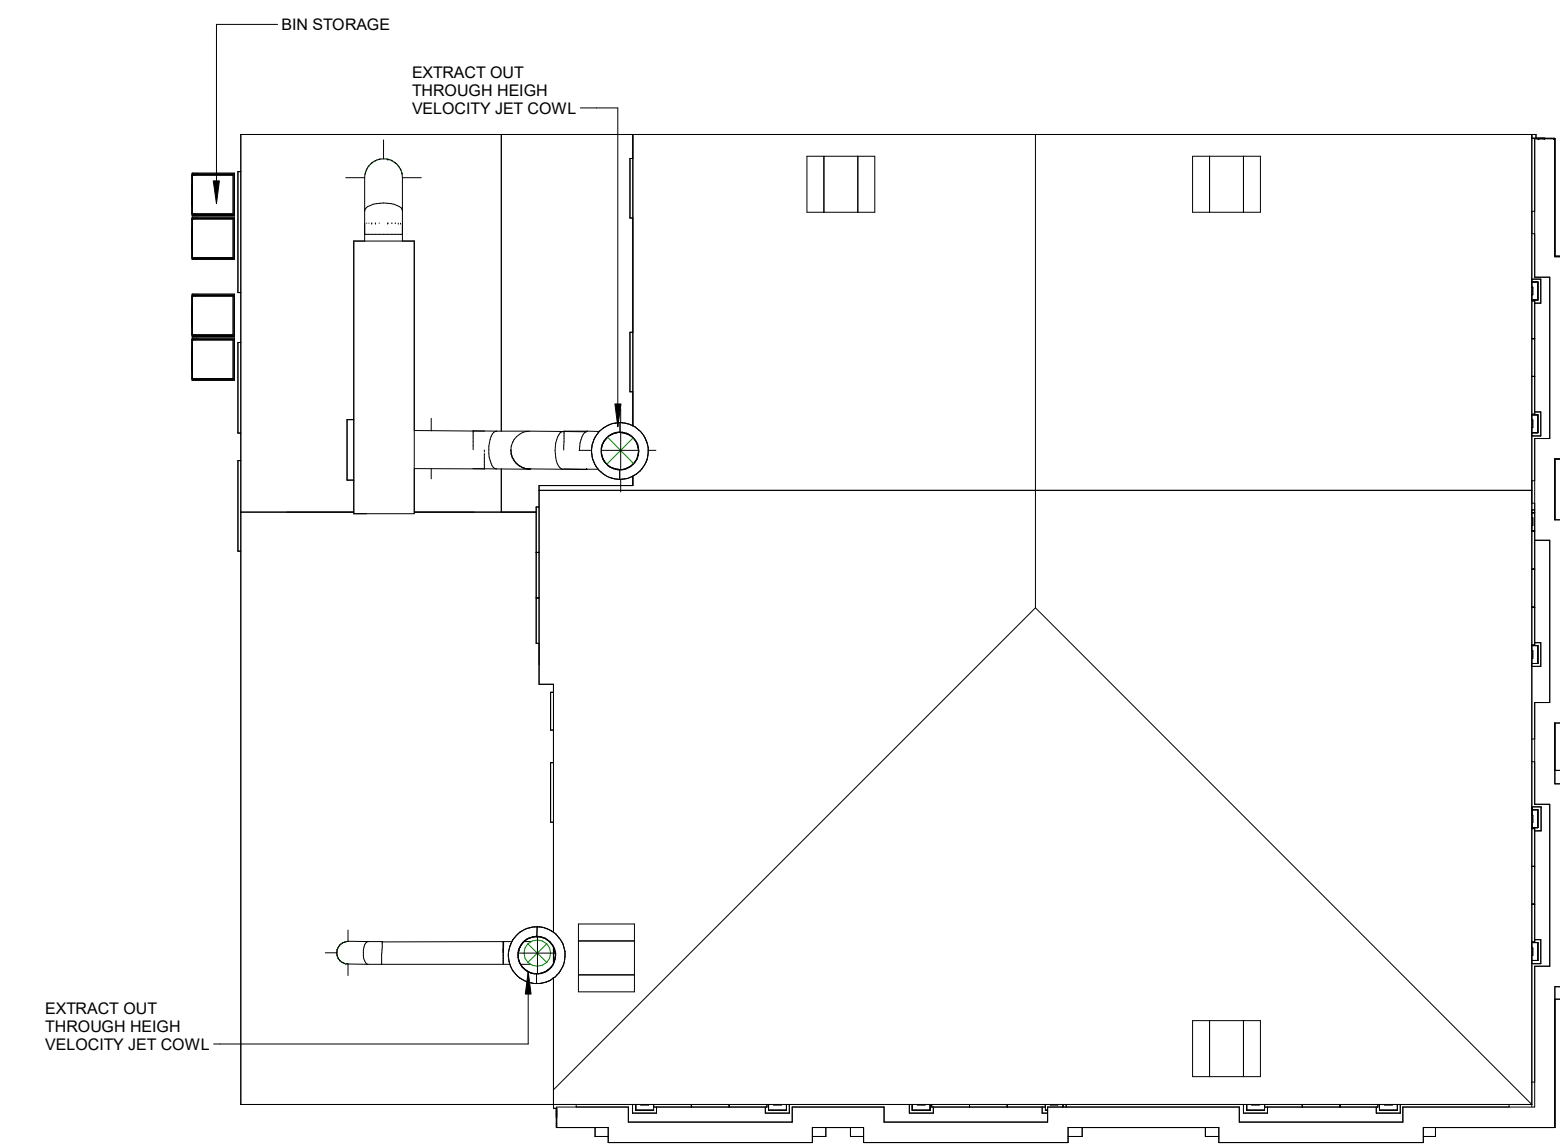


3 Proposed Roof Plan.
1 : 100




4 Proposed Left side Elevation.
1 : 100

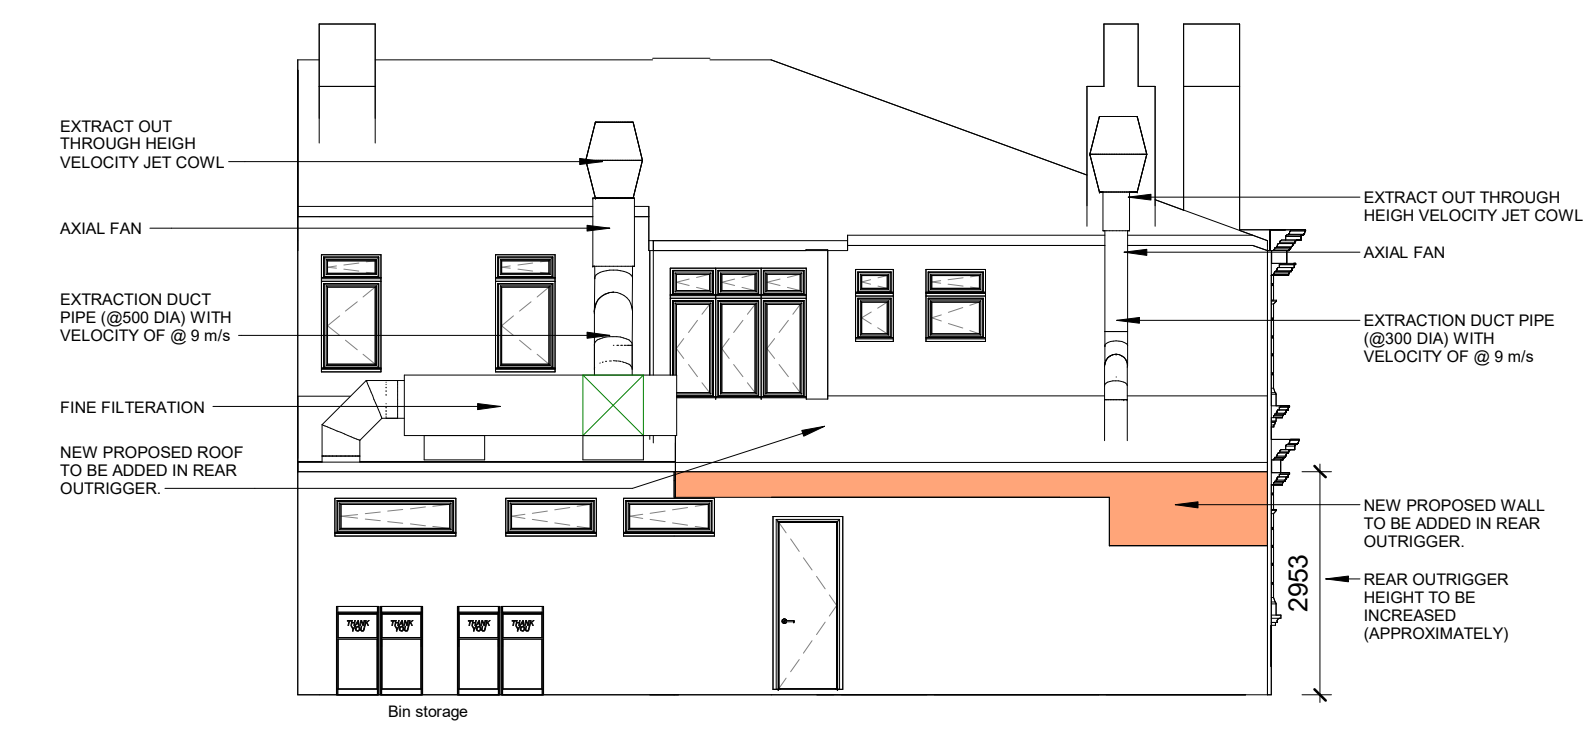

5 Proposed Rear Elevation.
1 : 100

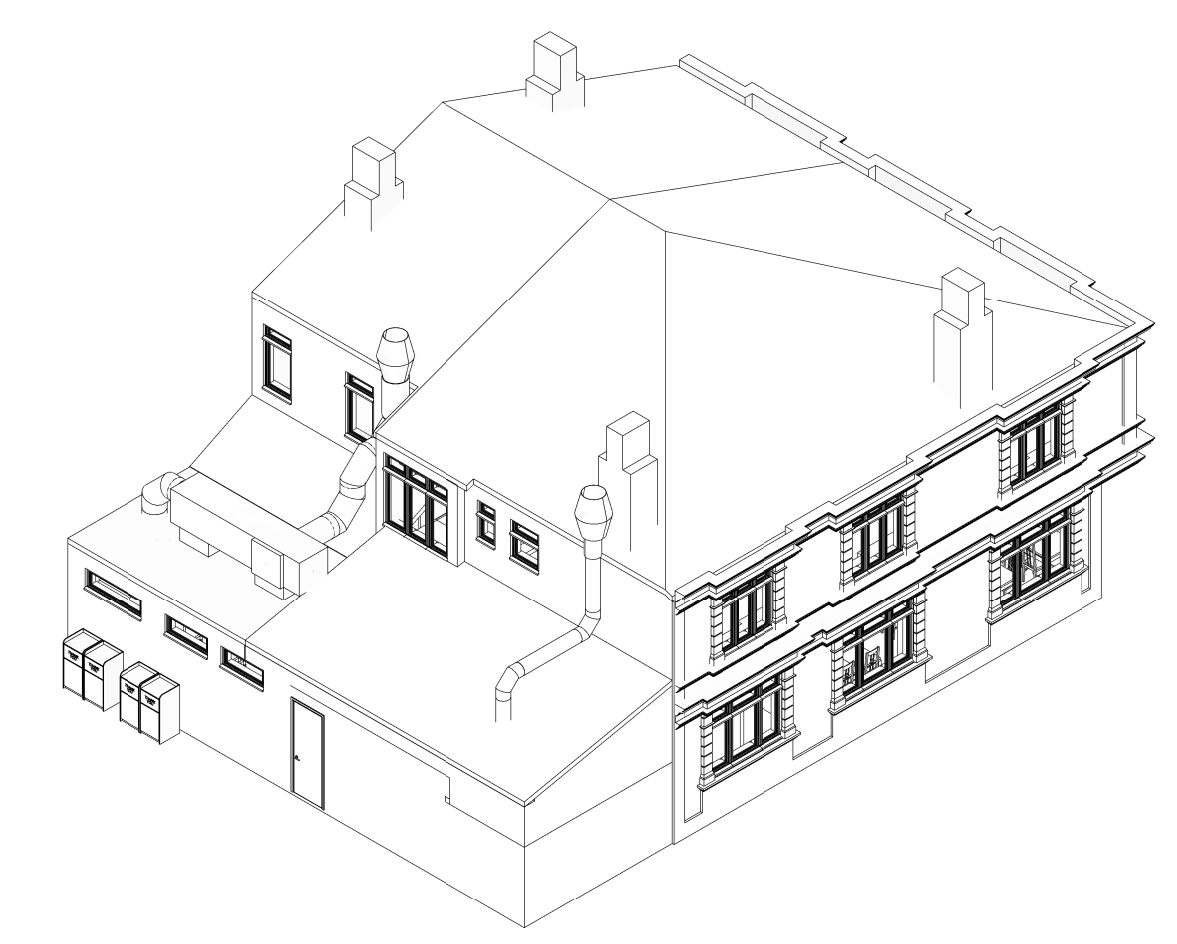

6 Proposed Rear Left 3D view.

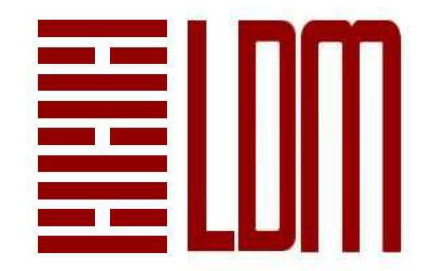

LDM Design

PROJECT 815 Ashton Old Road, Openshaw, Manchester, M11 2NL

SHEET Proposed Drawings

CLIENT Tiffany Moo & Michael Yeung

Scale (B A3)	1 : 100	
Drawn by	BA	DRAWING NUMBER
Checked by	KK	A1-002b.
		REV B