




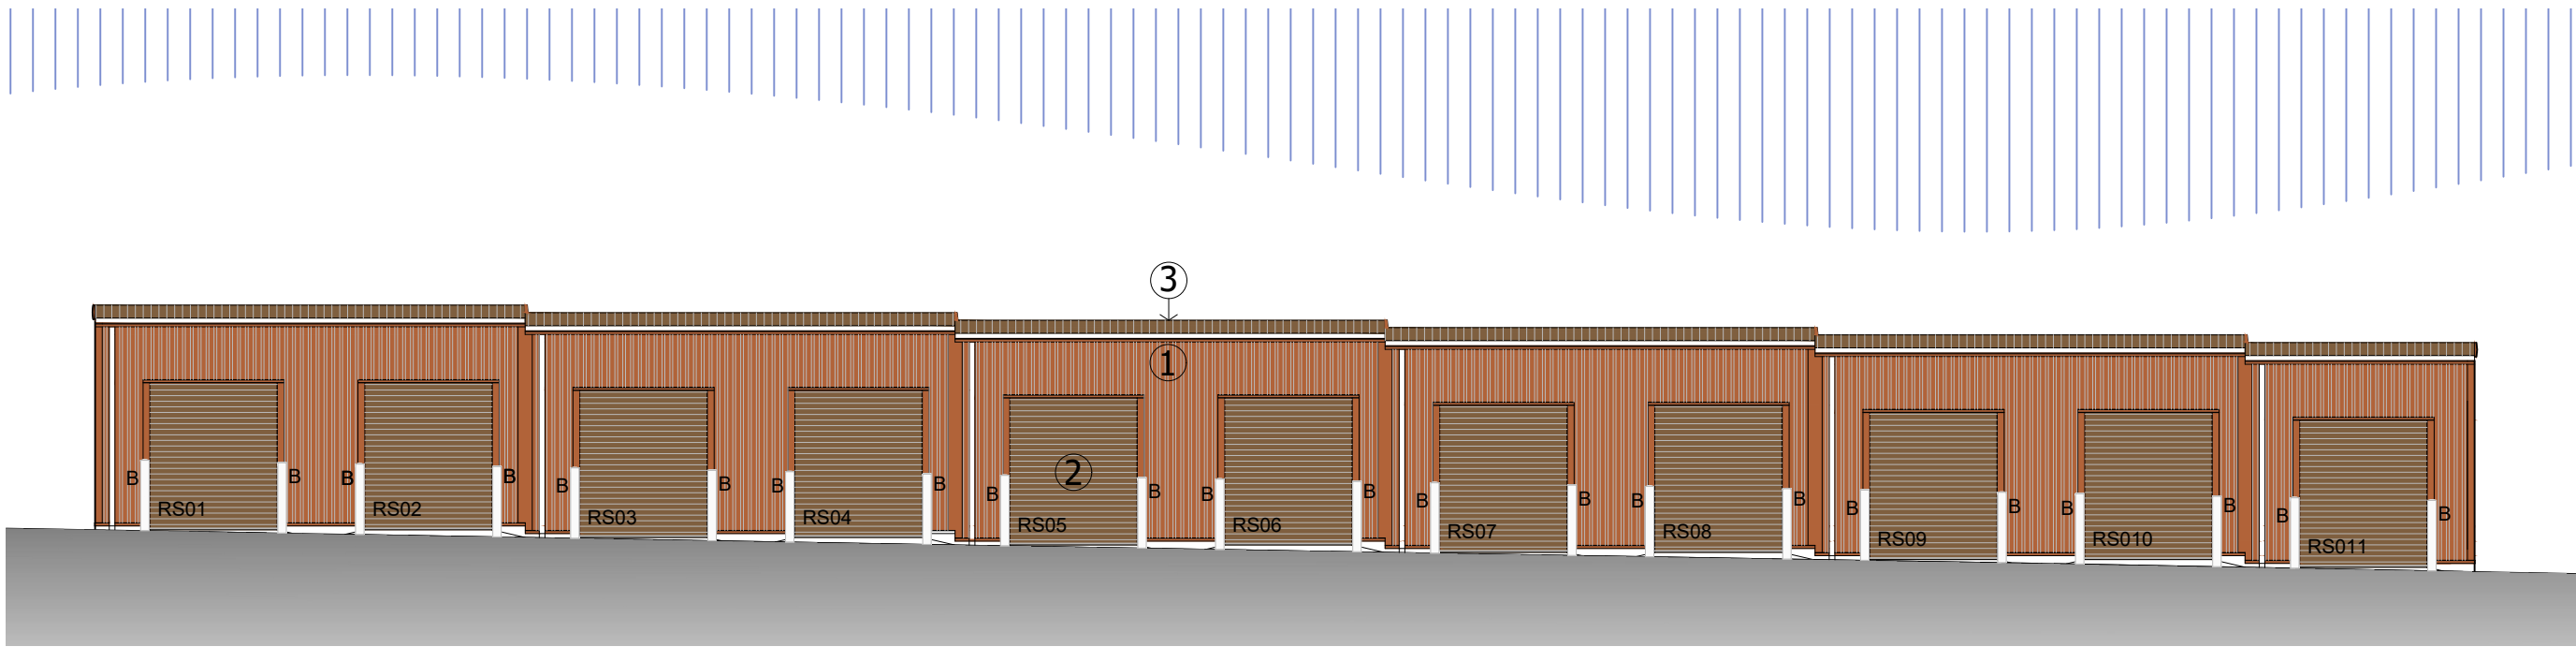


PROPOSED WEST ELEVATION - ELEVATION 1

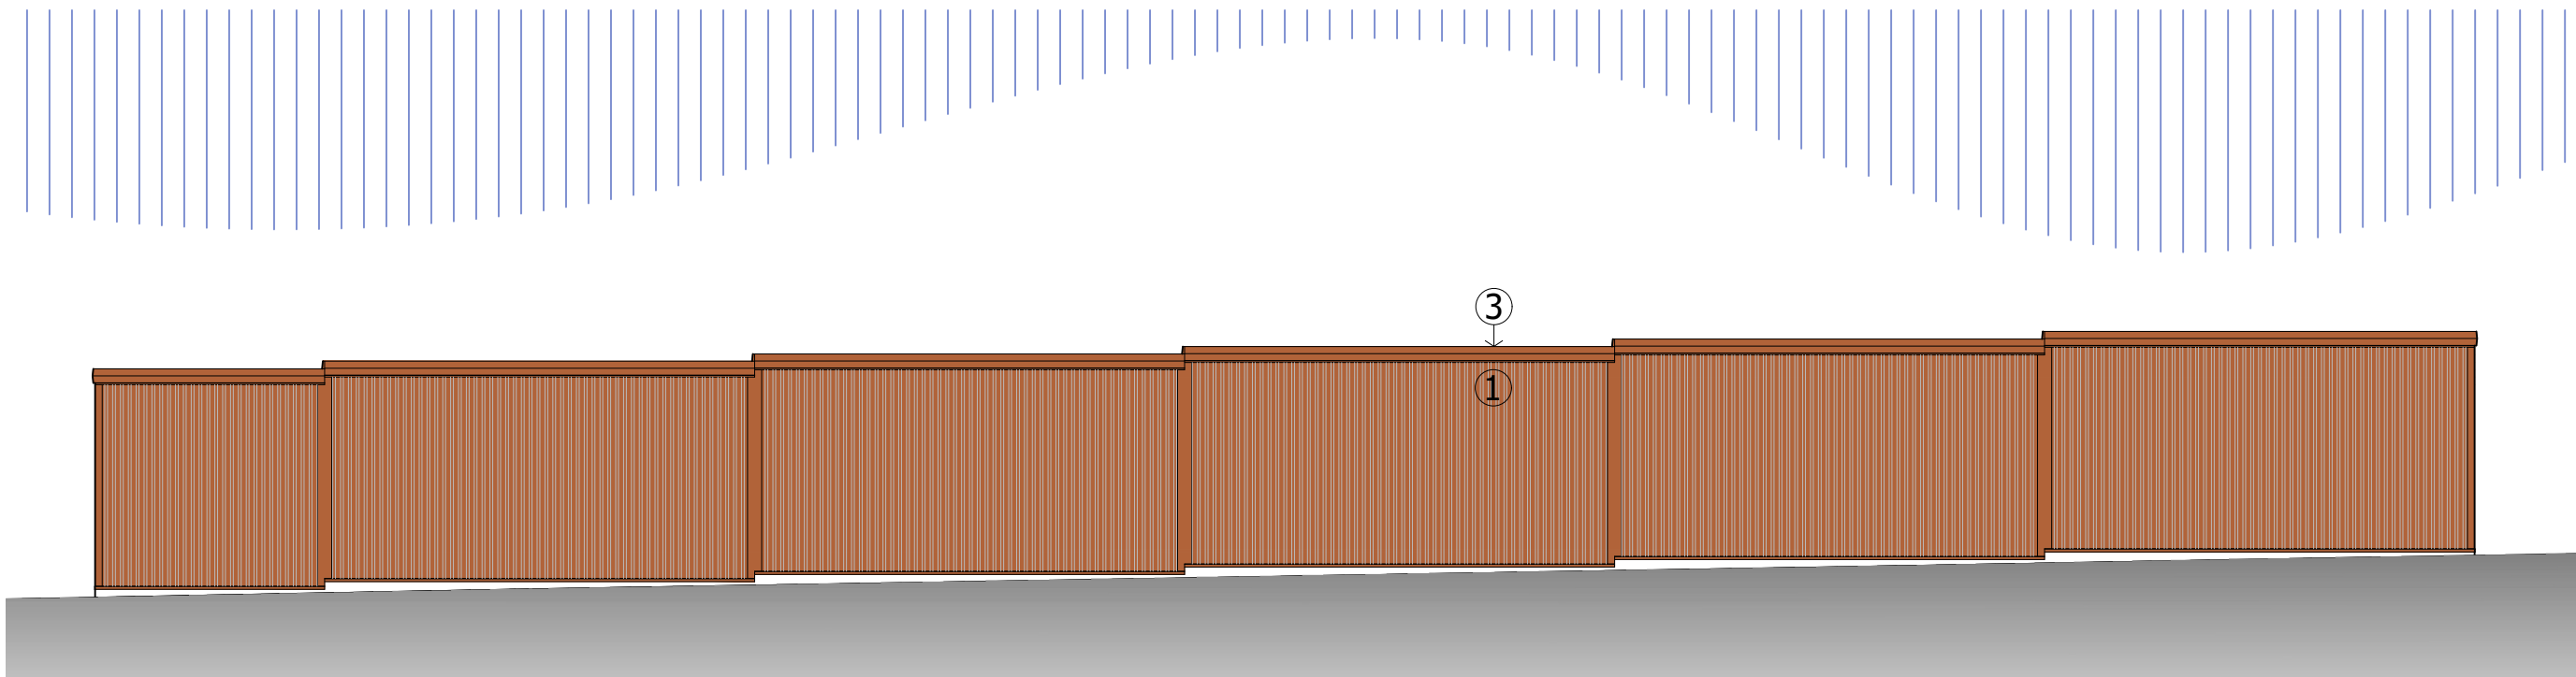


PROPOSED EAST ELEVATION - ELEVATION 2

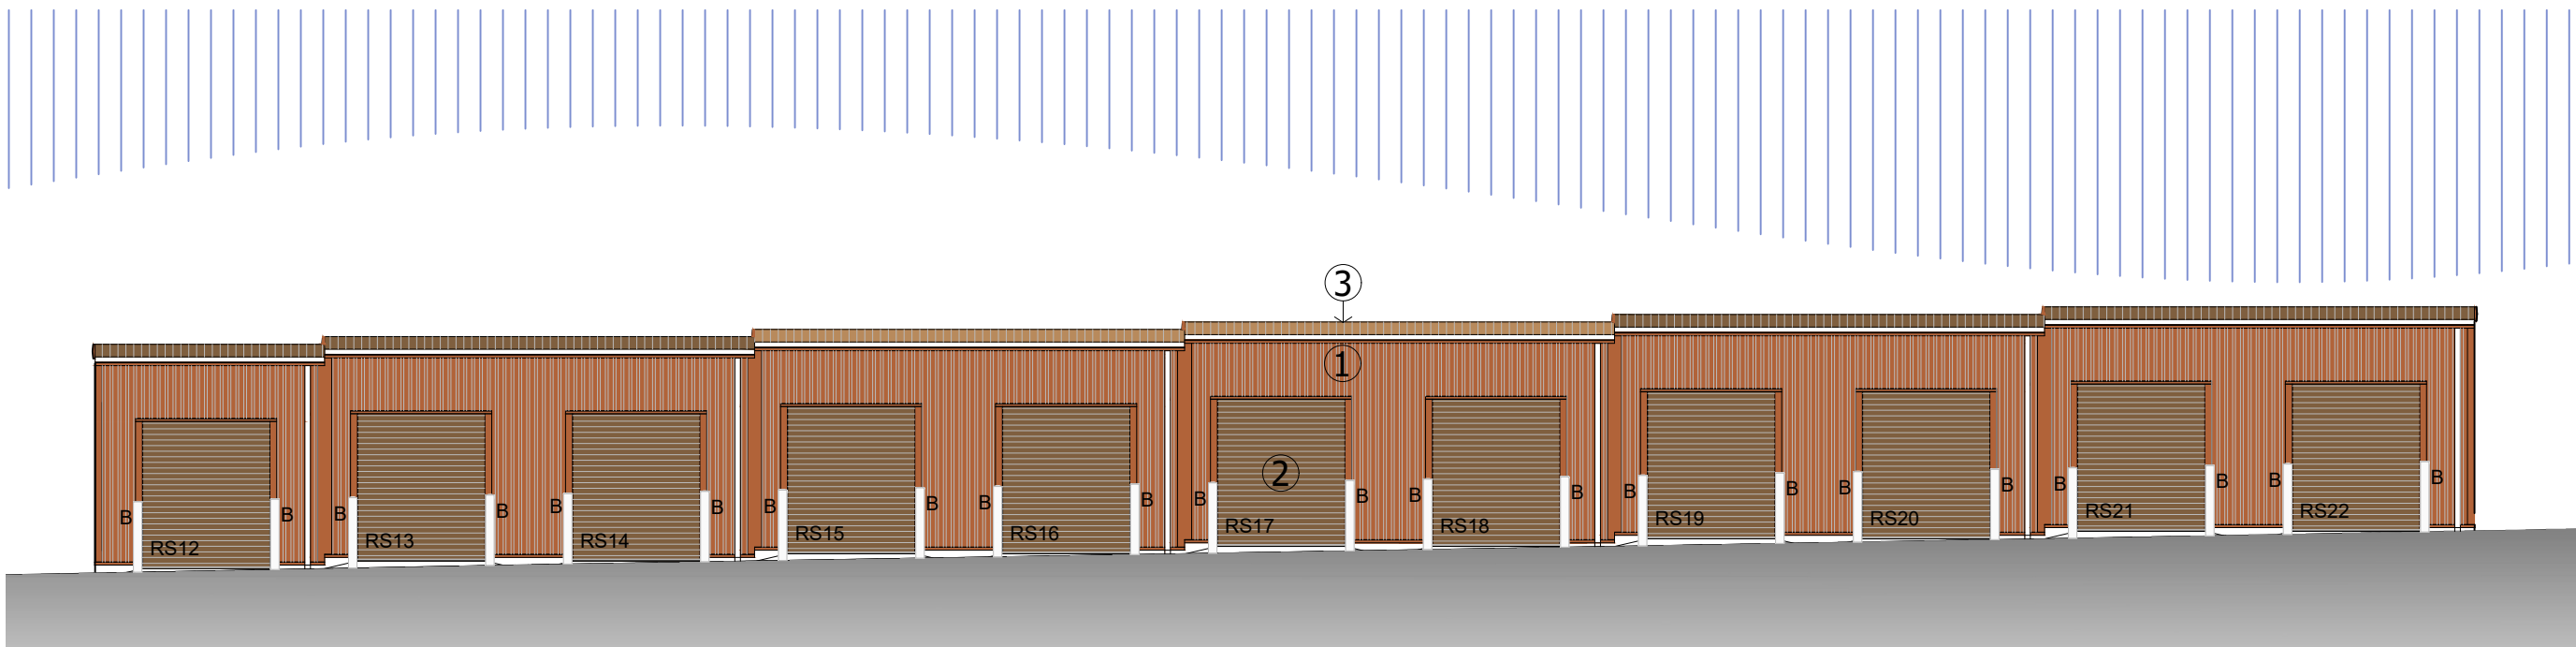


PROPOSED EAST ELEVATION - ELEVATION 3

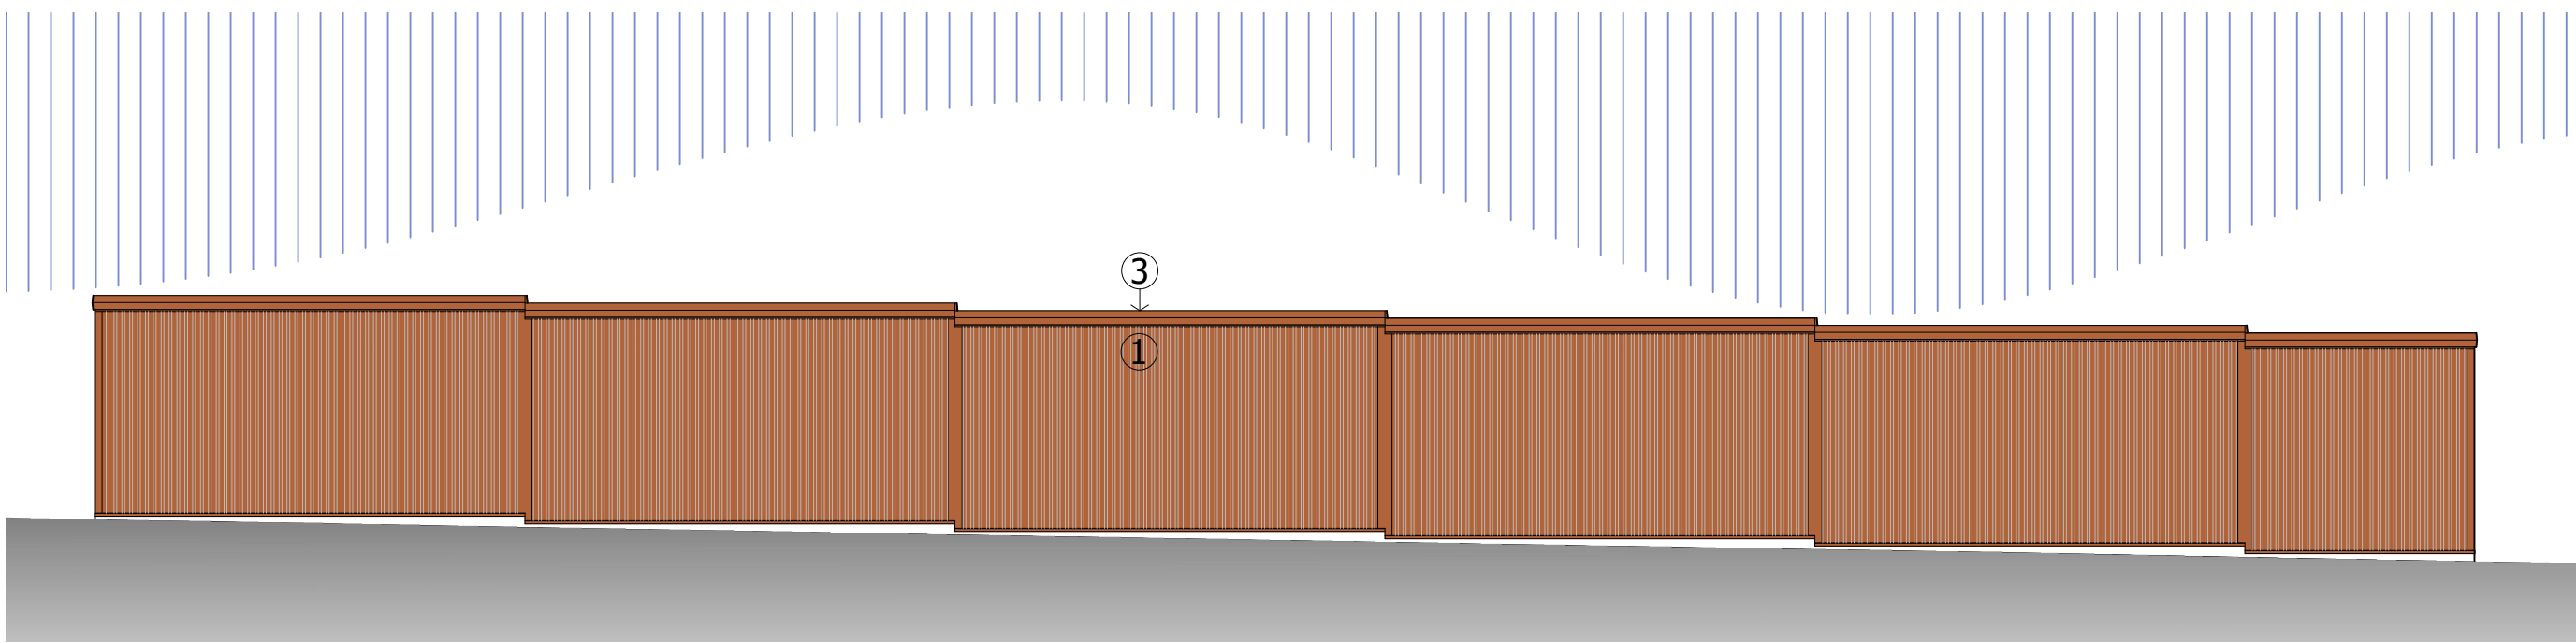

PROPOSED WEST ELEVATION - ELEVATION 4

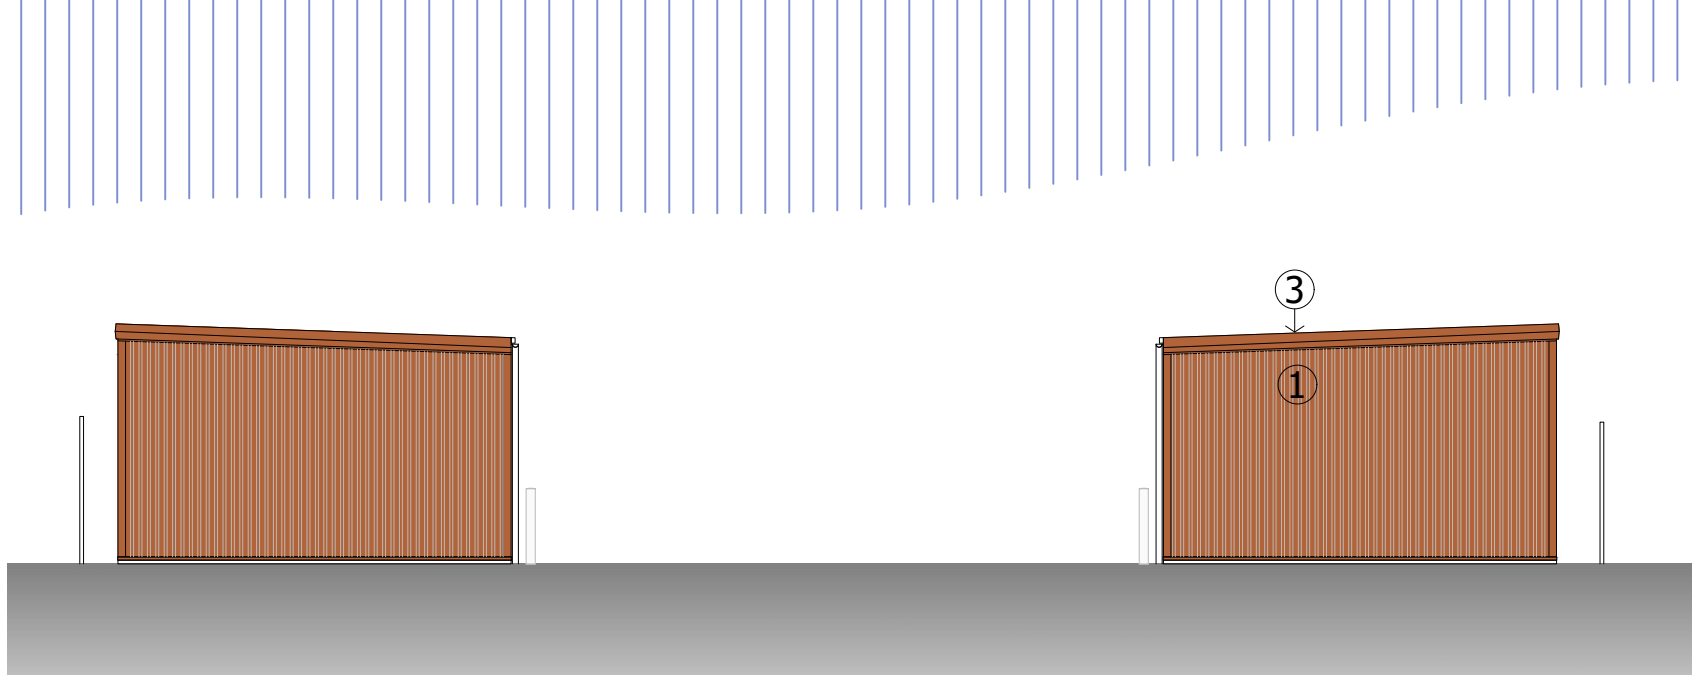


PROPOSED NORTH ELEVATION - ELEVATION 5

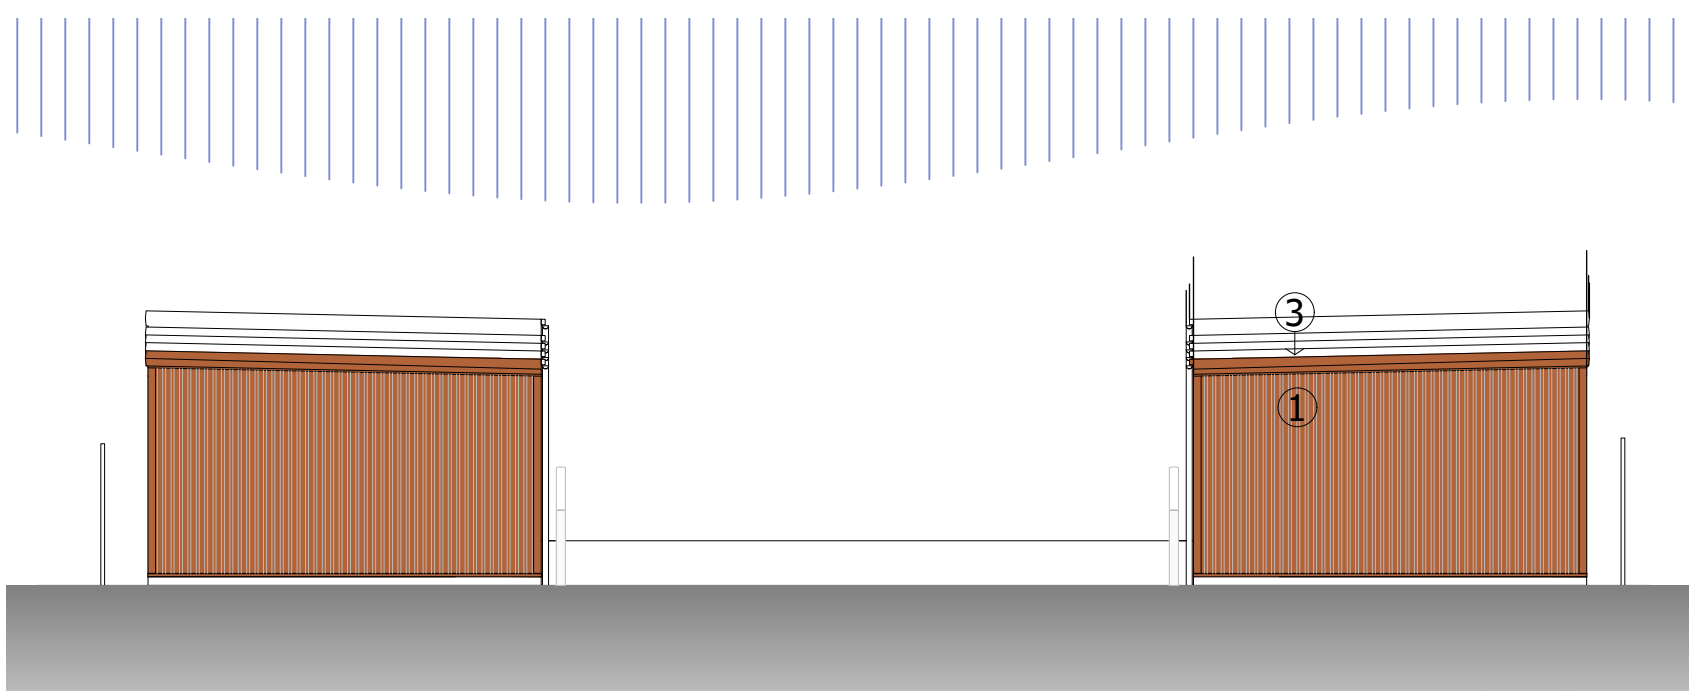


PROPOSED SOUTH ELEVATION - ELEVATION 6

- Material Key
- ① 0.7mm Steel 1000/32 wall panels. Colour - Brown to match the Jewish Museum Extension. BRE 806600001 (A+).
 - ② Industrial Doors: manual roller shutter, colour Brown PPC to be agreed.
 - ③ 0.7mm Steel 1000/32 roof panels. Colour - Brown to be agreed.

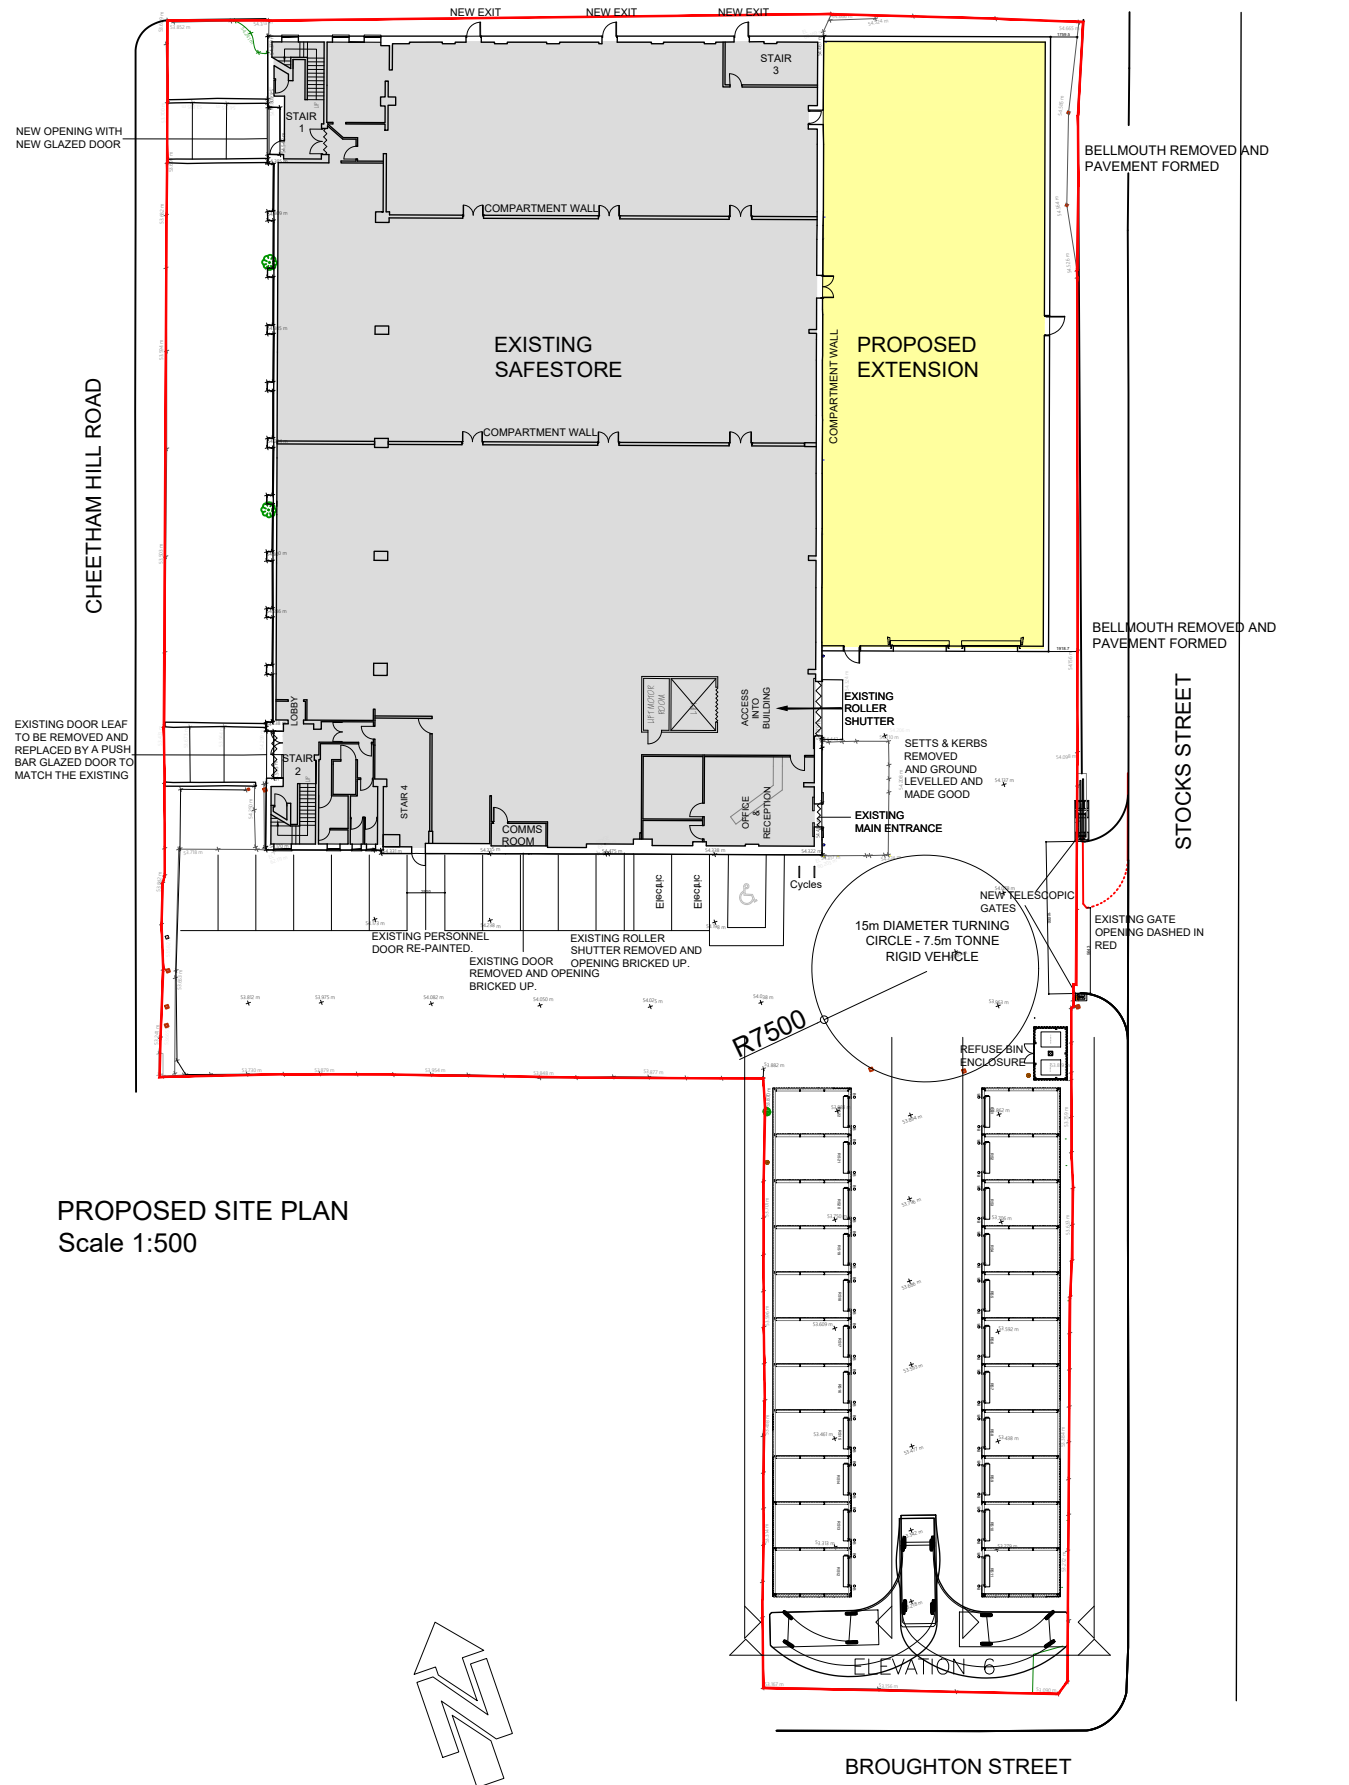

PROPOSED SITE PLAN
Scale 1:500

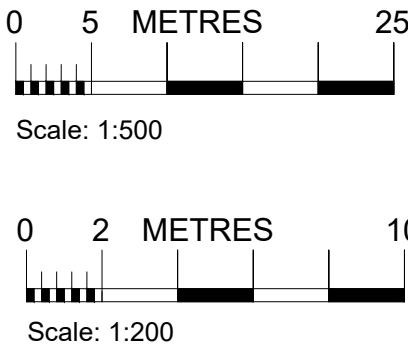

PRELIMINARY	
FOR APPROVAL	✓
TENDER	
CONSTRUCTION	
AS BUILT	

TEW AND SMITH
ARCHITECTS AND SURVEYORS

Revisions:
A. 07.08.2024 - ER. Site plan updated.
B. 09.12.2024 - ER. Elevations labels updated.
C. 13.12.2024 - ER. Blue flashing replaced with silver flashing.
D. 16.12.2024 - ER. Colours changed.
E. 28.02.2024 - ER. Materials revised.

Project:
SAFESTORE
PROPOSED EXTENSION
CHEETHAM HILL ROAD
MANCHESTER, M8 8LW

Title:
PROPOSED ELEVATIONS
EXTERNAL UNITS

Date: 07.11.2023	Drg No.	Rev:
Scale: 1:200@A1	4664-SK07(PL)	E
Drawn: ER		
Checked:BF	© Proprietor: Tew and Associates Limited	

QUOITS HOUSE, 4 HARBOROUGH ROAD,
KINGSTHORPE, NORTHAMPTON. NN2 7AZ
TEL: (01604)791197 FAX: (01604) 717991
EMAIL: architects@tewassociates.co.uk
WEB: www.tewassociates.co.uk