


SCALE
1 : 50
0
1
1
2
2.5
m.

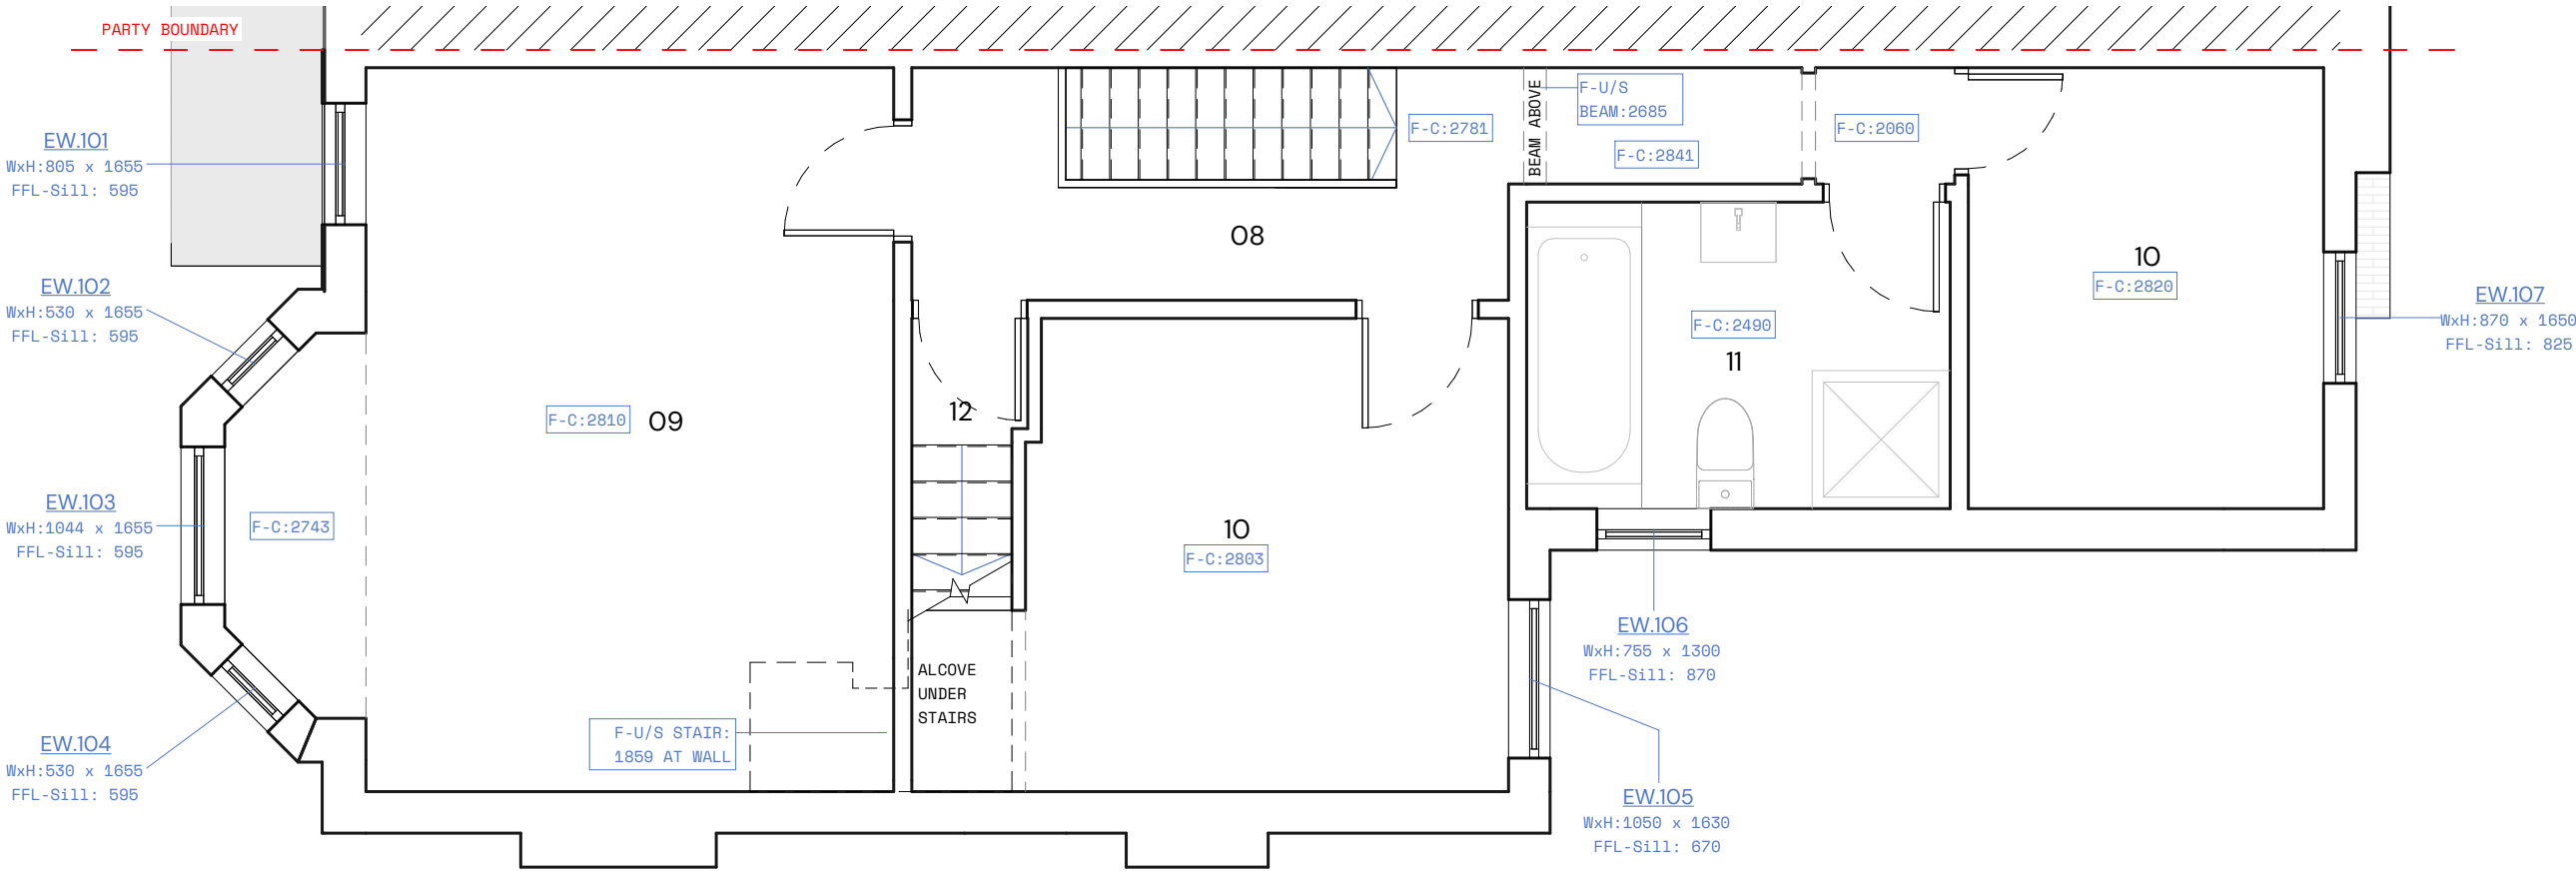

Existing First Floor Plan
1 : 50

- 08 Landing
- 09 Master Bedroom
- 10 Bedroom
- 11 Bathroom
- 12 Lobby

common practice

86 Princess Street, Manchester M1 6NG
hello@commonpractice.studio
0161 531 1471

corkland road

GENERAL NOTES

Given dimensions to be taken in preference to measured. Any discrepancies to be brought to the attention of the Architect/Designer. Survey drawings are intended for schematic purposes only, all measurements to be checked on site prior to construction.
©Common Practice Studio Ltd. t/a Common Practice, 2024.

NORTH

LOCATION
49 Corkland Road,
Chorlton,
Manchester M21 8XG

PROJECT REFERENCE
505

SHEET REFERENCE
E.112 /A

SHEET NAME
Existing First Floor Plan

SURVEY

REVISIONS

A	First issue	27 02 25
---	-------------	----------