
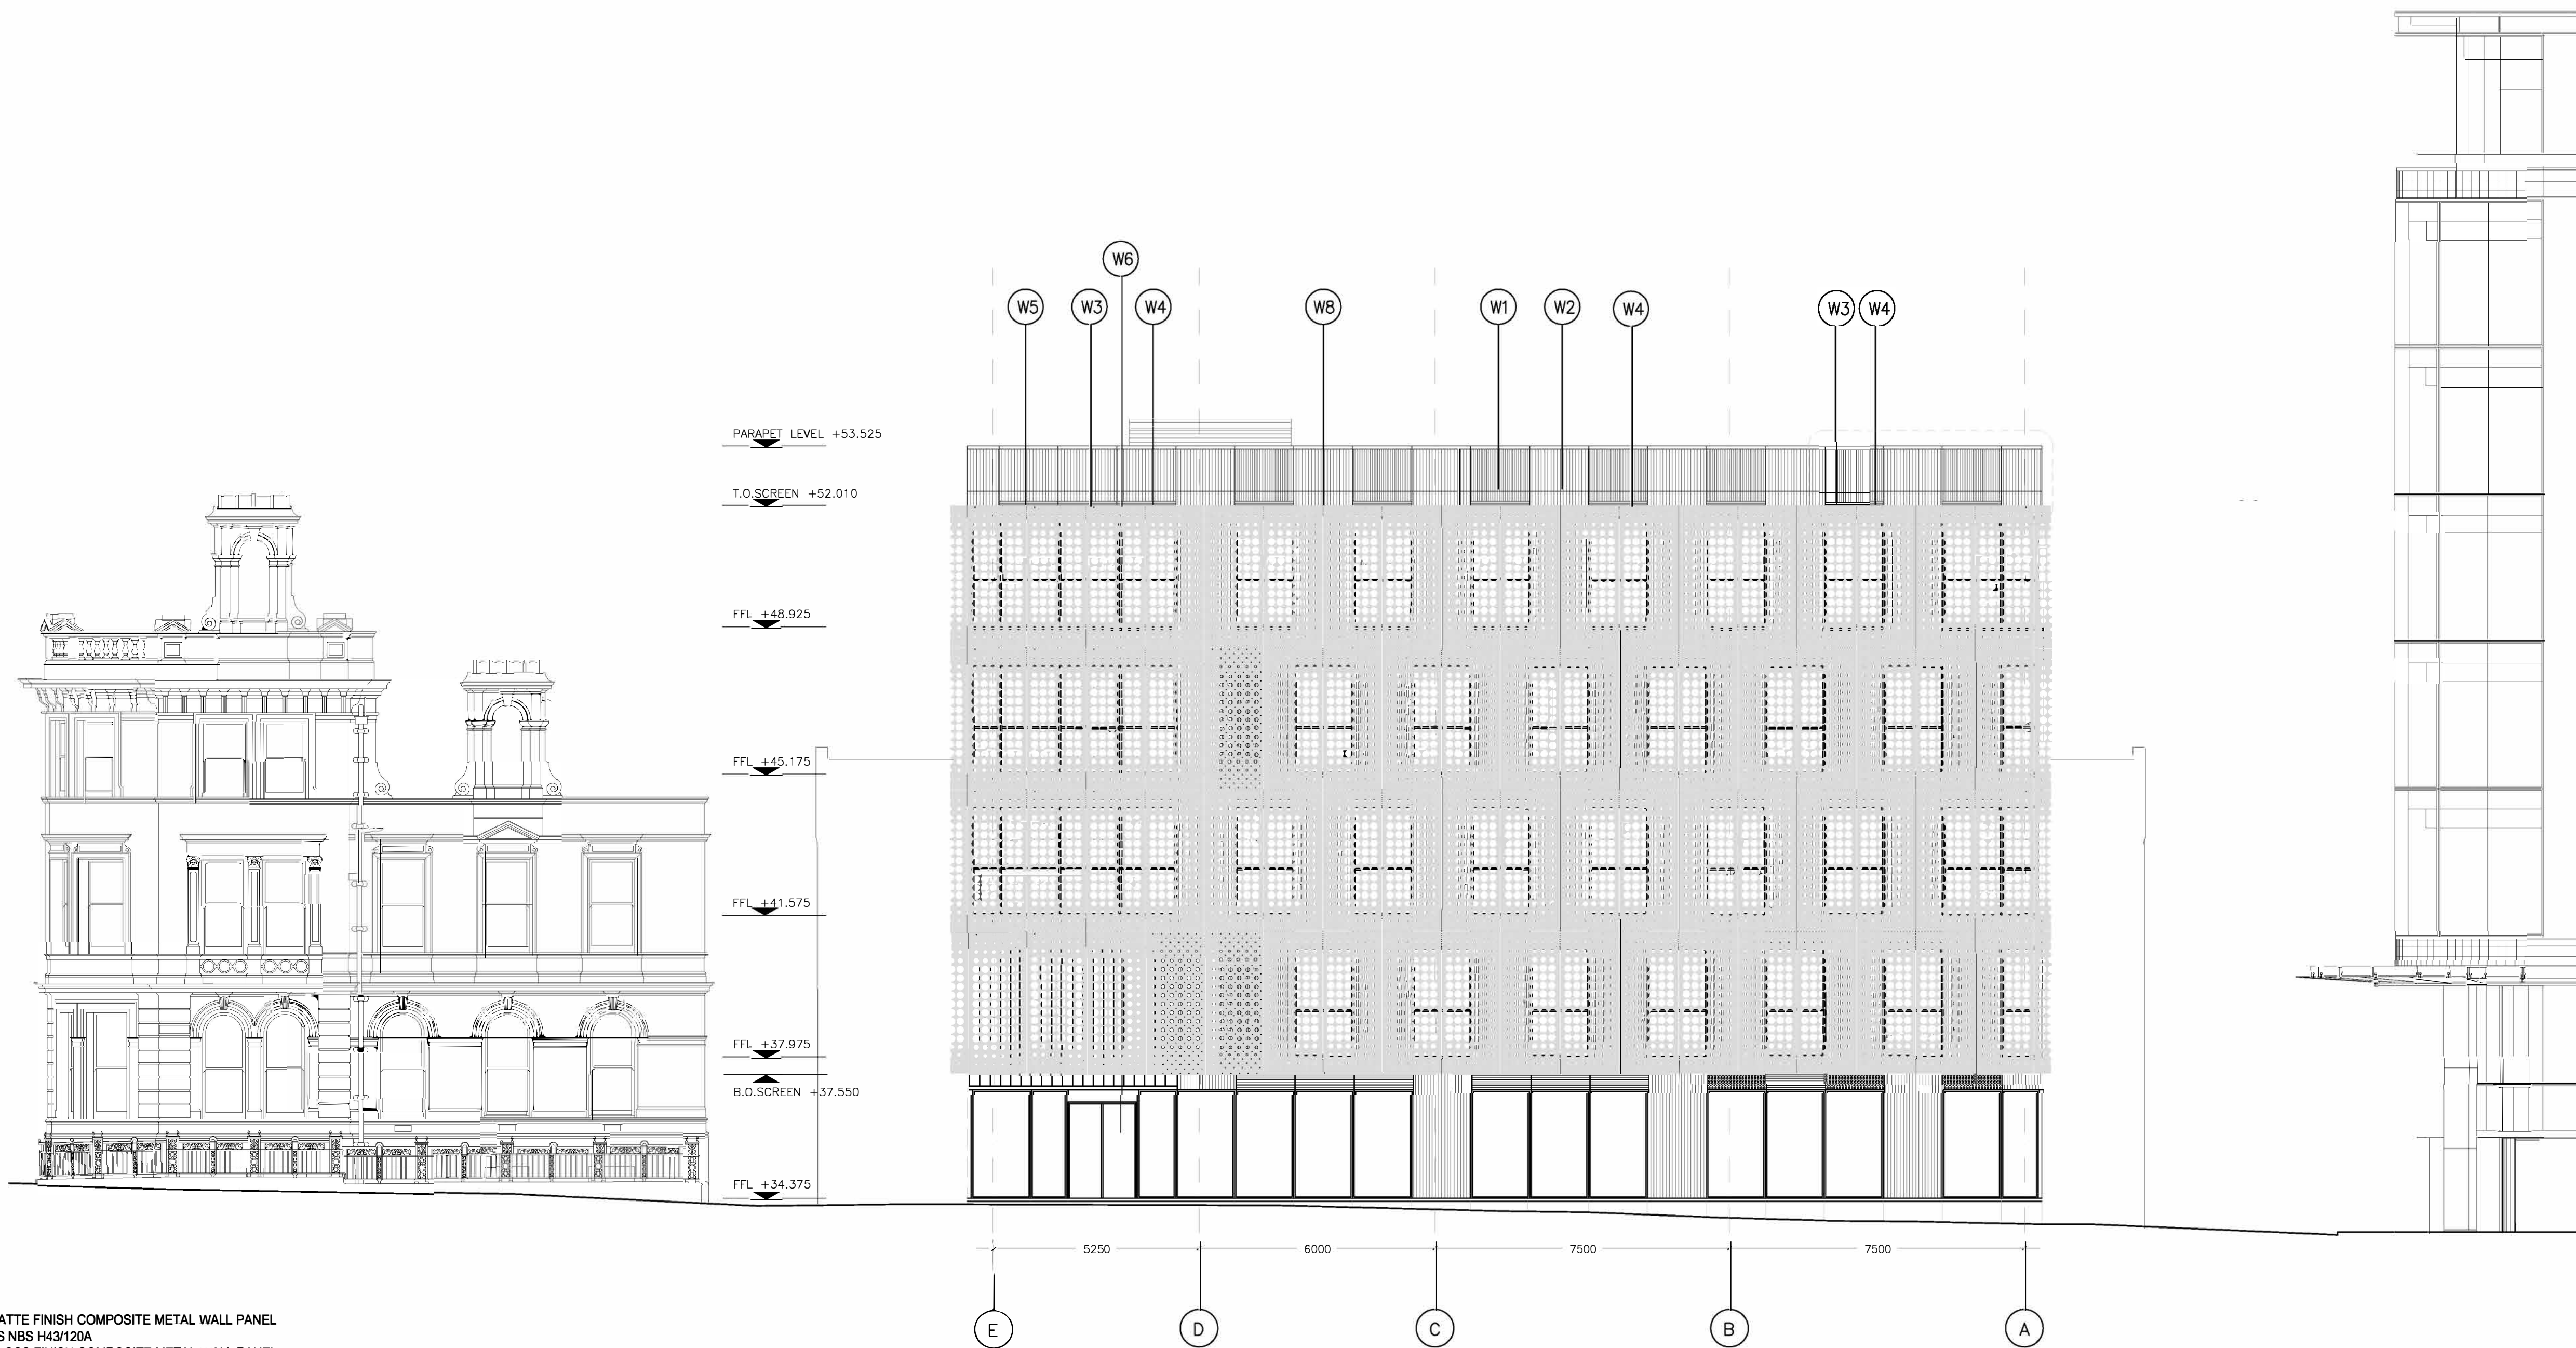


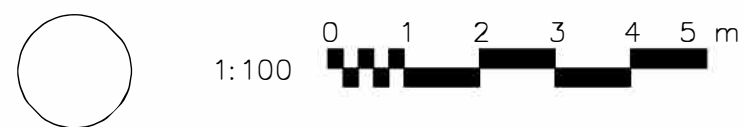

- W1. MATTE FINISH COMPOSITE METAL WALL PANEL
AS NBS H43/120A
- W2. GLOSS FINISH COMPOSITE METAL WALL PANEL
AS NBS H43/120A
- W3. GLAZING
AS NBS H11 / 110A
- W4. VENTILATION GRILLE TO M&E ENGINEERS DESIGN & SPECIFICATION
AS NBS TBC
- W5. GLASS PLANKS
AS NBS H13/115A
- W6. REVOLVING ENTRANCE DOOR
AS NBS L20/500
- W7. PERFORATED METAL SCREEN
AS NBS TBC
- W8. SCREENING LOUVRES
AS NBS L10/650

**standard notes**

1. Do not scale this drawing.
2. All dimensions must be checked on site and any discrepancies verified with the architect.
3. Unless shown otherwise, all dimensions are to structural surfaces.

drawing notes

THIS IS NOT A CONSTRUCTION DRAWING. IT IS
UNSUITABLE FOR THE PURPOSE OF CONSTRUCTION
AND MUST ON NO ACCOUNT BE USED AS SUCH.

revisions

- | | | |
|----|----------|---------------------|
| P1 | 25.04.13 | Issued for planning |
| P2 | 17.05.13 | Design Development |
| P3 | 31.05.13 | For information |

SPINNINGFIELDS MANCHESTER

date
31/05/13

client
ALLIED LONDON

scale
1:100@A1

drawing
NORTH ELEVATION

drawn **checked** **drawing number** **rev**
MO GT 3089_D_204 P3

J:\2779 Spinningfields\CAD\02 Live Drawings\Planning

Levitt Bernstein
1 Kingsland Passage
London
E8 2BB

t: 020 7275 7676
f: 020 7275 9348
w: levittbernstein.co.uk
e: post@levittbernstein.co.uk

Levitt Bernstein