


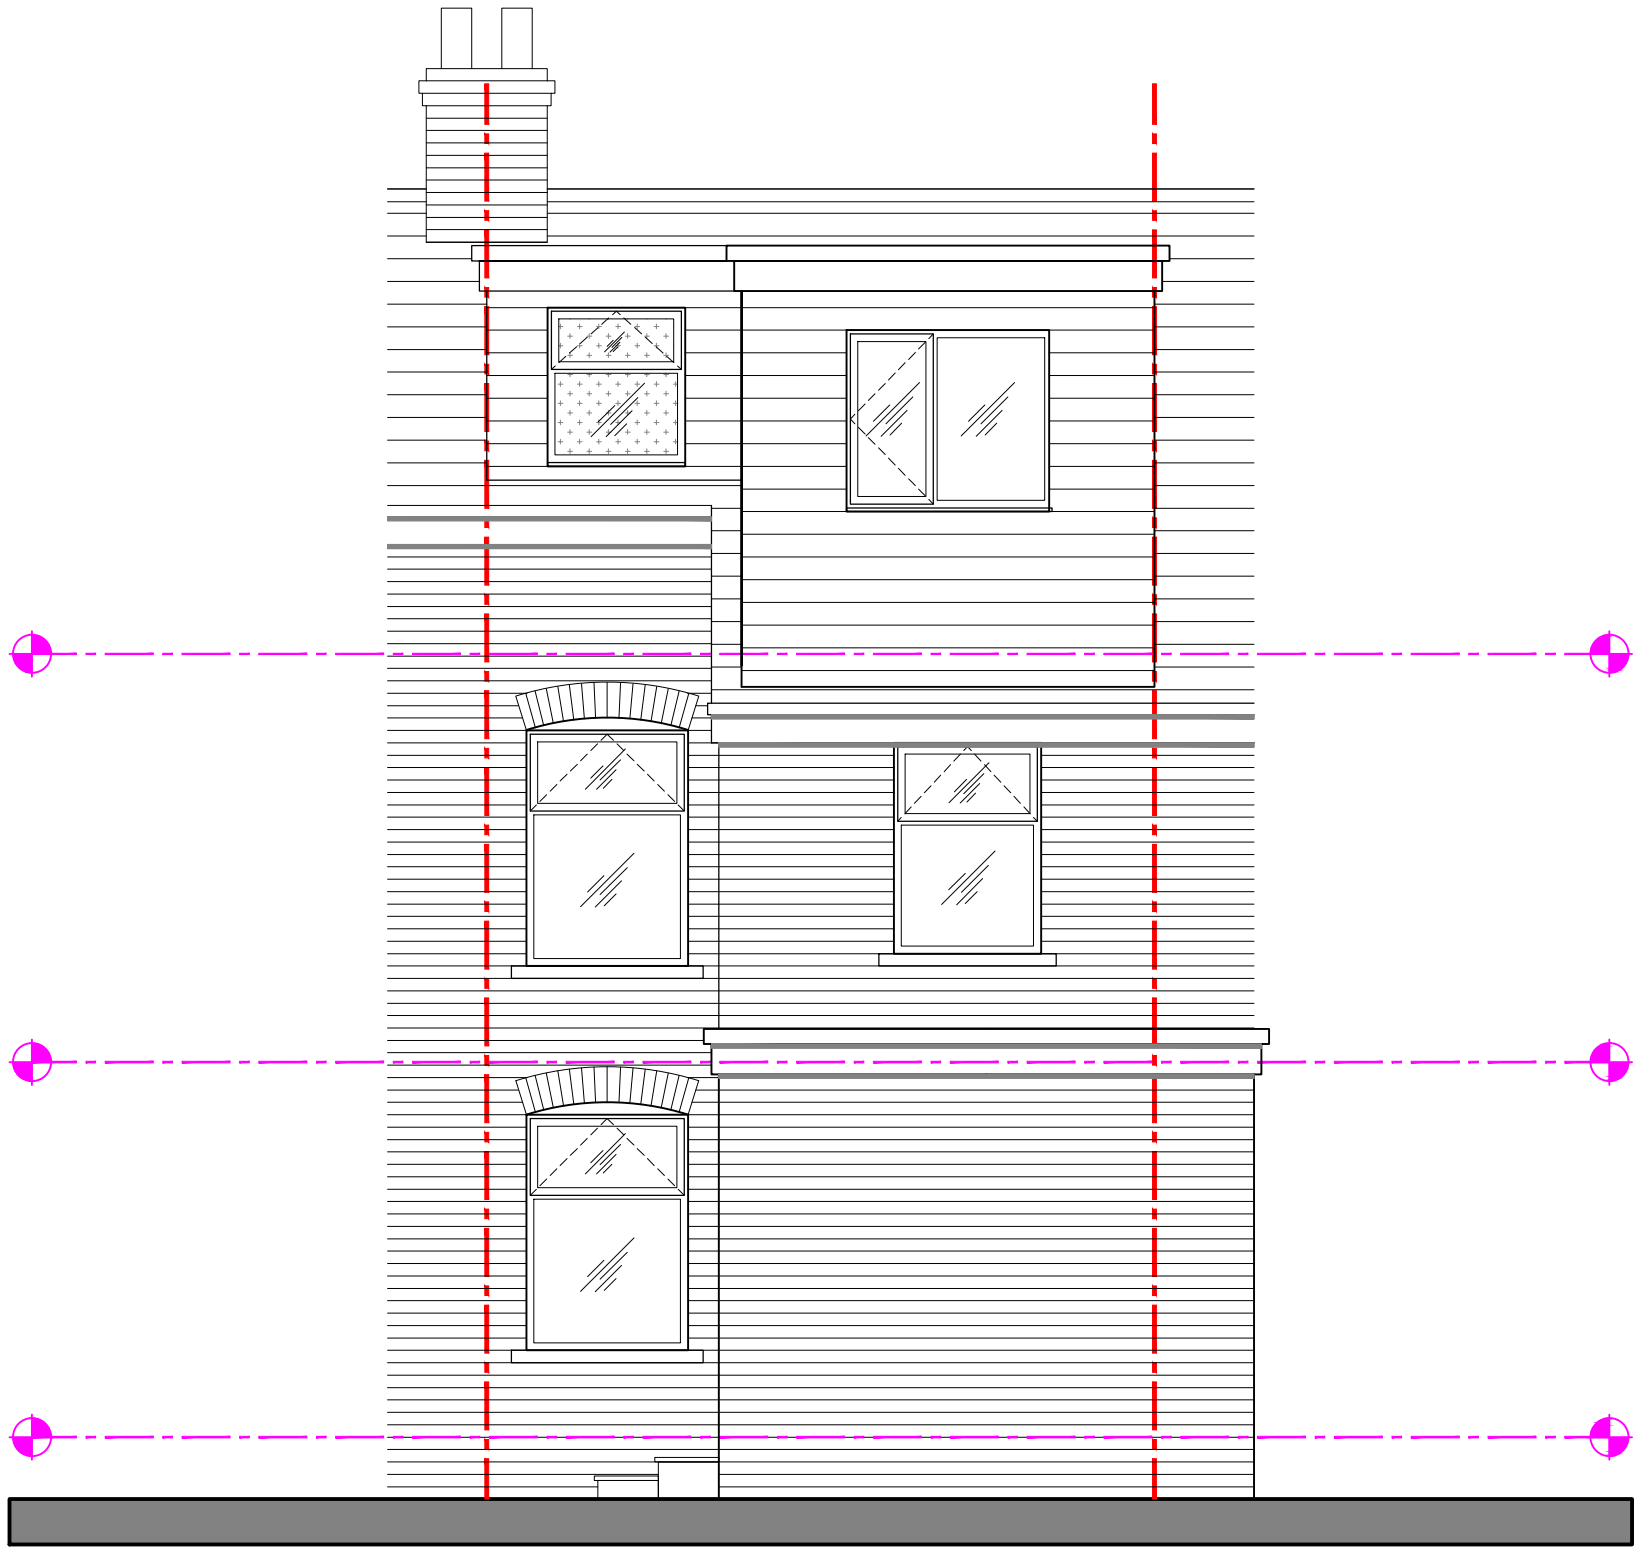

West

A	Rear extension lines added	D.J.J.	07.04.25
REV	DESCRIPTION	BY	DATE

PLANNING

PROJECT:	
22 Eston Street	
CLIENT:	
Mohammed Syed	
DRAWING NO:	
KR657-51-PL-309	REV:
	A
DRAWING TITLE:	
Proposed West elevation	
Scale:	
1:50 @ A3	Date:
	15.01.2025
Drawn By:	
D.J.J.	Checked:
	J.Albutt