
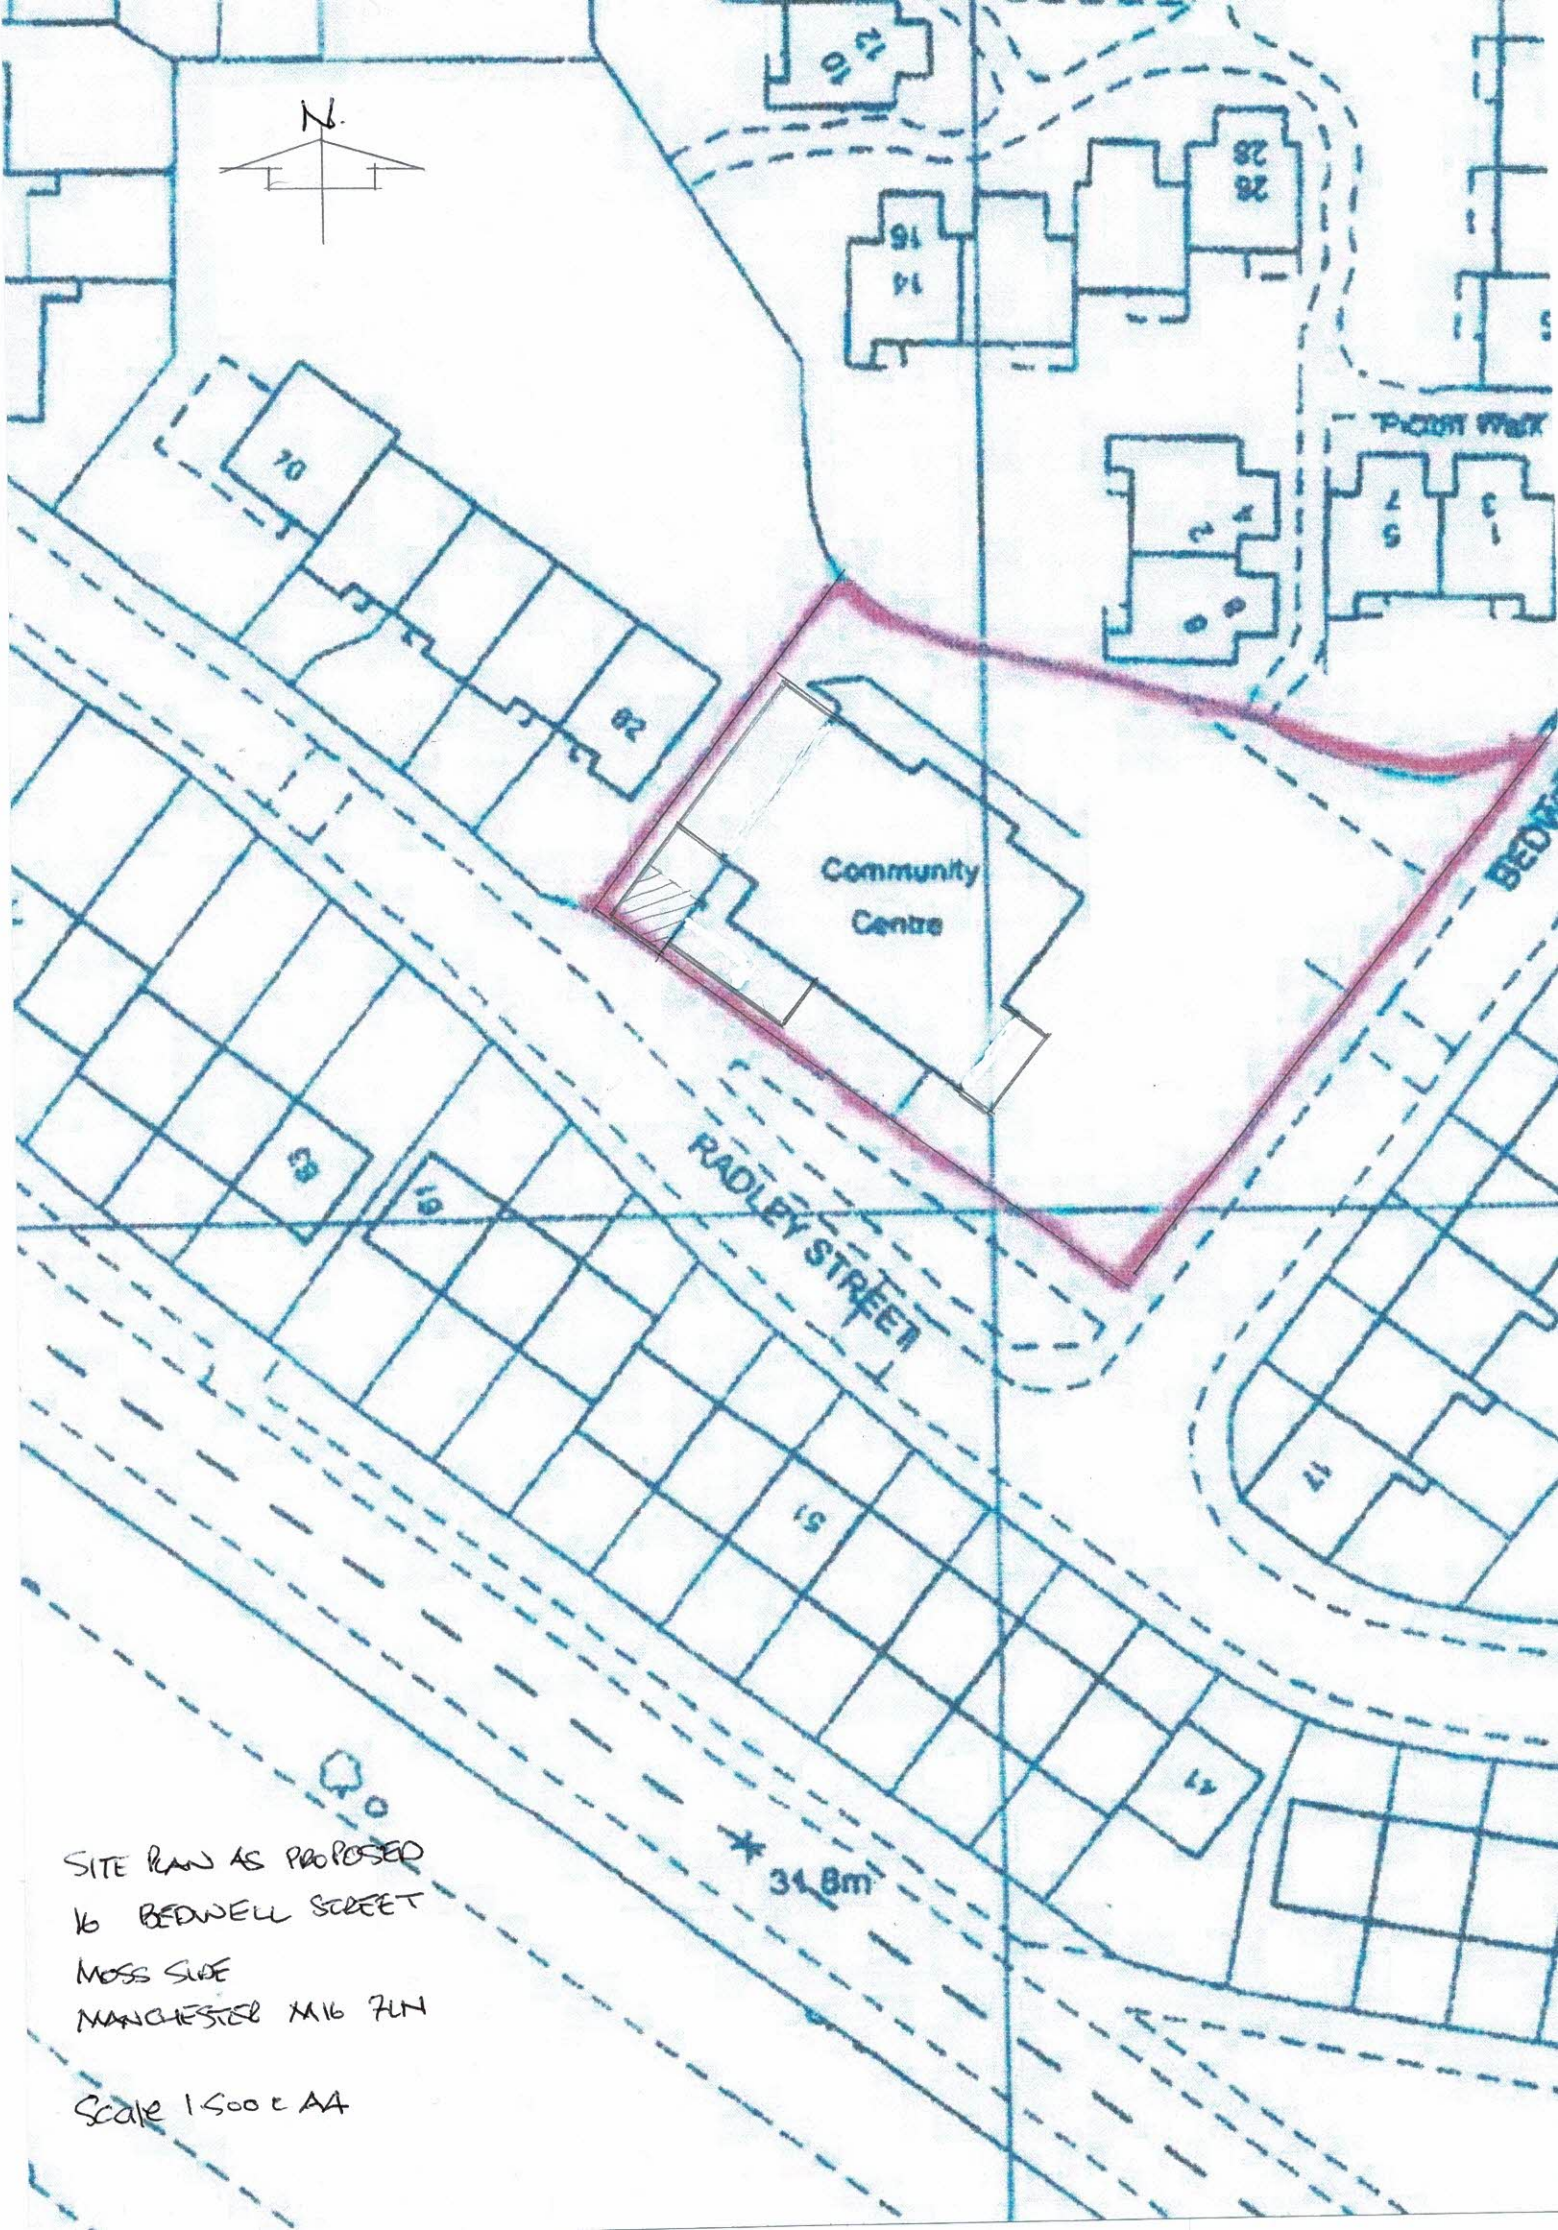


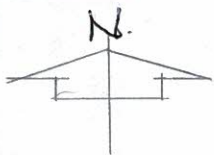

SITE PLAN AS PROPOSED
16 BEDWELL STREET
MOSS SIDE
MANCHESTER M16 7LN

Scale 1:500 c. AA