


PROPOSED ELEVATIONS


SEE BLOCK PLAN FOR PROPOSED HOUSE POSITION



Proposed Rear Elevation 1:50 / A1

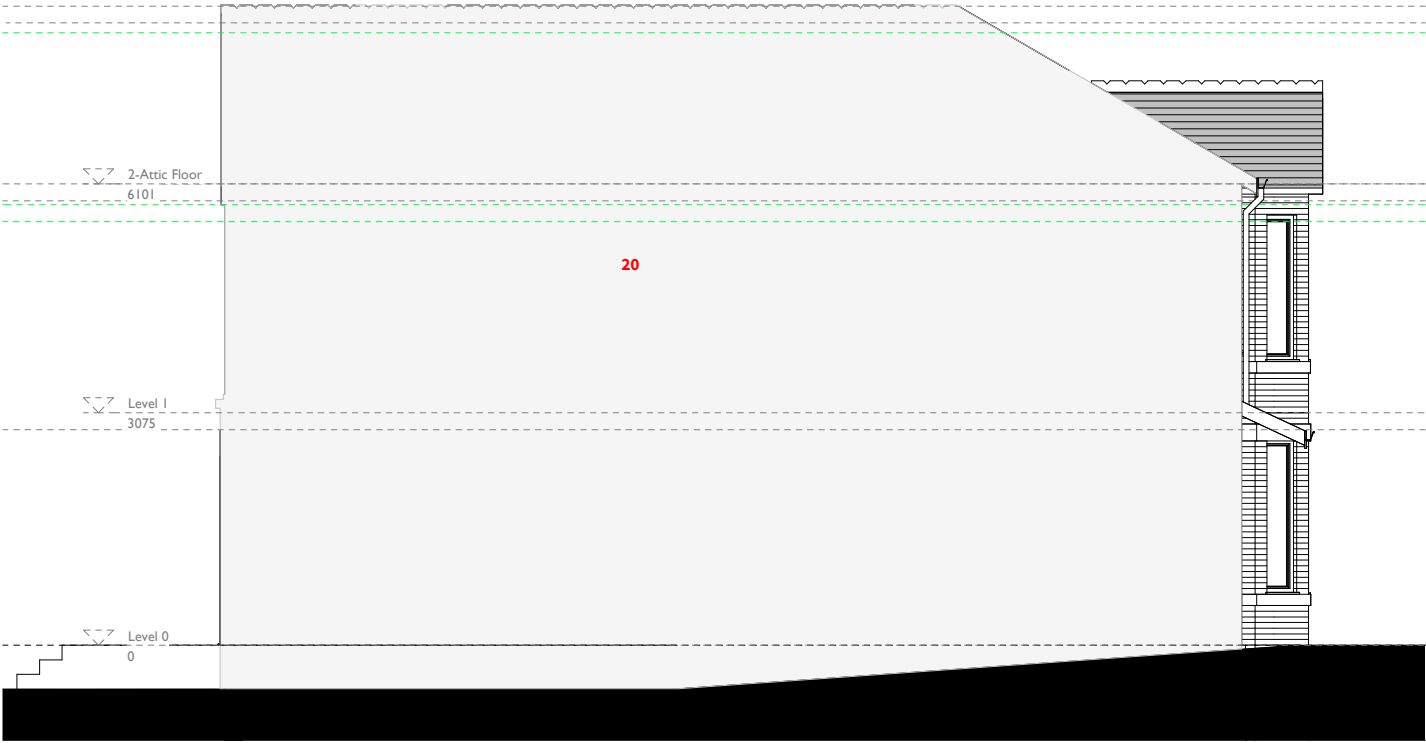

Proposed Side (Party Wall) Elevation 1:50 / A1

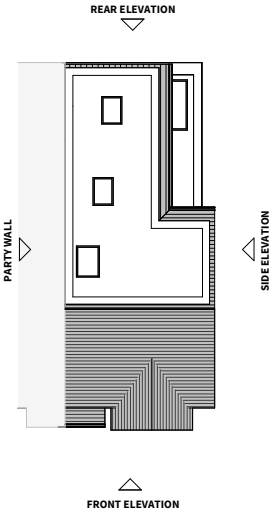

PLANNING

IMPORTANT NOTES:

This drawing is intended solely for the use of Material Studio Architects (Company No. 12071636) for information and presentation purposes only and may contain confidential and commercially sensitive information.

Any review, re-transmission, disclosure, copying or modification of it is strictly forbidden. All trademarks, branding and copyright© can not be used by anyone without the express written permission of the company. Use of this or any other drawing signifies consent to any interception we might lawfully carry out to prevent abuse of these facilities. This drawing with or without terms are considered subject to contract and is sent without prejudice.

To be read in conjunction with any relevant Structural Engineer's drawings and any other consultant information.

DO NOT SCALE from drawing, work to figured dimensions only. All dimensions to be checked by Contractor/Fabricator prior to construction, report all discrepancies to the Design Team.

Any existing dimensions noted on the drawing are to be checked by the Contractor prior to commencement of the works.

B	New side windows and roof light added.	03/03/25
A	Roof dropped below ridge line. Walls set back from eaves as requested by council.	14/02/25
REV	DESCRIPTION	DATE
CLIENT	House 23 Owners	
PROJECT	Nicolas Road	
ADDRESS	23 Nicolas Road, Chorlton, M21 9LG	
DRAWING TITLE	Proposed Rear_Side Elevations	
SCALE @ A1	As indicated	DATE 12/12/20
DRAWING NO.	LP2034_3_301	REV B
material studio architects Tel: 0161 531 6203 / Web: www.materialstudio.co.uk / Address: M1 2WQ		

PROPOSED MATERIAL LEGEND:

1. Red Brick Wall*

2. Red Brick Chimney*

3. Slate Tile Roof*

4. New Red Brick Wall

5. Black Painted Timber Fascia & Bargeboard & Decorative Feature*

6. White Painted Entrance Canopy Support*

7. White Painted Timber Doors & Windows

8. Dark Grey uPVC Doors & Windows

9. White Painted Cills & Lintels*

10. Render*
11. Black Painted Drain Pipe and Gutter*

12. Black Painted Metal Railings Removed

13. Red Painted Concrete Steps Removed

14. Door Removed

15. New Zinc Cladding to match ground floor.

16. Dark Grey Aluminium Bi-Fold Doors

17. Existing Flagged Steps

18. Black Aluminium Drain Pipe, Hopper

19. New Velux Rooflights

20. Party Wall/Neighbouring Property

* As Existing

