
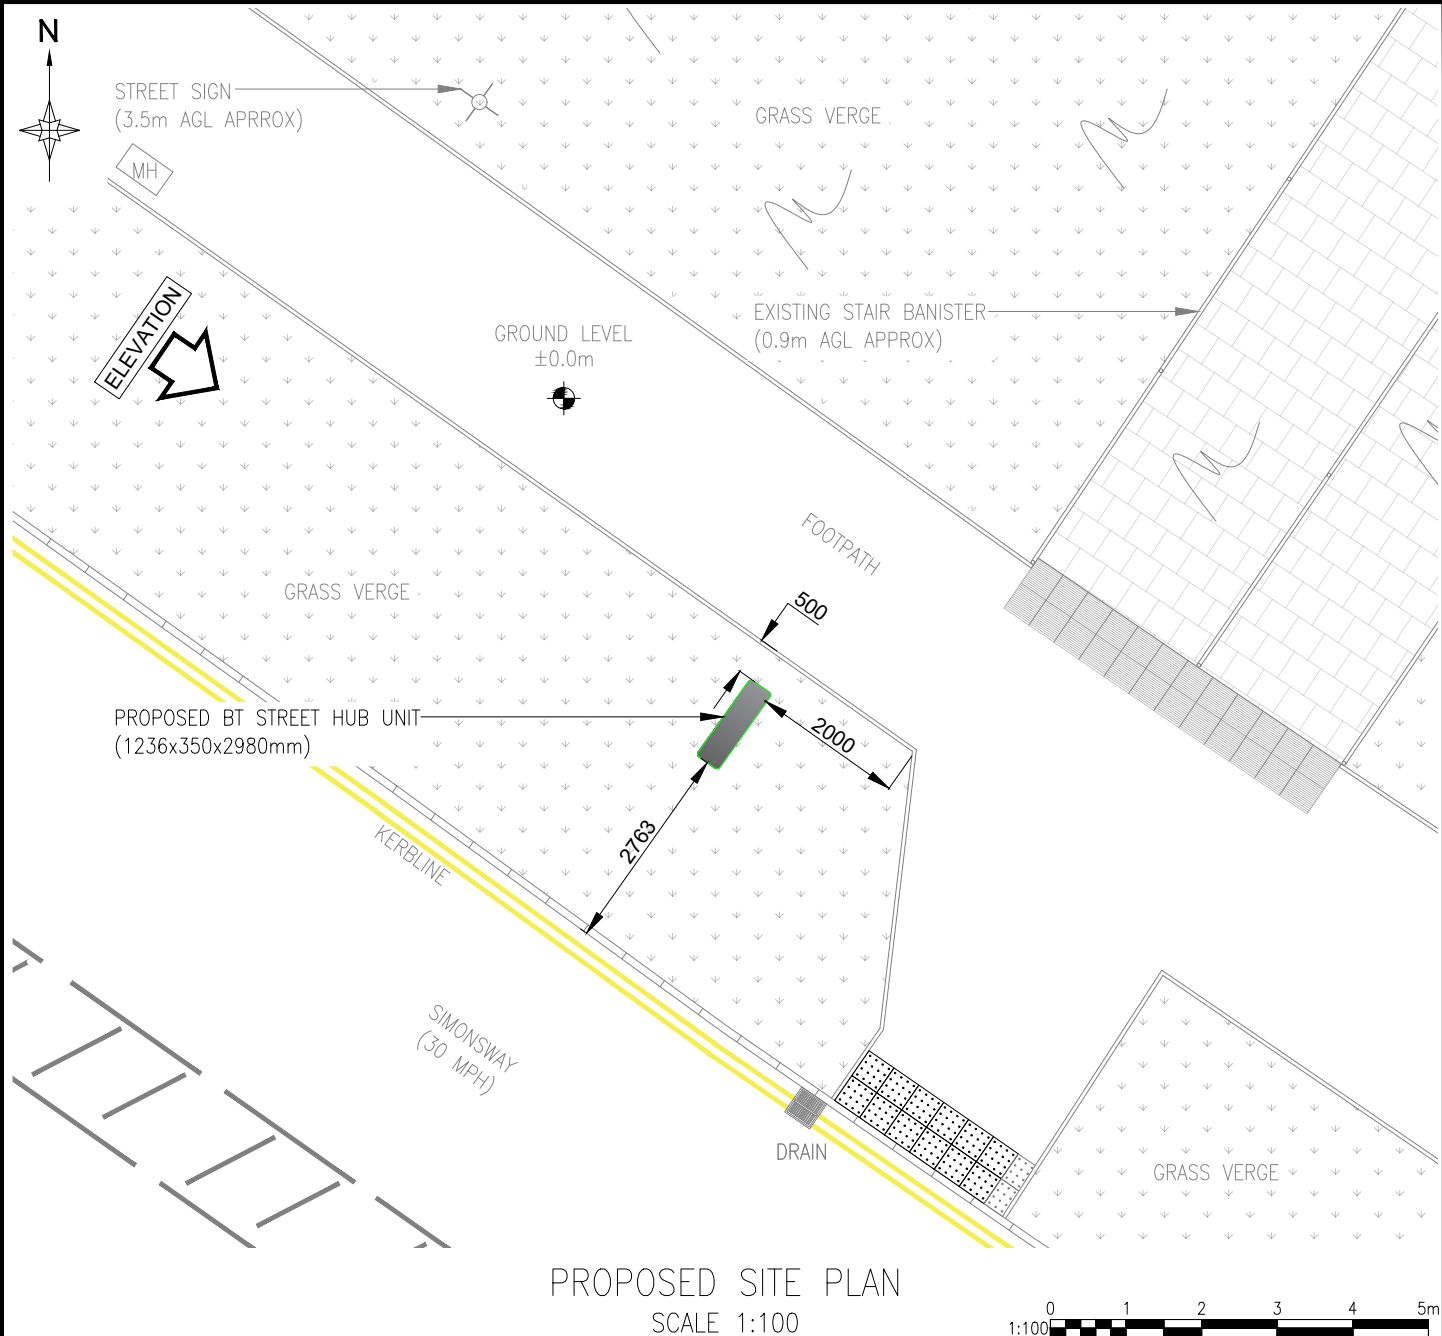


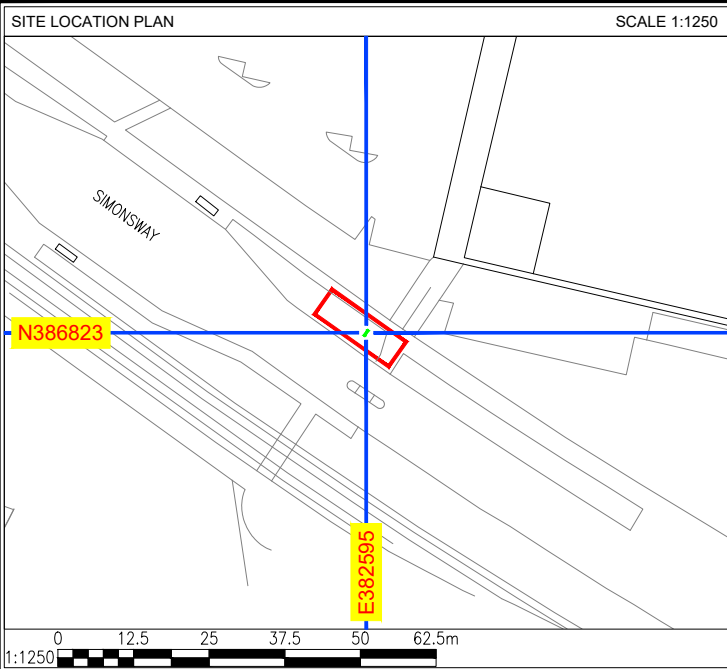


A	ISSUED FOR APPROVAL					RW	12.03.25
REV	DESCRIPTION					BY	DATE
SCALE AS SHOW WHEN PRINTED AT A4		DRAWN	RW	CHECKED	DCC	ALL DIMENSIONS IN METRES U.N.O	
		DATE	12.03.25	DATE	12.03.25		
LOCATION PLAN - Digital Mapping Solutions from Dotted Eyes.							
SITE BLOCK PLAN - Digital Mapping Solutions from Promap							


DRAWING TITLE
STREET HUB
WYS-106 CIVIC CENTRE
002 - PROPOSED SITE PLAN

SITE ADDRESS
CIVIC CENTRE
WYTHENSHAW
MANCHESTER
M22 5HZ

REV	A
-----	---

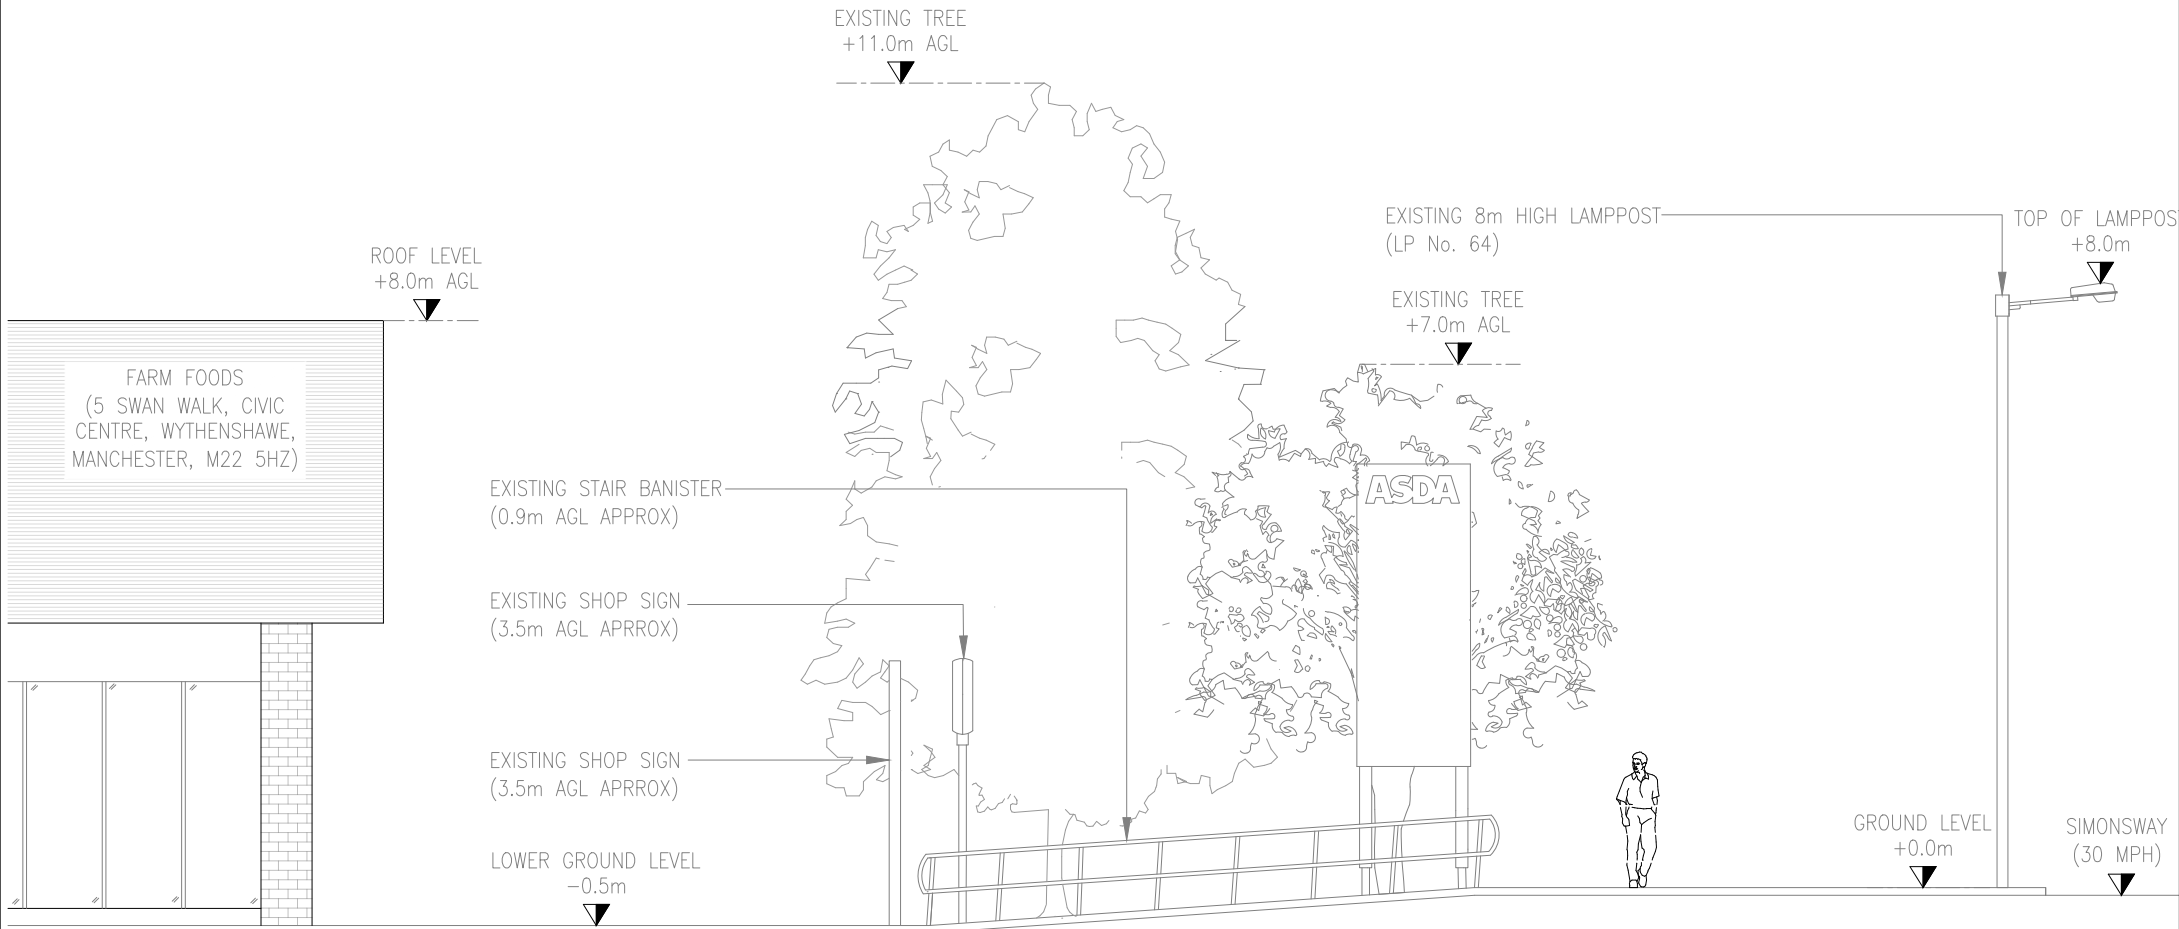

EXISTING SITE ELEVATION
SCALE 1:100

 


A		ISSUED FOR APPROVAL				RW	12.03.25
REV		DESCRIPTION				BY	DATE
SCALE AS SHOW WHEN PRINTED AT A4		DRAWN	RW	CHECKED	DCC	ALL DIMENSIONS IN METRES U.N.O	
		DATE	12.03.25	DATE	12.03.25		
LOCATION PLAN - Digital Mapping Solutions from Dotted Eyes.							
SITE BLOCK PLAN - Digital Mapping Solutions from Promap							


DRAWING TITLE
**STREET HUB
WYS-106 CIVIC CENTRE
003 - EXISTING SITE ELEVATION**

SITE ADDRESS
**CIVIC CENTRE
WYTHENSHAW
MANCHESTER
M22 5HZ**

REV	A
-----	---

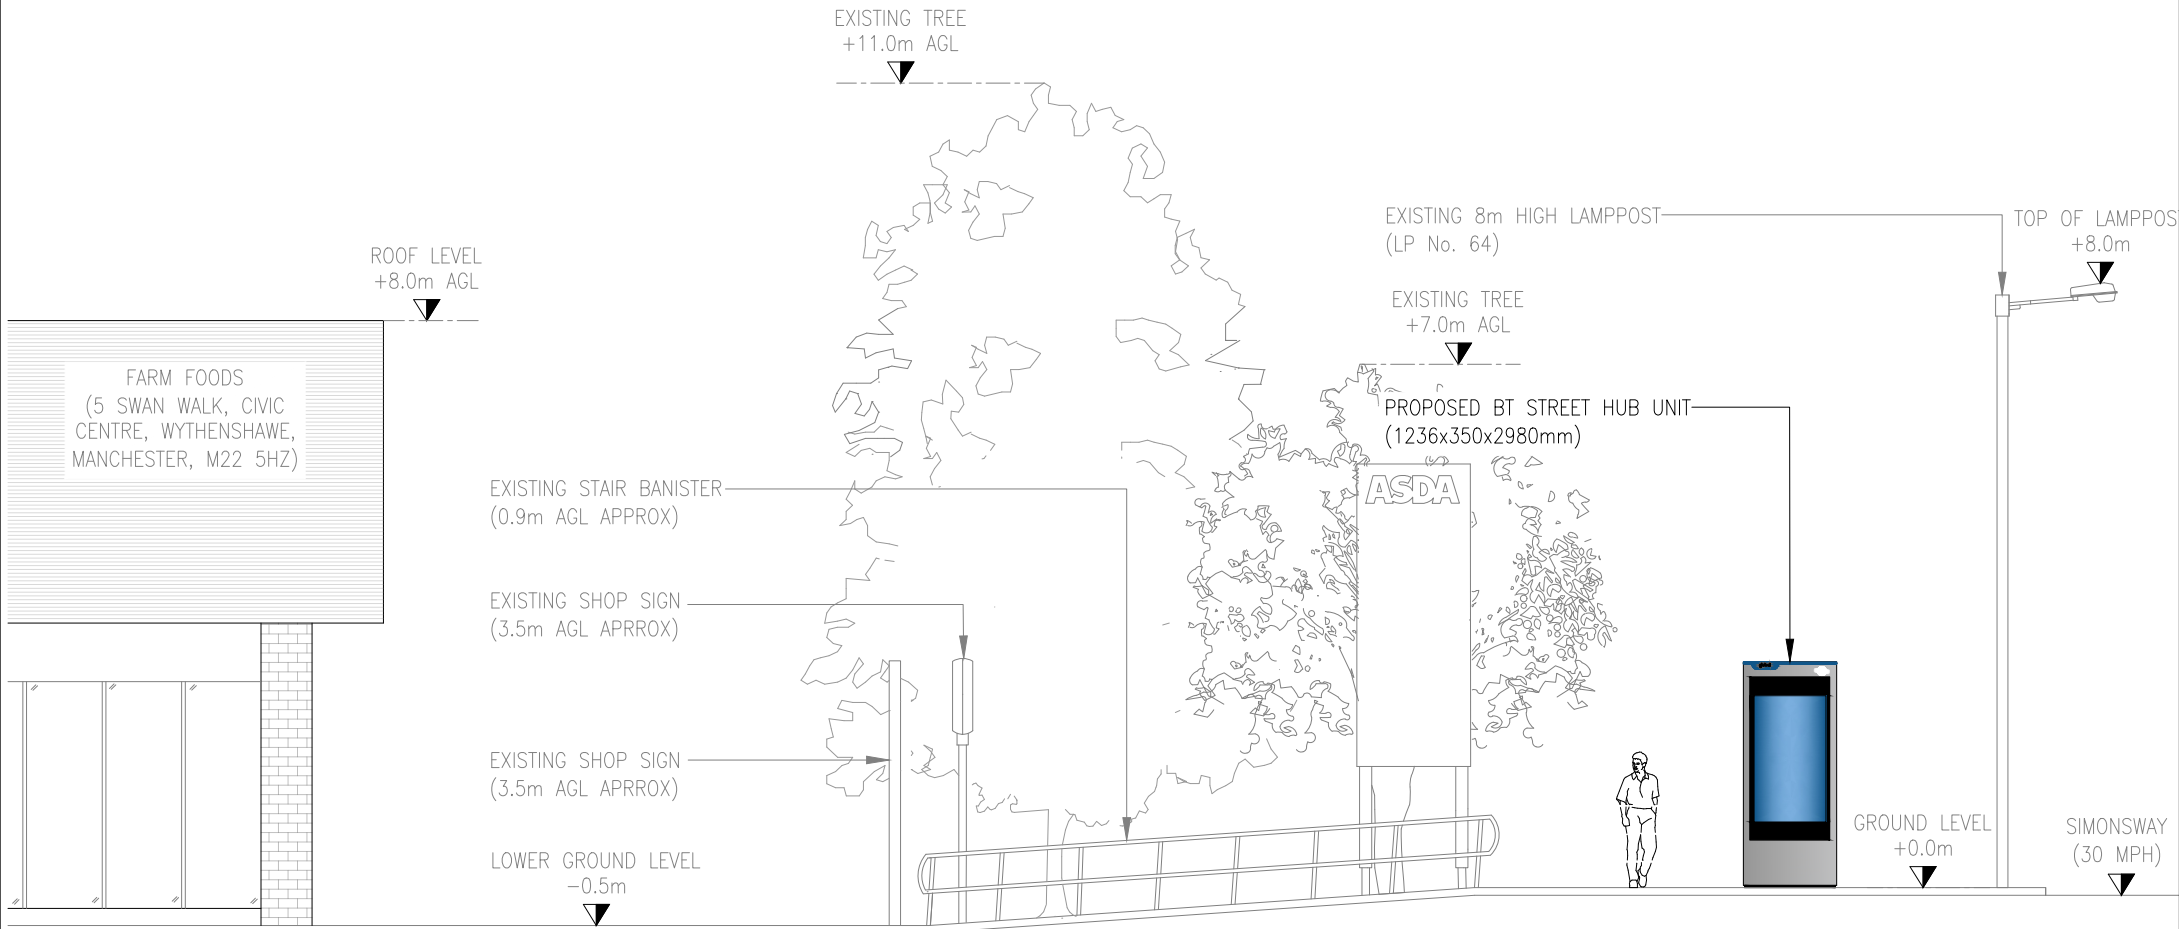

PROPOSED SITE ELEVATION
SCALE 1:100

 

A	ISSUED FOR APPROVAL					RW	12.03.25
REV	DESCRIPTION					BY	DATE
SCALE AS SHOW WHEN PRINTED AT A4		DRAWN	RW	CHECKED	DCC	ALL DIMENSIONS IN METRES U.N.O	
		DATE	12.03.25	DATE	12.03.25		
LOCATION PLAN - Digital Mapping Solutions from Dotted Eyes.							
SITE BLOCK PLAN - Digital Mapping Solutions from Promap							

DRAWING TITLE
STREET HUB
WYS-106 CIVIC CENTRE
004 - PROPOSED SITE ELEVATION

SITE ADDRESS
CIVIC CENTRE
WYTHENSHAW
MANCHESTER
M22 5HZ

REV	A
-----	---