



Read drawing in
conjunction with
0774-P3A-XX-XX-
DR-A-05053

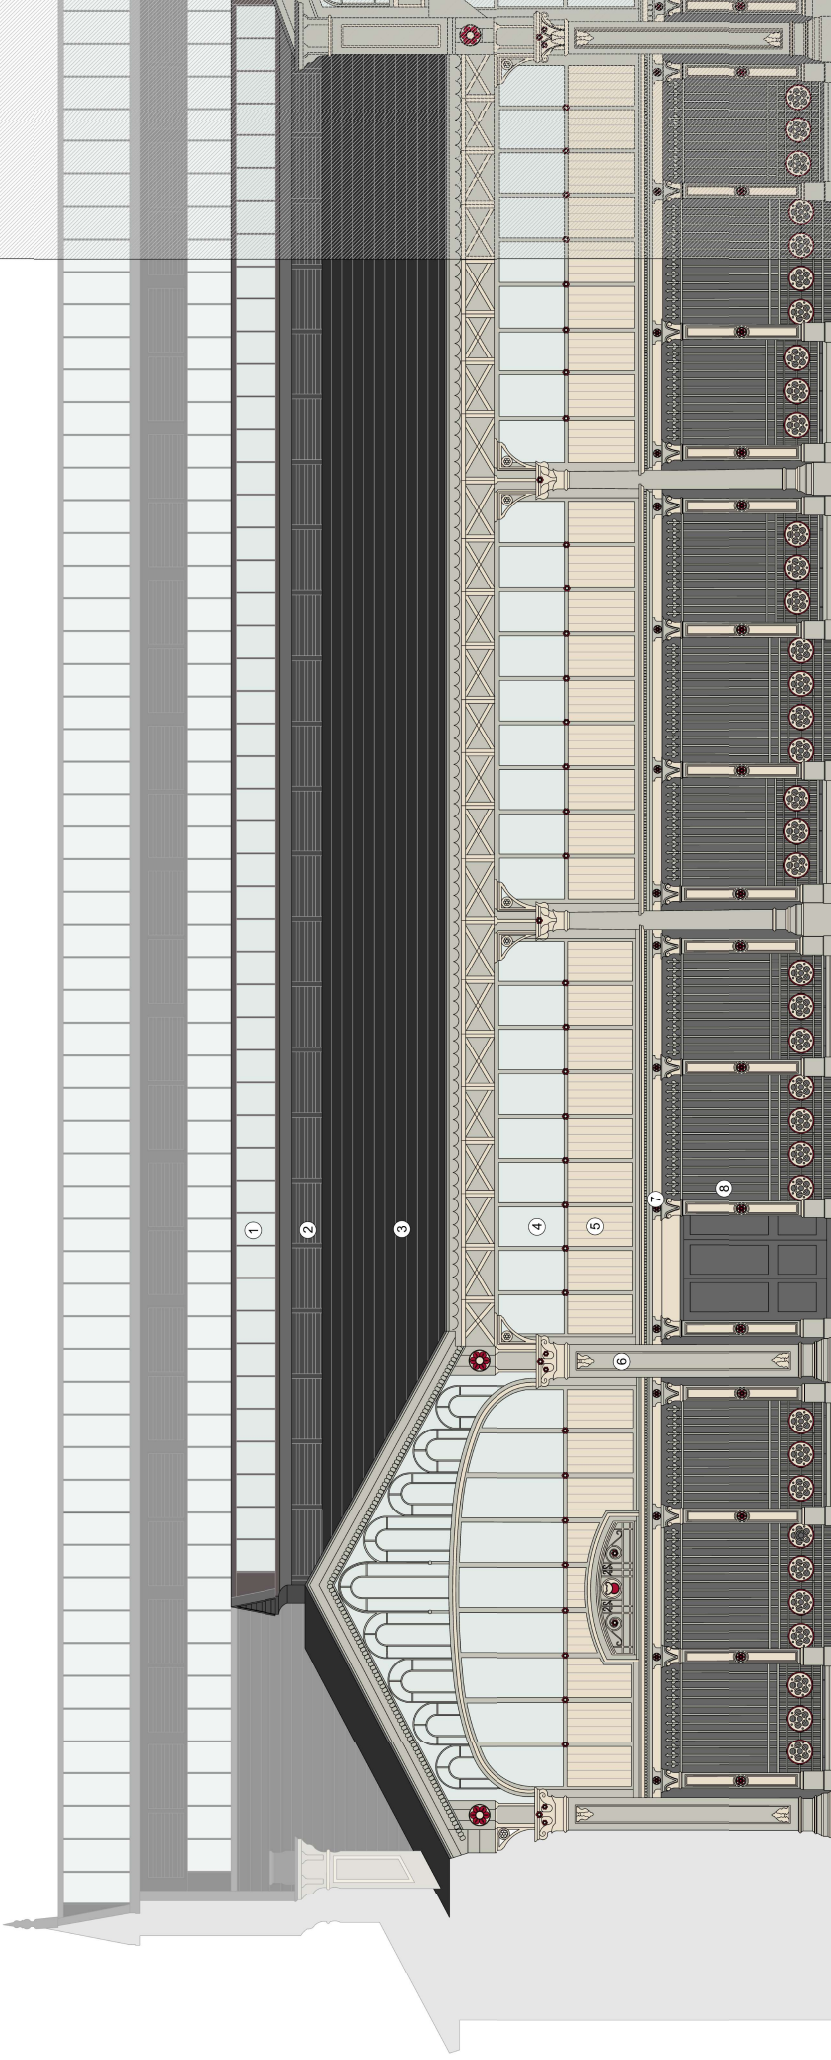


Detailed Elevation - South Facing, Liverpool Road

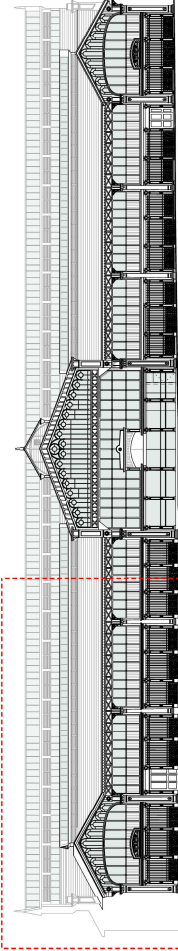

South Elevation
Scale 1:250

Notes:
Do not scale from this drawing.
All dimensions are in millimetres unless otherwise noted.
All dimensions to be checked on site before proceeding.
All dimensions and discrepancies to be reported in writing
to Project 3 Architects Ltd.
Areas indicated on this drawing are approximate and
not to be used for construction purposes.
© Project 3 Architects Limited Registered in England &
Wales Number 08021795.

Rev. Date: Description: By:
P01 24/07/23 First issue kw
P02 25/03/24 spec update ws

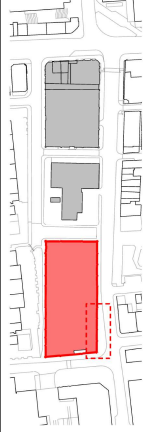

1m 0 1 2 3m

PROJECT 3
architects

4 back garden street
cheatere
WAT 1 10Y

Project: Lower Campfield
Liverpool Road, Manchester
Detailed Elevations
South Facing (1 of 3)
Status:

0161 233 0575
mail@project3architects.com
www.project3architects.com

Scale @ ISO A1:
1:50
Revision:
Drawing Number:
0774-P3A-XX-XX-DR-A-05052
P02