


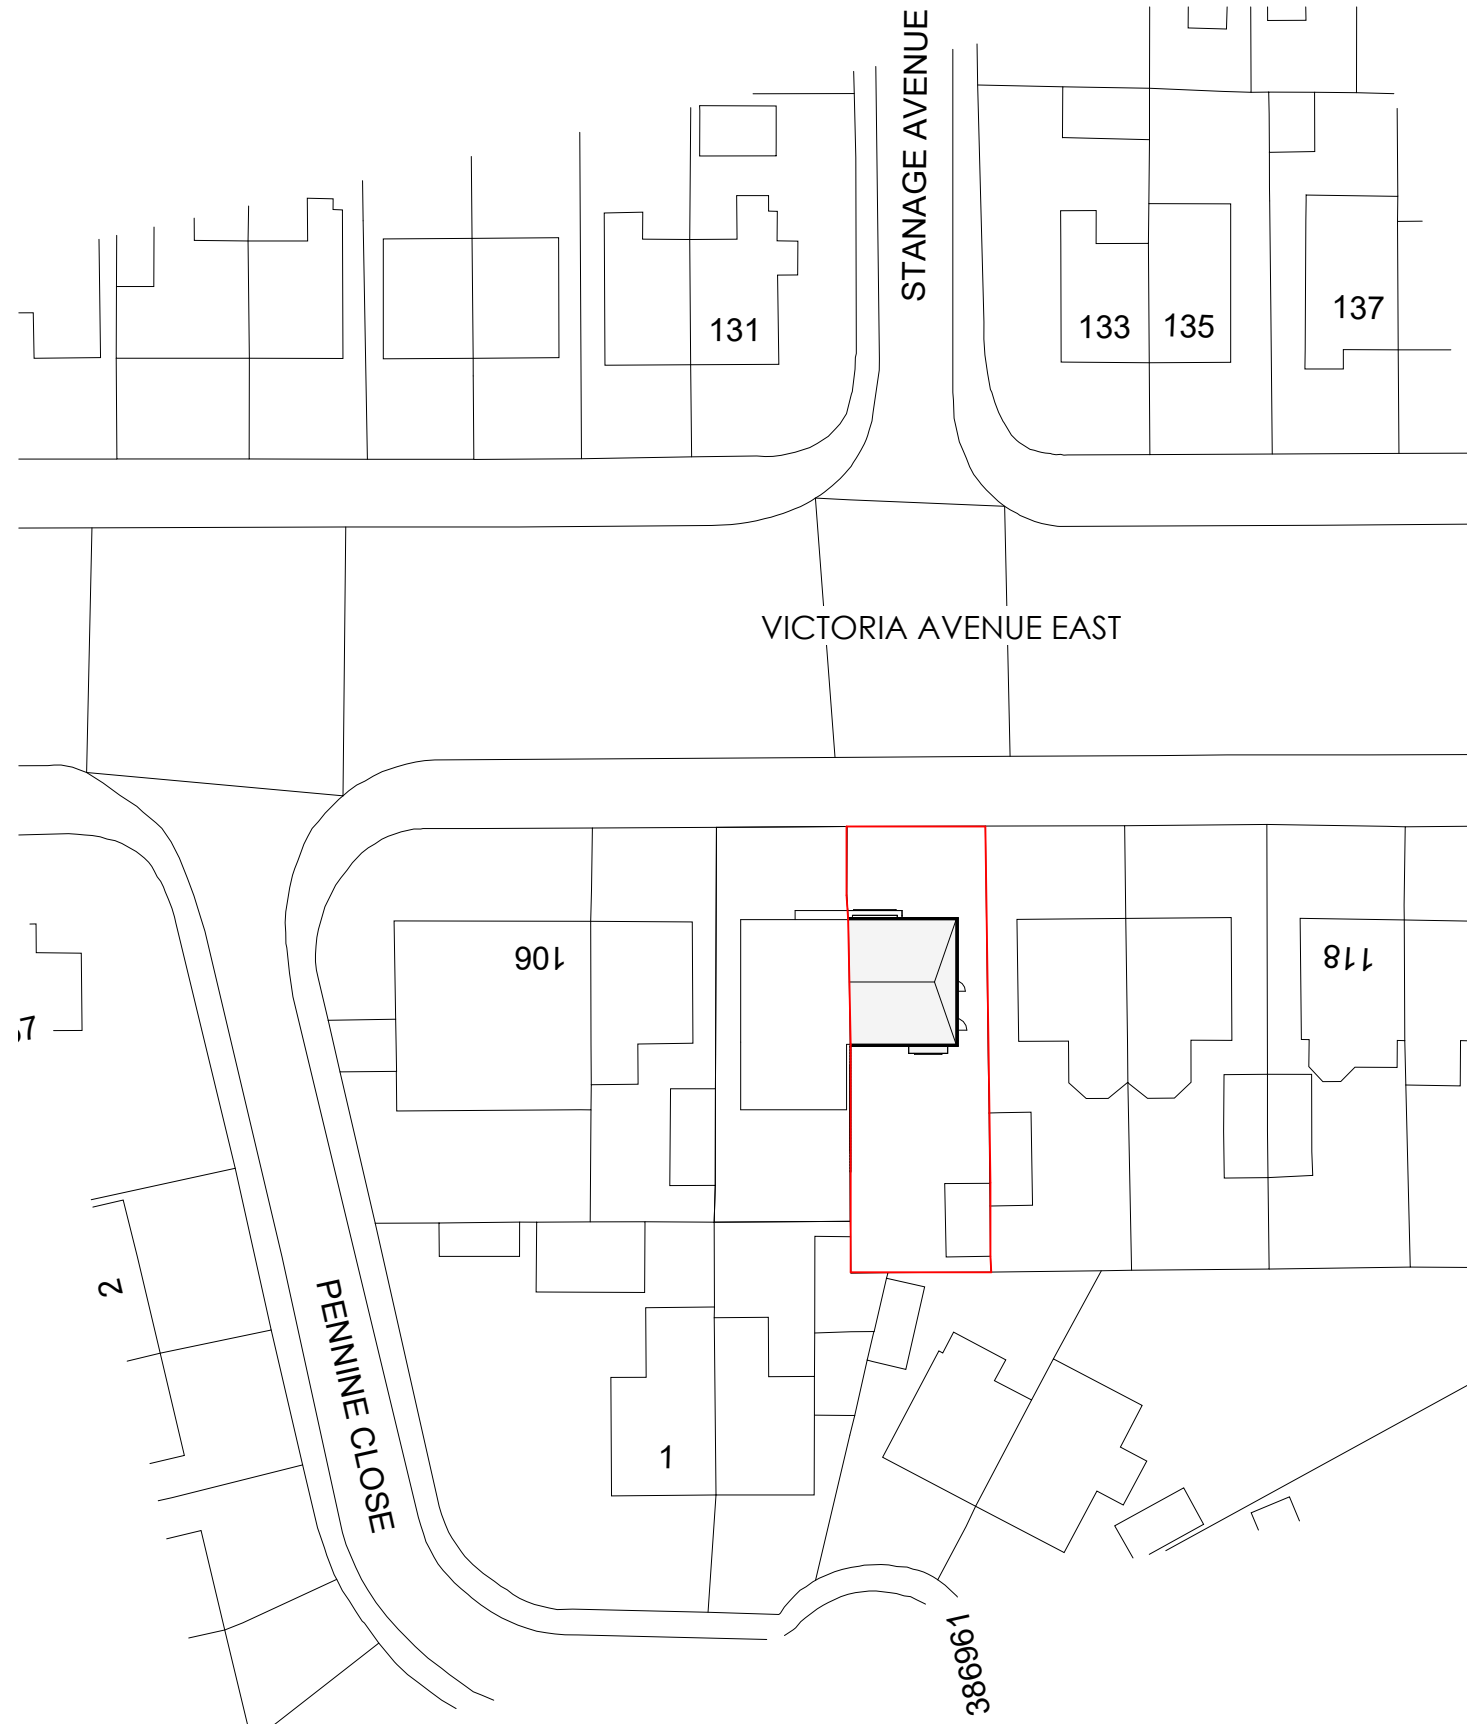

2

Site Plan

1 : 500

Drawing number	Revision
IDA-1197-P-101	P01

Ideal Architecture
SAMANTHA DALE
BA (Hons) MArch, PGDip, ARB
ARCHITECT

RIBA
Royal Institute of
British Architects

arb
Architects Registration Board

www.idealarchitecture.co.uk