
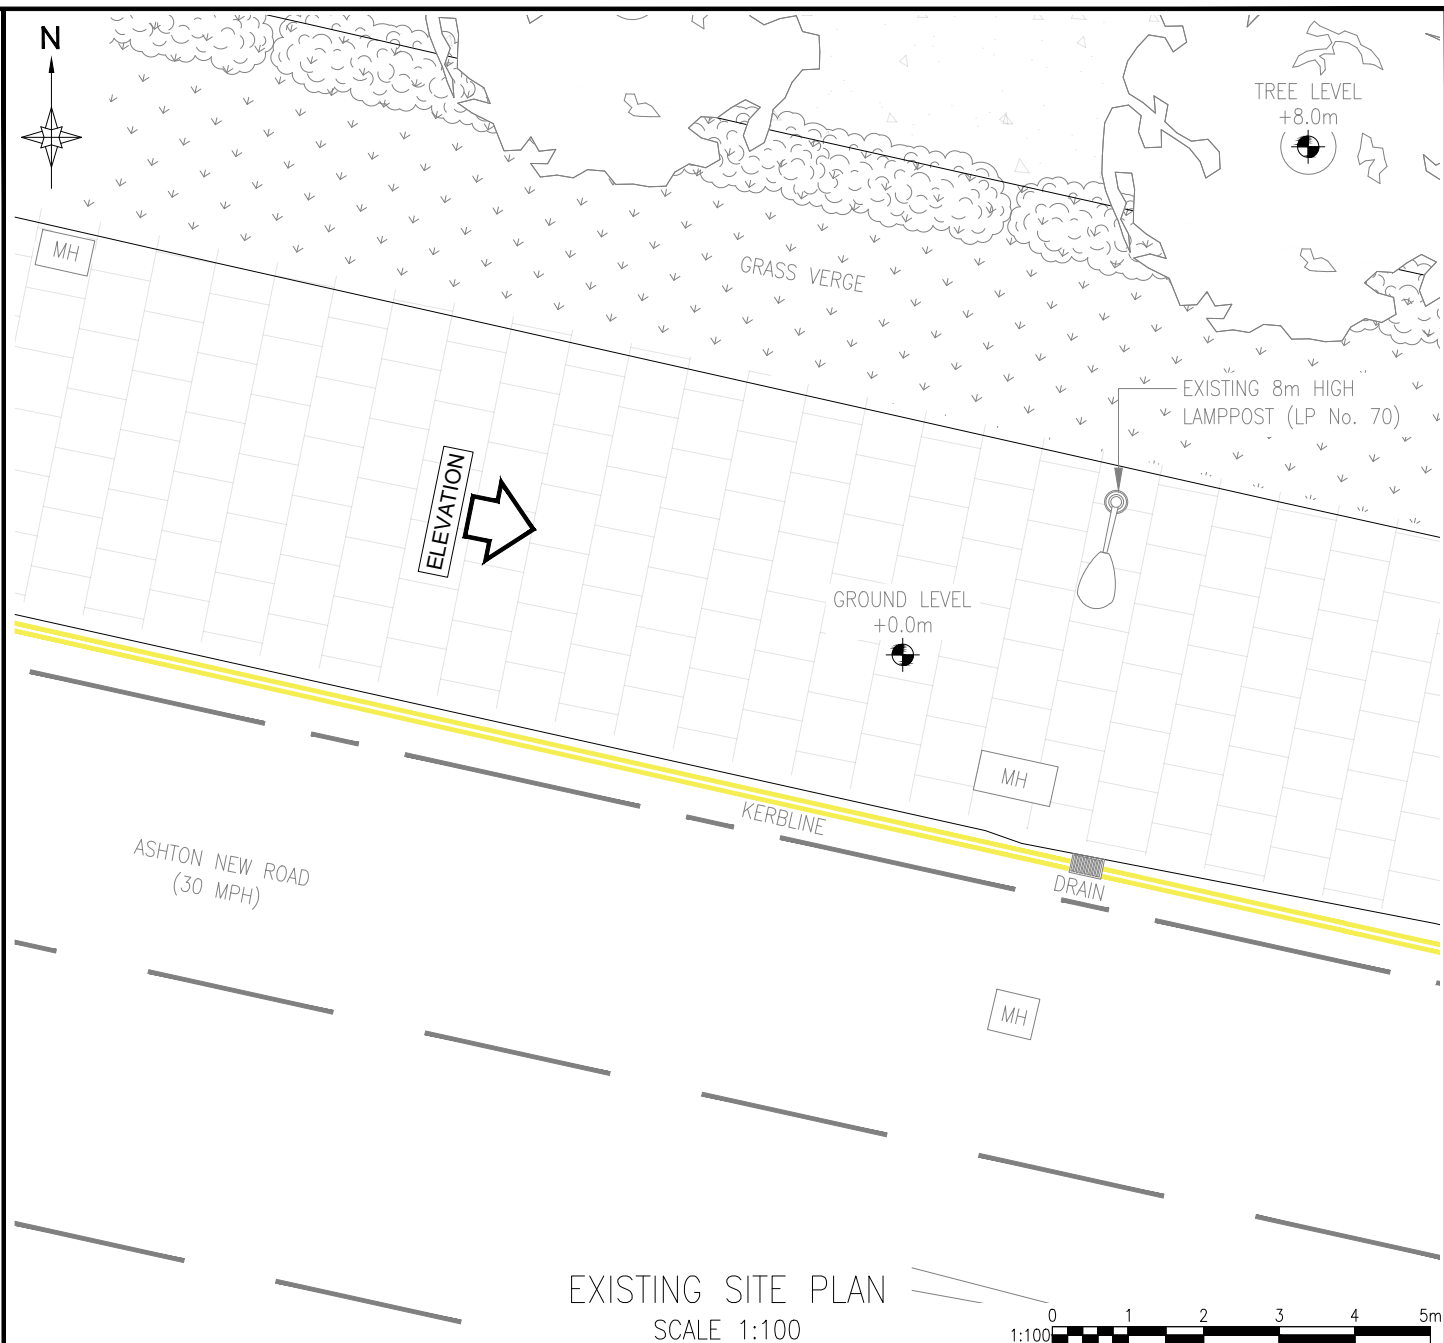



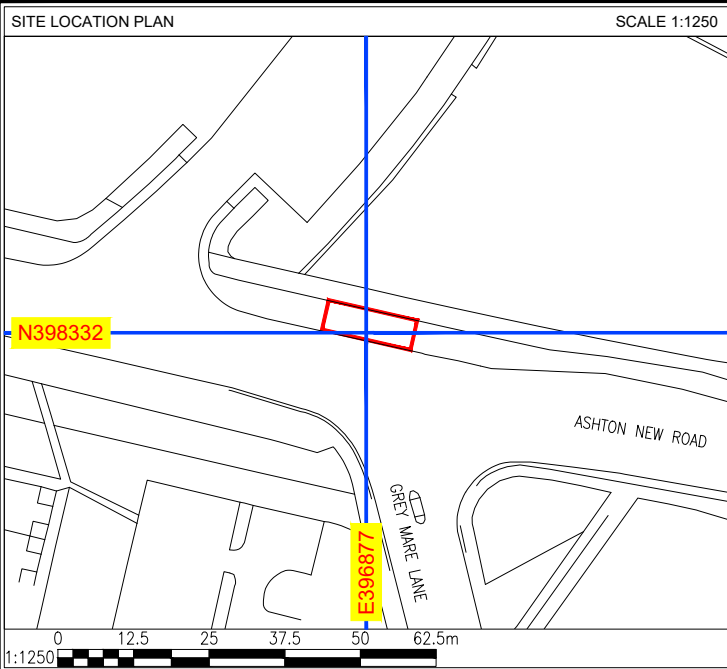


A	ISSUED FOR APPROVAL				SM	10.03.25
REV	DESCRIPTION				BY	DATE
SCALE AS SHOW WHEN PRINTED AT A4	DRAWN	SM	CHECKED	DCC	ALL DIMENSIONS IN METRES U.N.O	
	DATE	10.03.25	DATE	10.03.25		
LOCATION PLAN - Digital Mapping Solutions from Dotted Eyes.						
SITE BLOCK PLAN - Digital Mapping Solutions from Promap						

DRAWING TITLE
STREET HUB
CLY - 102 13 GREY MARE LANE
001 - EXISTING SITE PLAN

SITE ADDRESS
13 GREY MARE LANE
MANCHESTER
M11 3DQ


REV	A
-----	---

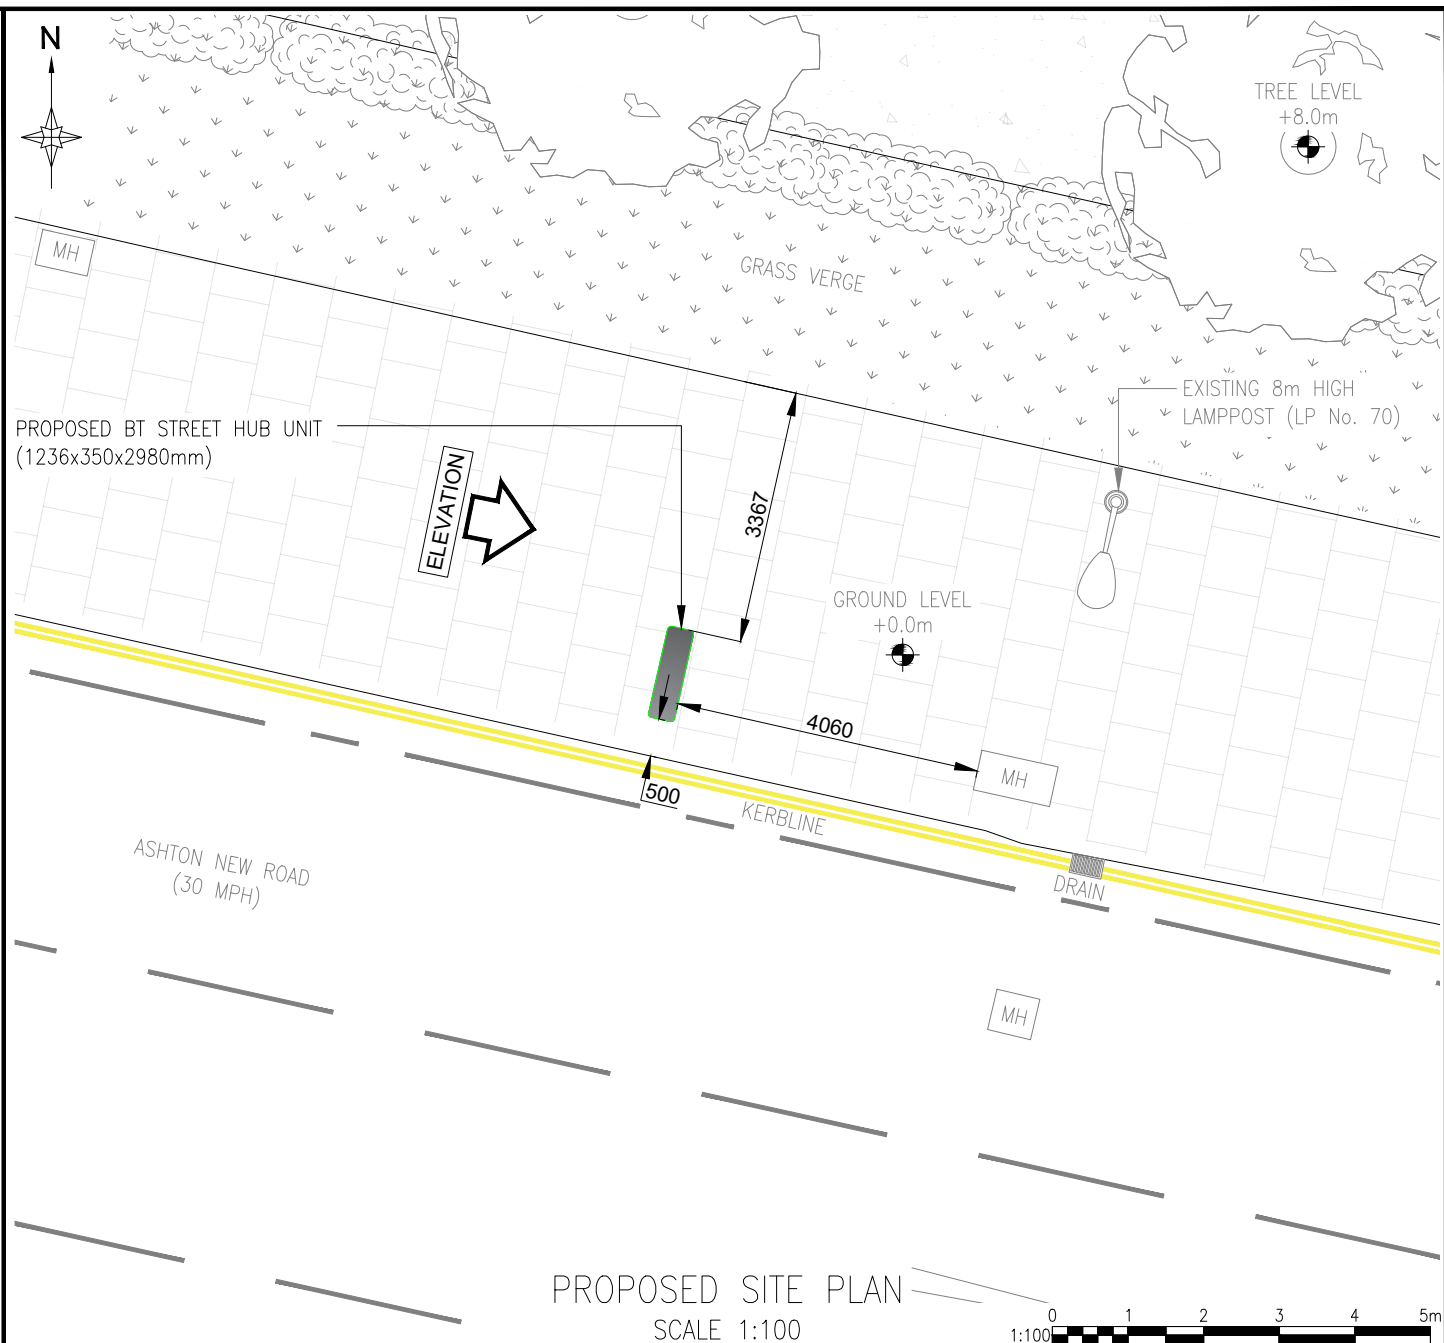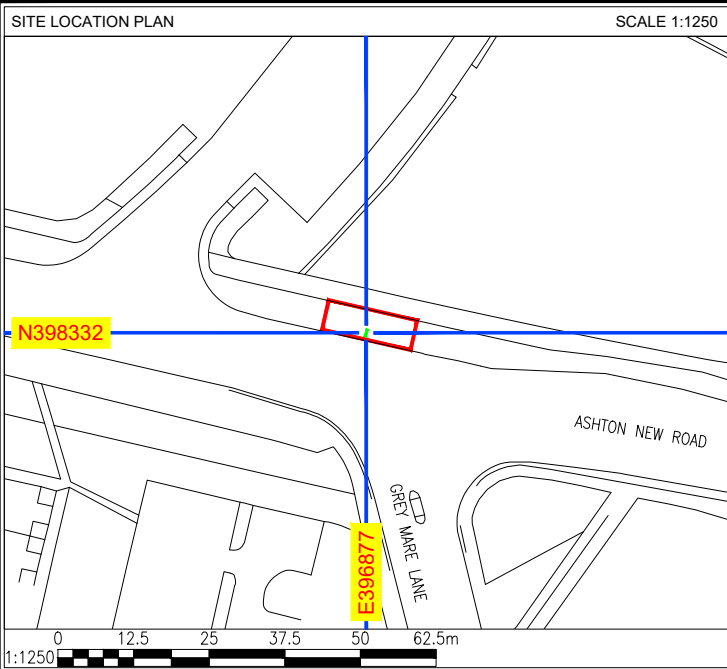


A	ISSUED FOR APPROVAL					SM	10.03.25
REV	DESCRIPTION					BY	DATE
SCALE AS SHOW WHEN PRINTED AT A4		DRAWN	SM	CHECKED	DCC	ALL DIMENSIONS IN METRES U.N.O	
		DATE	10.03.25	DATE	10.03.25		
LOCATION PLAN - Digital Mapping Solutions from Dotted Eyes.							
SITE BLOCK PLAN - Digital Mapping Solutions from Promap							

DRAWING TITLE
STREET HUB
CLY - 102 13 GREY MARE LANE
002 - PROPOSED SITE PLAN

SITE ADDRESS
13 GREY MARE LANE
MANCHESTER
M11 3DQ

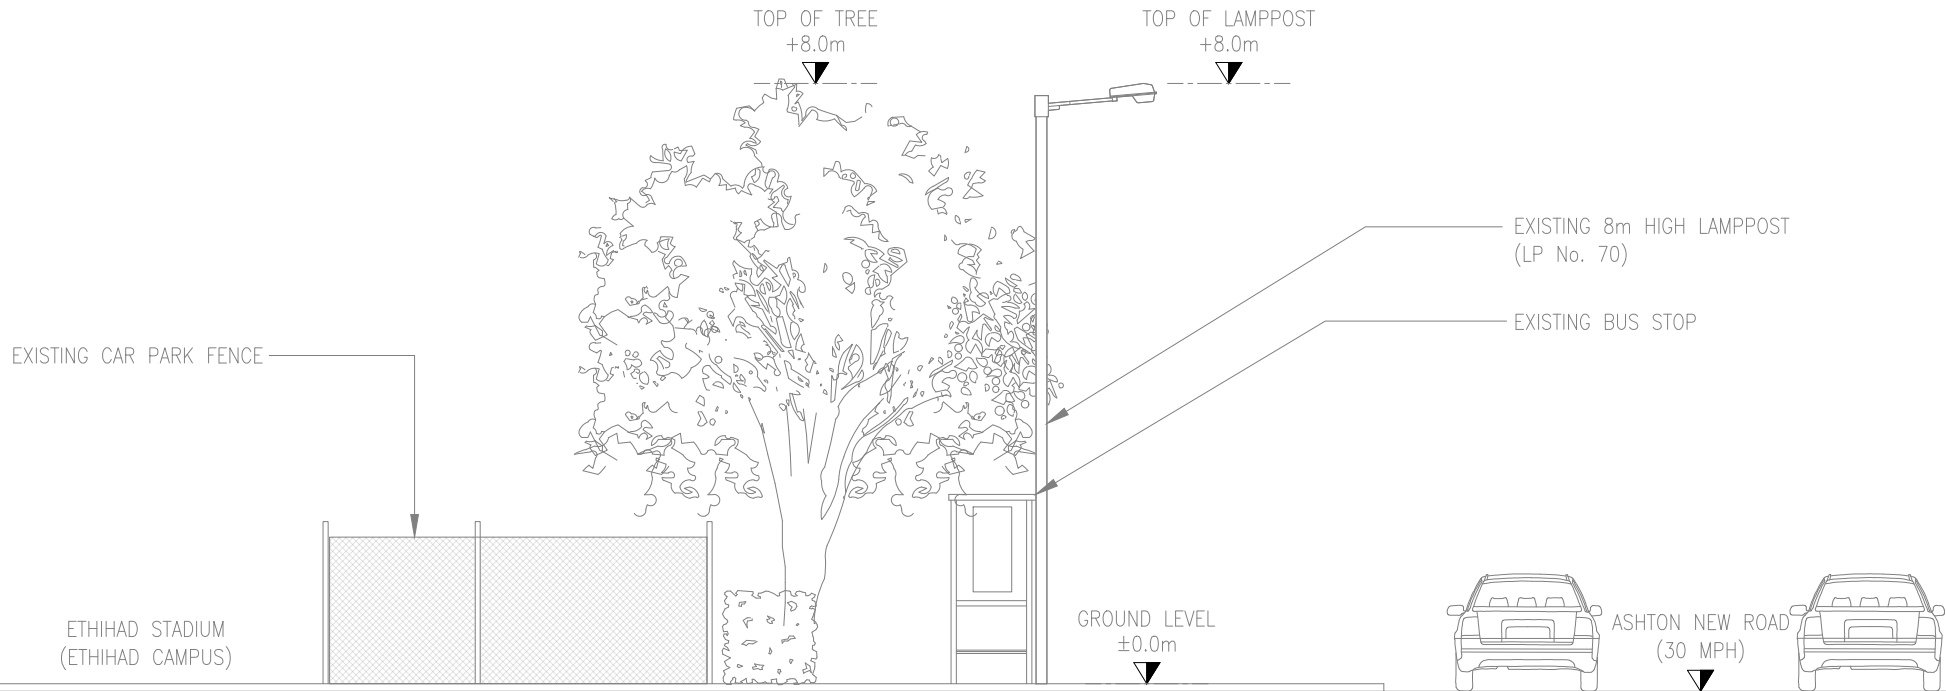


EXISTING SITE ELEVATION
SCALE 1:100

 


A		ISSUED FOR APPROVAL				SM	10.03.25
REV	DESCRIPTION					BY	DATE
SCALE AS SHOW WHEN PRINTED AT A4		DRAWN	SM	CHECKED	DCC	ALL DIMENSIONS IN METRES U.N.O	
		DATE	10.03.25	DATE	10.03.25		
LOCATION PLAN - Digital Mapping Solutions from Dotted Eyes.							
SITE BLOCK PLAN - Digital Mapping Solutions from Promap							

DRAWING TITLE
STREET HUB
CLY - 102 13 GREY MARE LANE
003 - EXISTING SITE ELEVATION

SITE ADDRESS
13 GREY MARE LANE
MANCHESTER
M11 3DQ

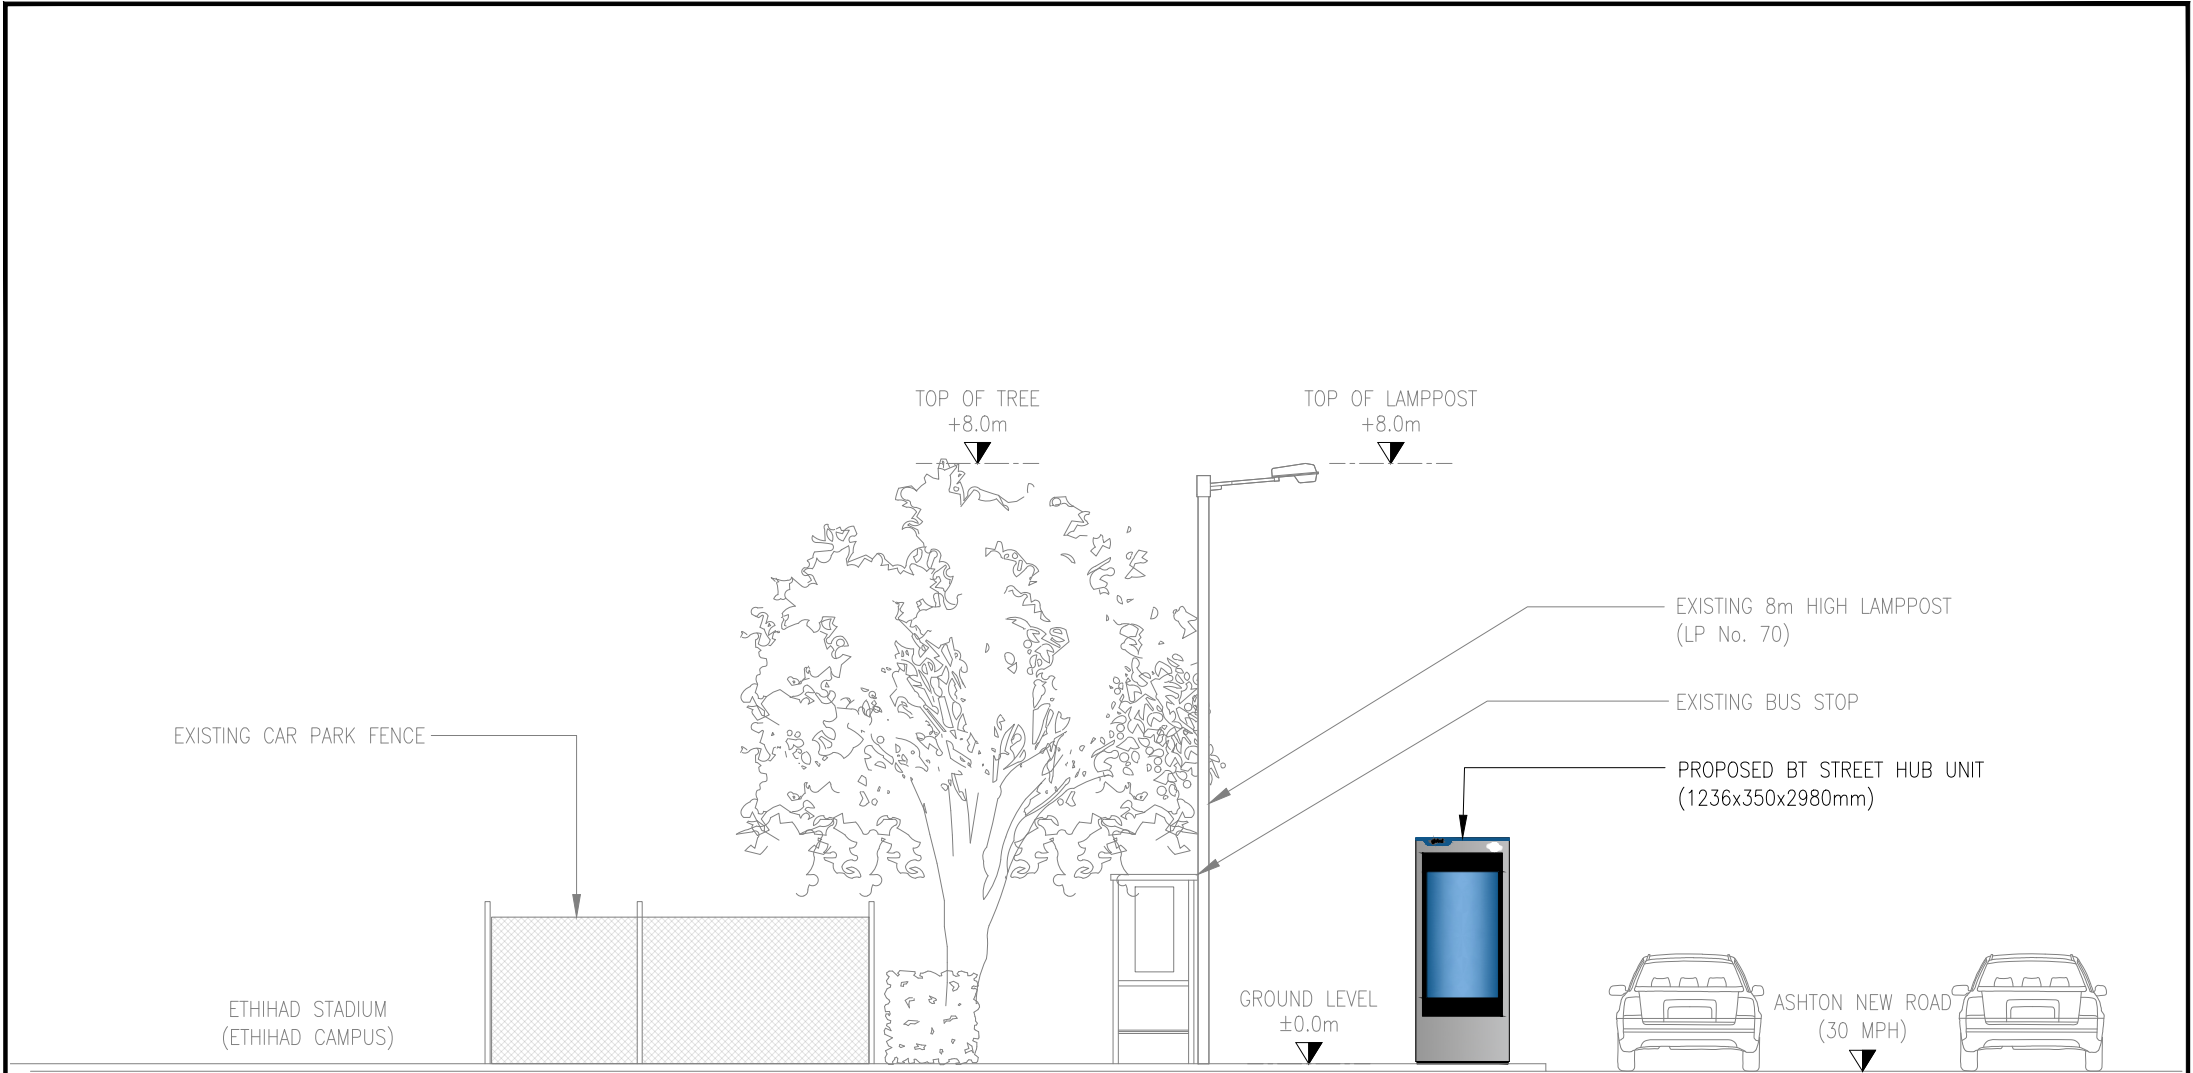

PROPOSED SITE ELEVATION
SCALE 1:100

 

A	ISSUED FOR APPROVAL					SM	10.03.25
REV	DESCRIPTION					BY	DATE
SCALE AS SHOW WHEN PRINTED AT A4		DRAWN	SM	CHECKED	DCC	ALL DIMENSIONS IN METRES U.N.O	
		DATE	10.03.25	DATE	10.03.25		
LOCATION PLAN - Digital Mapping Solutions from Dotted Eyes.							
SITE BLOCK PLAN - Digital Mapping Solutions from Promap							

DRAWING TITLE
STREET HUB
CLY - 102 13 GREY MARE LANE
004 - PROPOSED SITE ELEVATION

SITE ADDRESS
13 GREY MARE LANE
MANCHESTER
M11 3DQ