



Station Building North Elevation as Existing - A-A

Scale 1:200

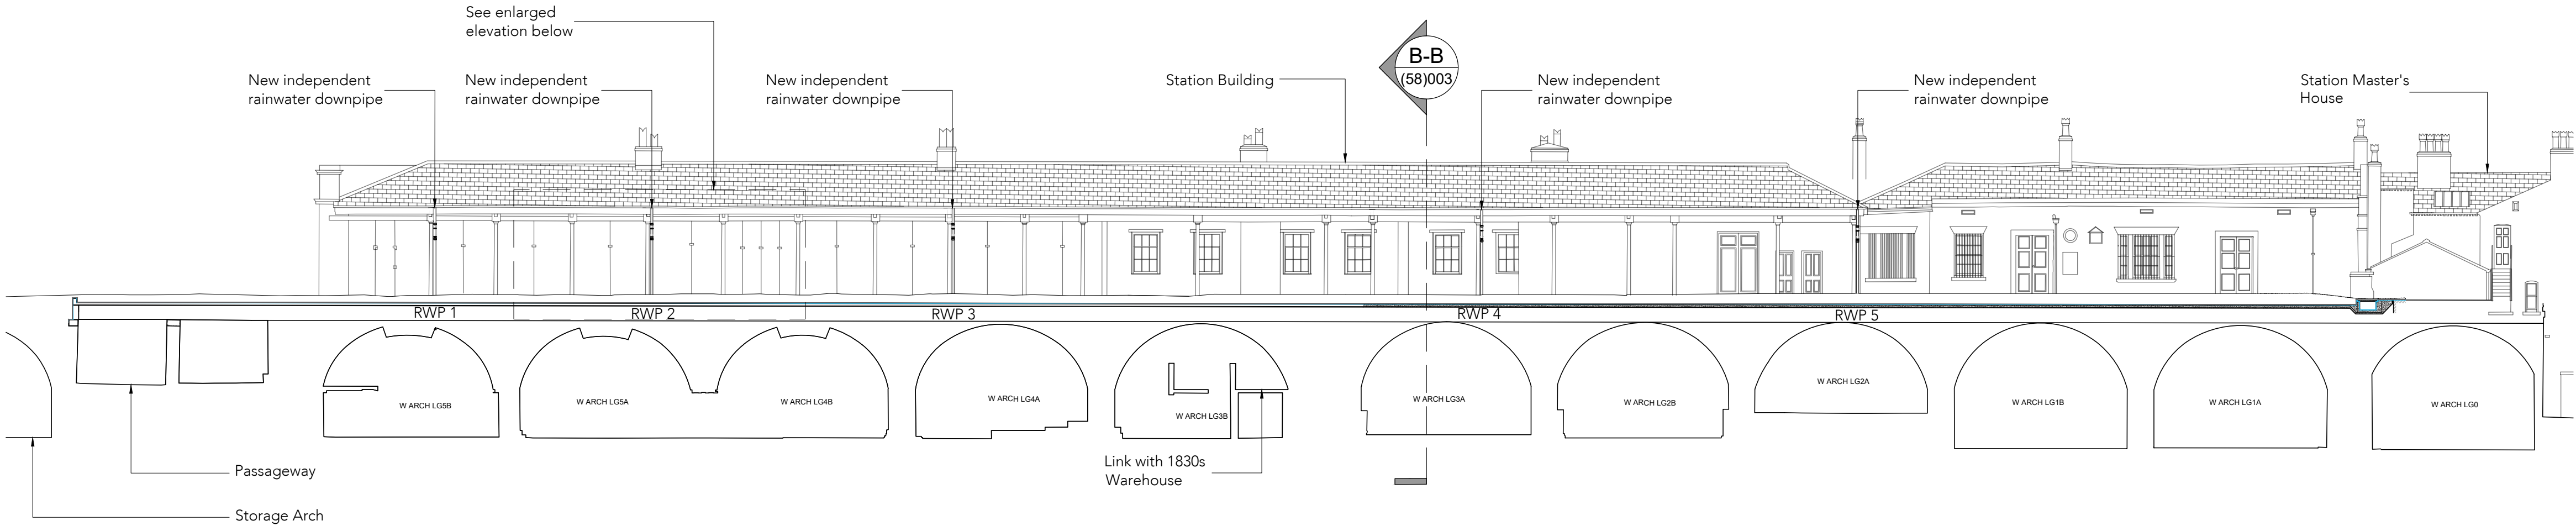


Station Building North Elevation as Proposed - A-A

Scale 1:200

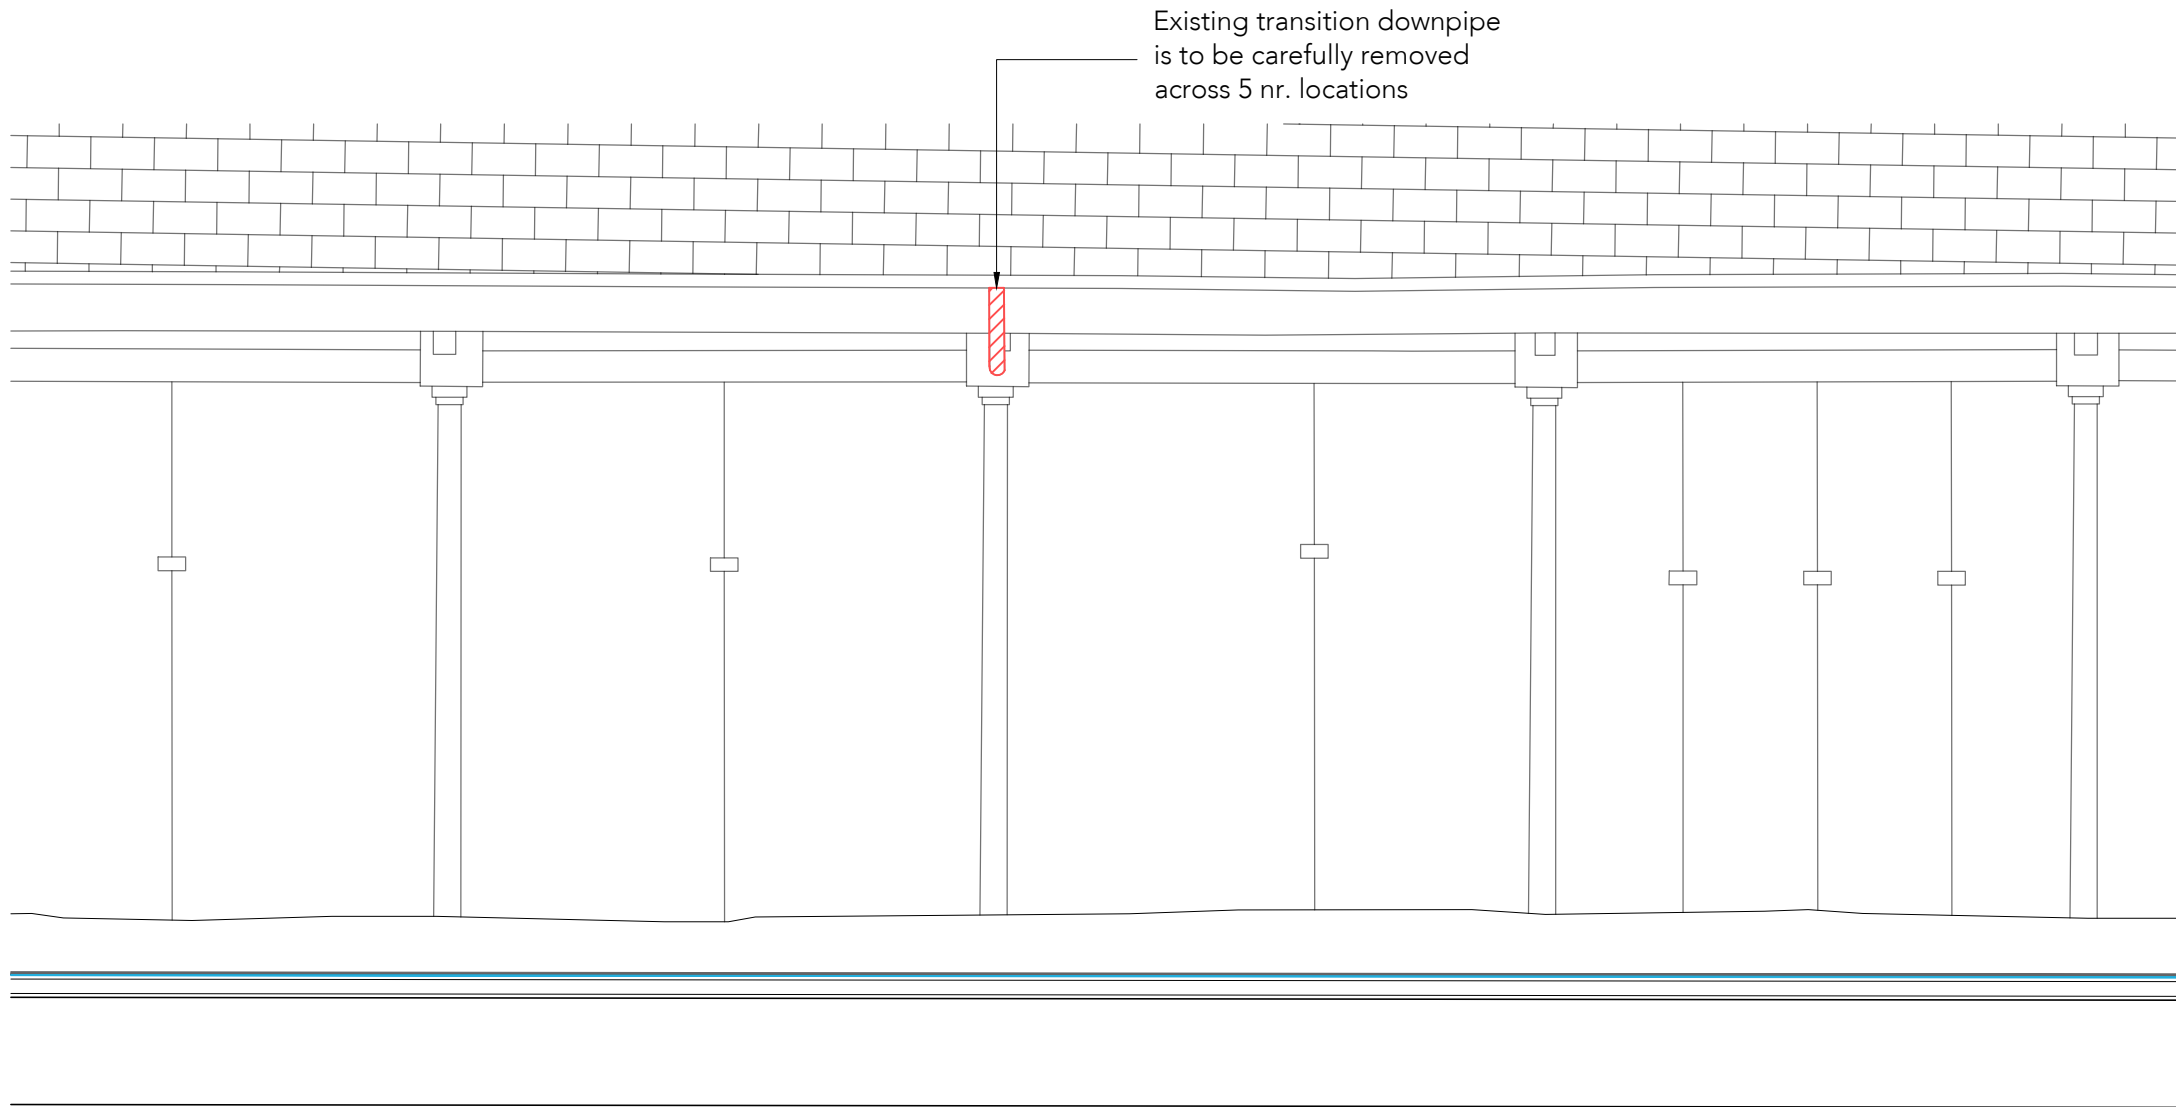


Station Building Typical Enlarged RWP Elevation as Existing

Scale 1:50

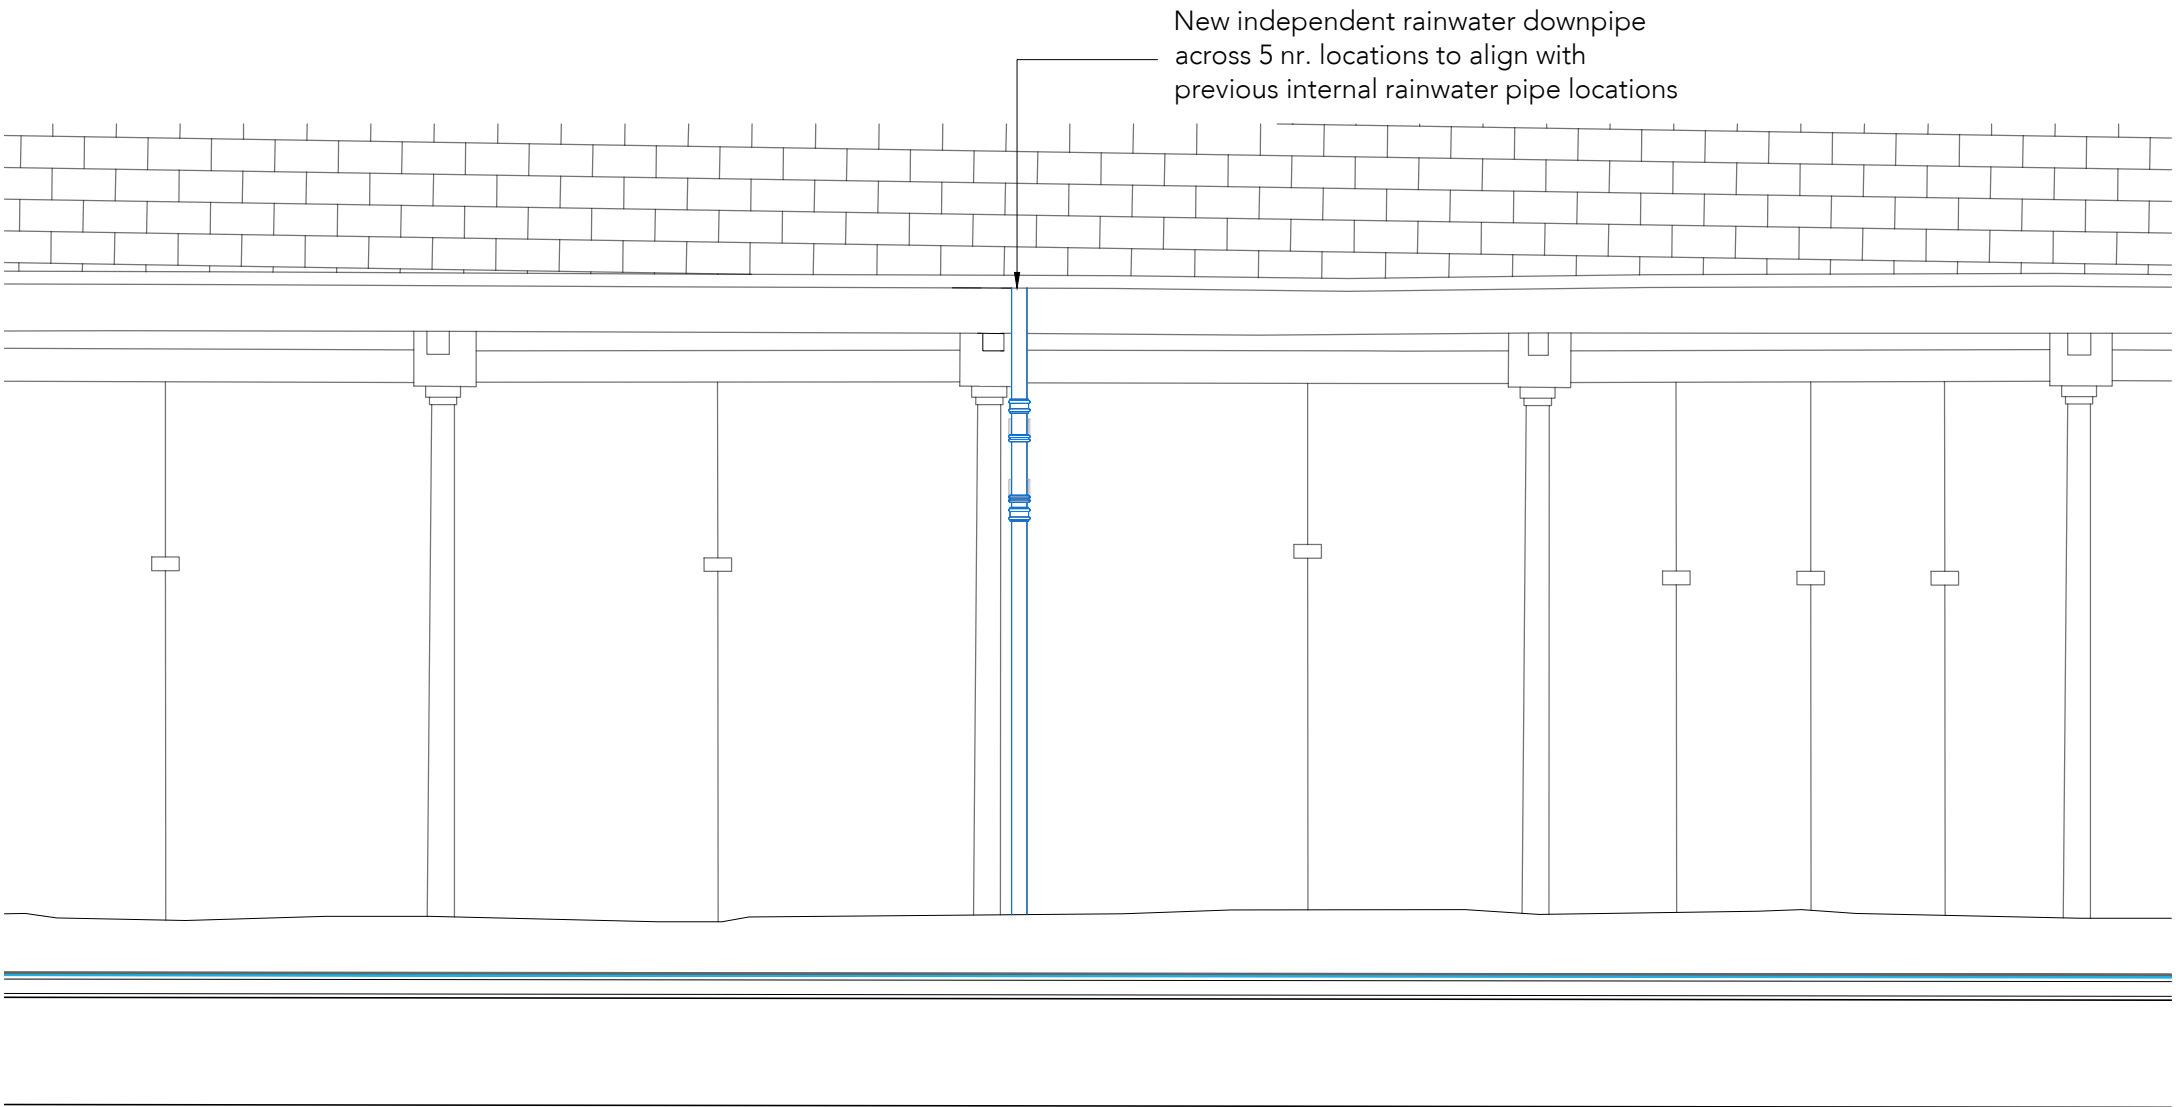

Station Building Typical Enlarged RWP Elevation as Proposed

Scale 1:50

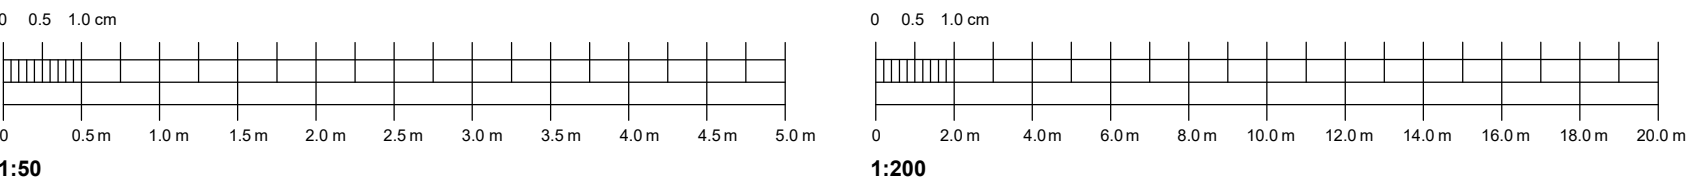

KEY

- To be carefully removed
- New elements

General Notes

The existing general arrangement base drawings (plans, sections and elevations) are based upon 2010 data and in some instances, may not reflect the current arrangement. Dimensions and arrangements must be checked for accuracy onsite by the contractor, prior to any works commencing, ordering or manufacture / fabrication of any elements or components.

Any discrepancies / irregularities must be reported to the CA immediately.

No work shall commence until any such discrepancies have been resolved.

Limitations

The drawings are based upon existing data and no concealed and / or hidden spaces have been exposed and / or opened up for inspection, unless specifically highlighted. Therefore, the arrangement and interfacing illustrated across details are purely indicative / approximate only. The accuracy of the survey data graphically presented cannot be confirmed. These drawings are for tender purposes only.

All construction shall be undertaken and completed in strict accordance with all drawings, specifications, Statutory Building and Planning regulations, Health and Safety Regulations, all relevant codes of practice requirements, manufacturers recommendations and instructions. The Main Contractor must undertake and commission their own site survey(s) to ascertain accurate information. No orders are to be placed or elements, components and items manufactured until site measurements have been sought and confirmed, including all site setting out. All fabrication drawings must be provided to the Architect for comment prior to order and manufacture. The Main Contractor is responsible for ensuring all junctions, abutments, movement joints, flashing's, sealants etc are installed correctly and in accordance with all manufacturers details and recommendations to achieve standards, ensuring a fully watertight solution.

NOTE:

Precedence:

The contractor must read in association with all Landscape Architect, Structural & Civil Engineers packages.

Separate Landscaping, Structural & Civil Engineers proposals take precedent over indicative architectural information.

NOTE:

Drawing to be viewed alongside (58) 001 - 003



Key Plan

Scale 1:1250

P1 07/02/25 PL Issued to discharge planning condition

Rev Date/Ints Details

© The moral rights of the author are hereby asserted.
This drawing and design is the sole property of Buttress Ltd and must not be reproduced without permission.
Buttress Ltd is Registered in England and Wales: 5383573

**SCIENCE+
INDUSTRY
MUSEUM**

Buttress

41 Bengal St
Manchester
M4 6AF

Clockwise, Yorkshire House
Greek Street, Leeds
LS1 5SH

T 0161 236 3303
E contact@buttress.net
W www.buttress.net

Project Title VIADUCT
Client SCIENCE & INDUSTRY MUSEUM
Location MANCHESTER

Drawing Title Station Building RWPs
Station Building Elevations

Date 30/01/25
Checked AS
Scale As shown
Orig Paper Size A1

Status **PLANNING**

Project: Origin: Zone: Level: Type: Disc: Number: Rev:

9488 - BUT - V - XX - DR - A - (58)002 - P1