


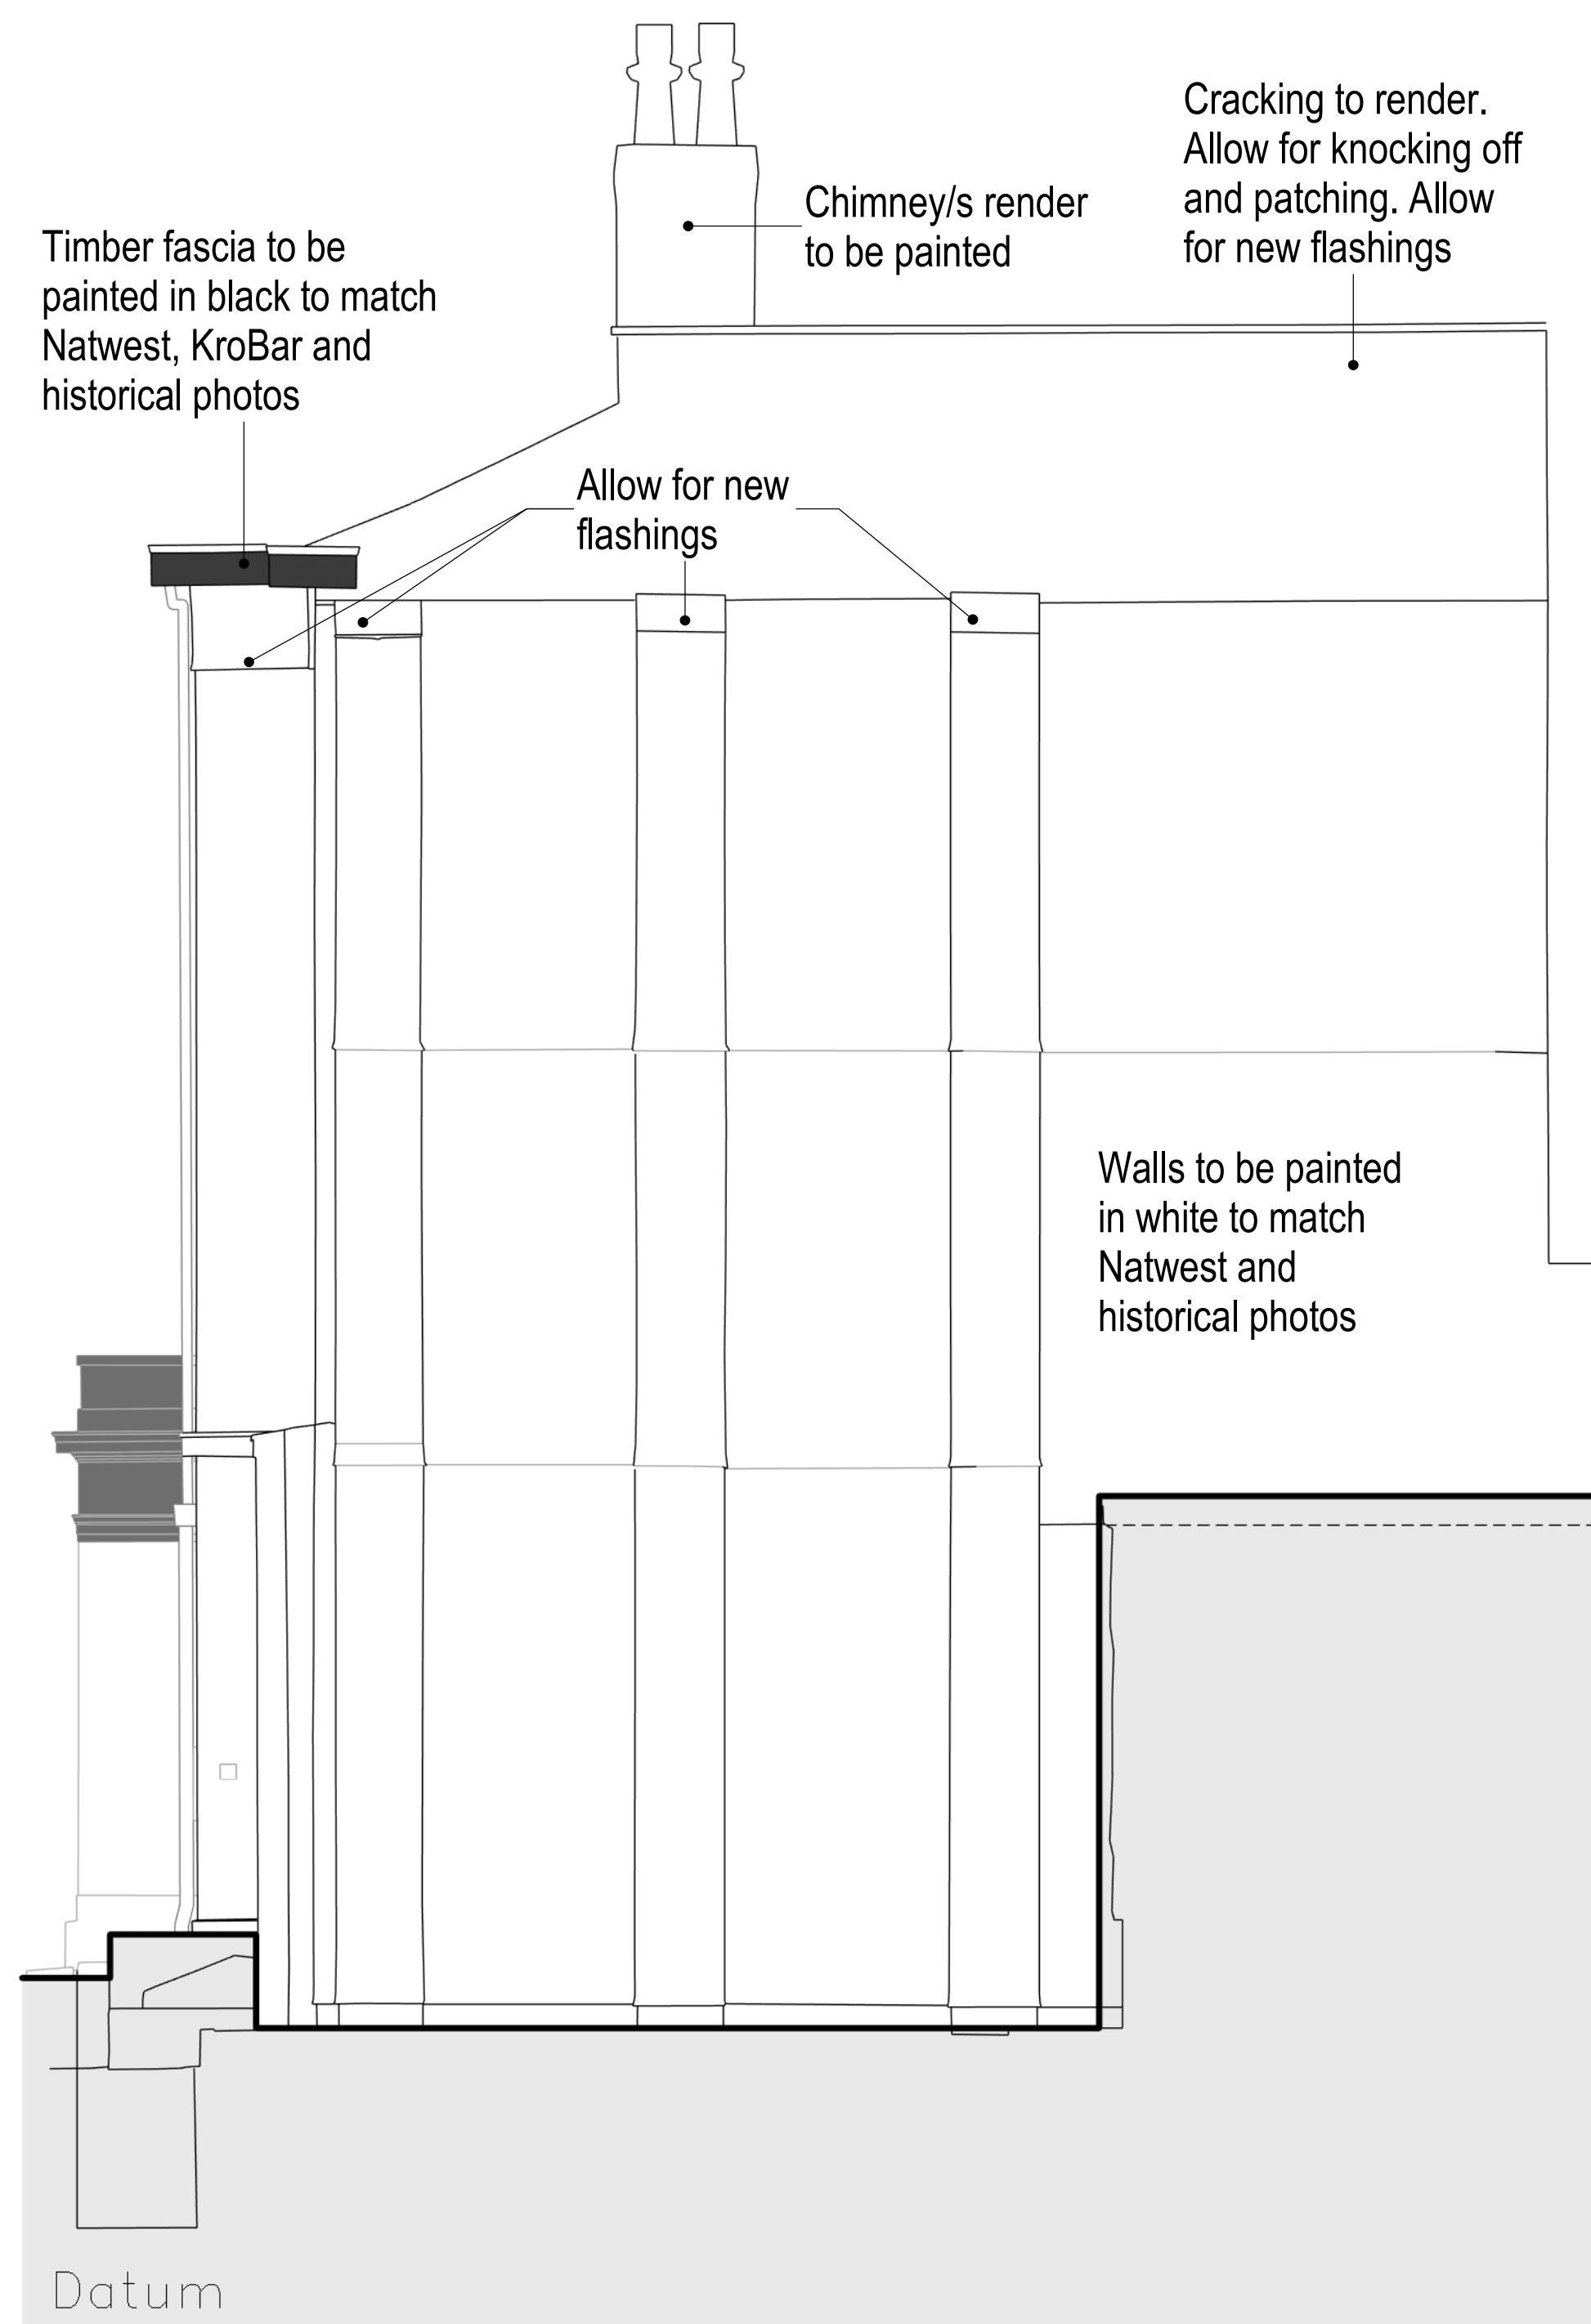


William Kay South West Elevation as Proposed

1 : 50 @ A1



William Kay South East Elevation as Proposed

1 : 50 @ A1

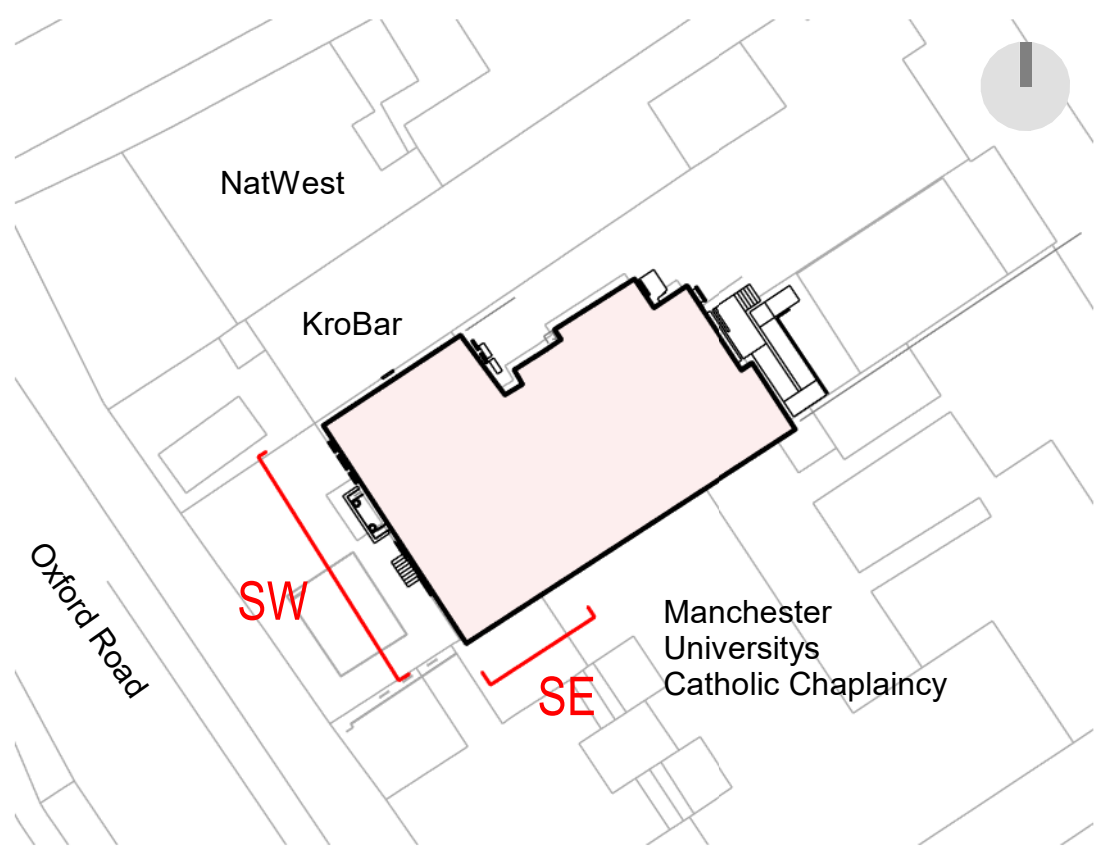

NOTES

1. Do not scale from this drawing.
2. All measurements are in millimetres unless stated otherwise.
3. This drawing is to be read in conjunction with the specification and all relevant Architectural, Electrical, Mechanical and Structural drawings.
4. (c) University of Manchester this drawing must not be reproduced without permission.
5. Directorate of Estates and Facilities to be notified of any discrepancies.



0 1m 2m 4m
1:50 @ A1

P02	Door paint colours updated	27-02-25	JL	JL
P01	Issue for planning	21-02-25	JL	JL
Rev	Description	Date	By	Auth

MANCHESTER
1824

The University of Manchester

Directorate of Estates and Facilities
Beyer Building
The University of Manchester
Oxford Road
Manchester
M13 9PL

HALLIDAY MEECHAM ARCHITECTS

Halliday Meecham Architects Limited
111 Piccadilly Manchester M1 2HY
+44 (0)161 461 5565
4 Devonshire Street London W1W 5DT
+44 (0)203 440 5175
hma@hallidymeecham.com
www.hallidymeecham.com

Drawing Status **PRELIMINARY**

Project
UoM NZC Decant Works - 5668

Building Name
William Kay House

Building No.
016AA

Site Name
William Kay House

Sub Site Name
Oxford Road

Drawing Title
William Kay Elevations as Proposed

PM	DS	Drawn	JL	Checked	JL	Authorised	HMA
Scale @A1	Date	21-02-25	Date	21-02-25	Date	21-02-25	
1:50							
Drawing Number	Revision						
5668-HMA-WK-ZZ-DR-A-0251	P02						