

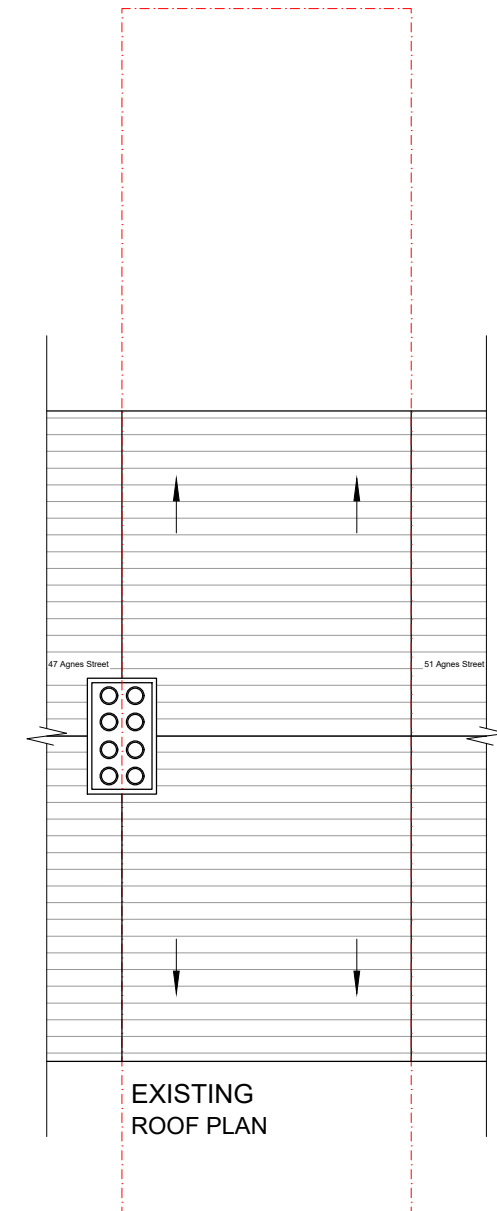
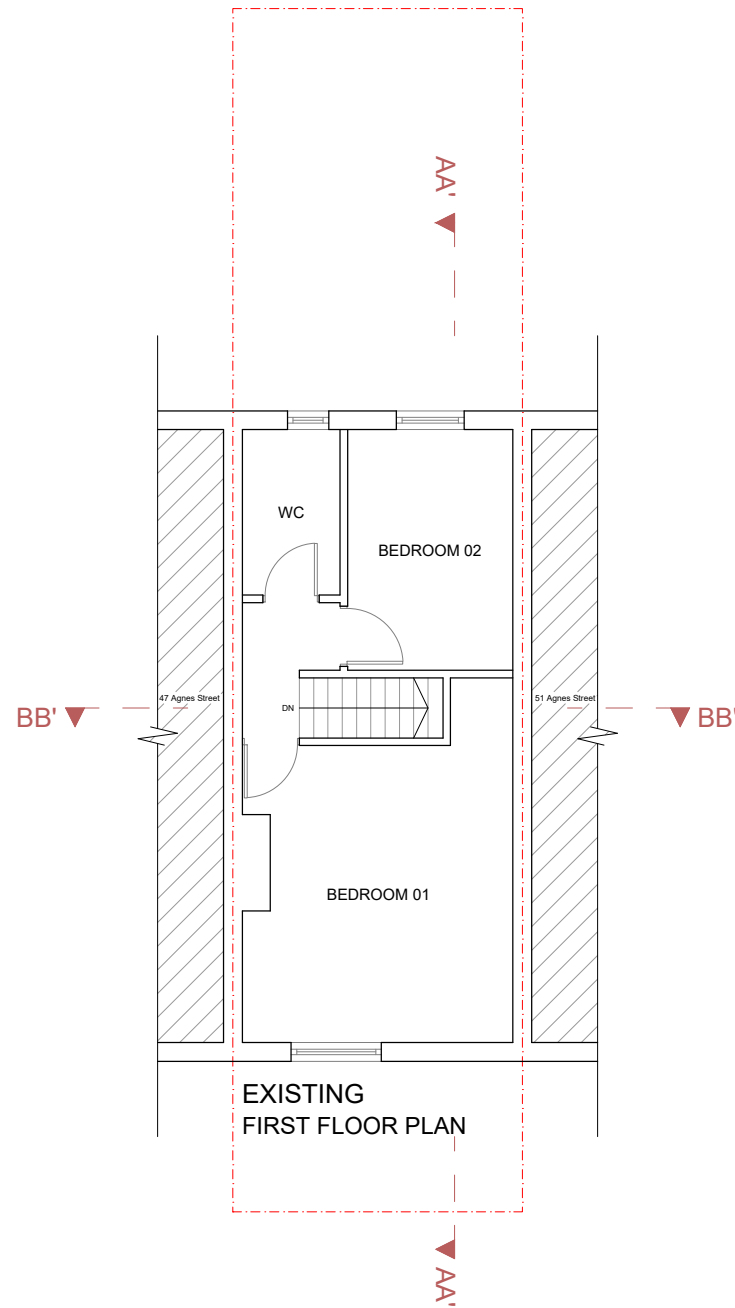
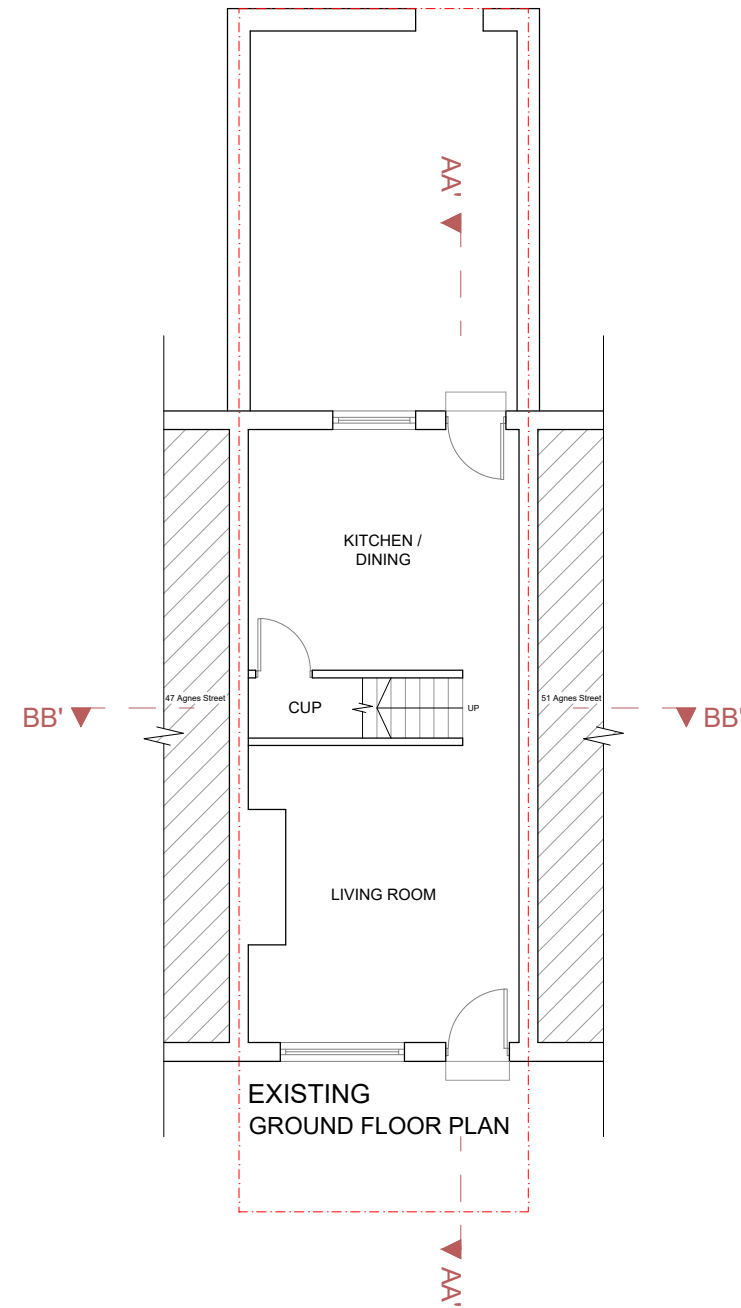


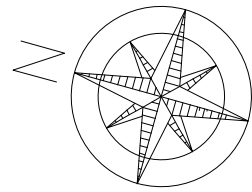

A	DA ISSUE AMENDMENT	27.02.25	GK BY

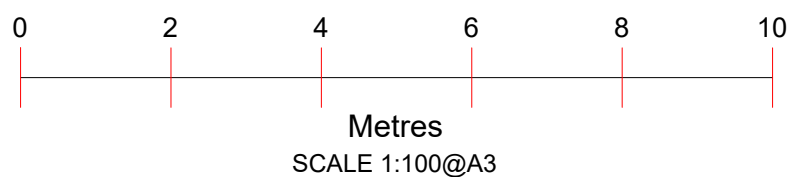

Project :
Proposed Rear Extension






Date : 27/02/25

Sheet Title :
Existing Floor Plans With Roof Plan


Sheet no : 01

Address :
49 Agnes Street
MANCHESTER
M19 3AY

Applicant :

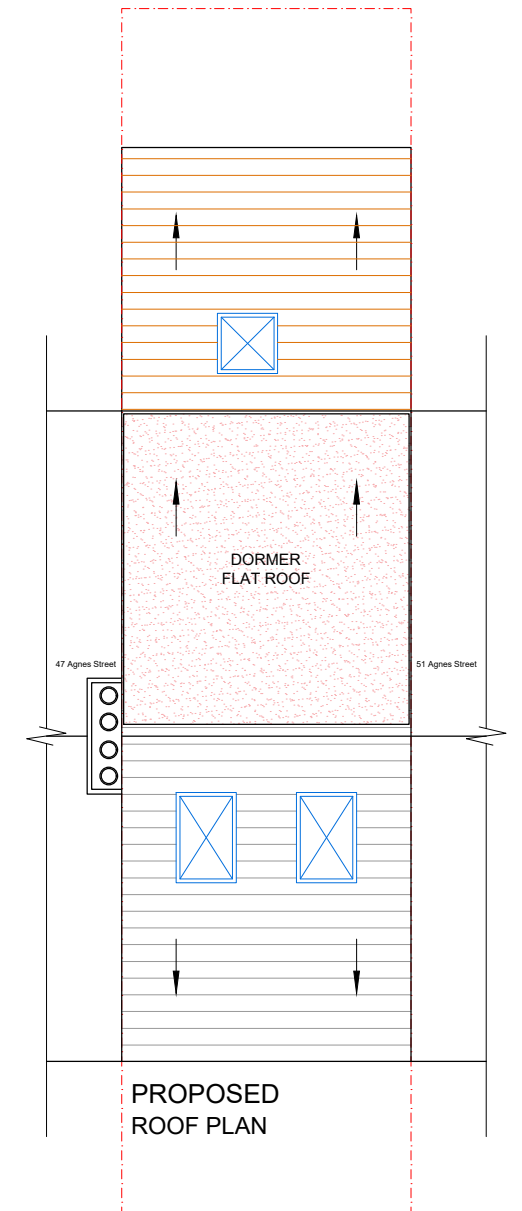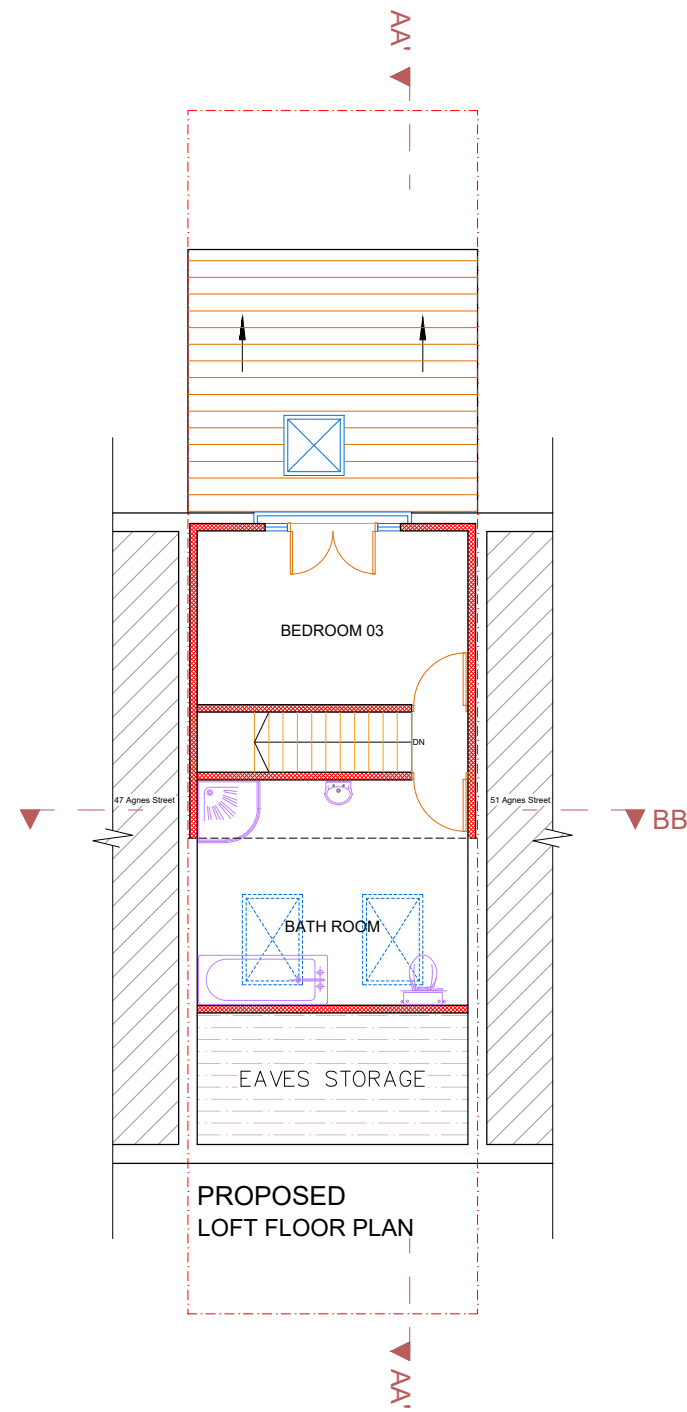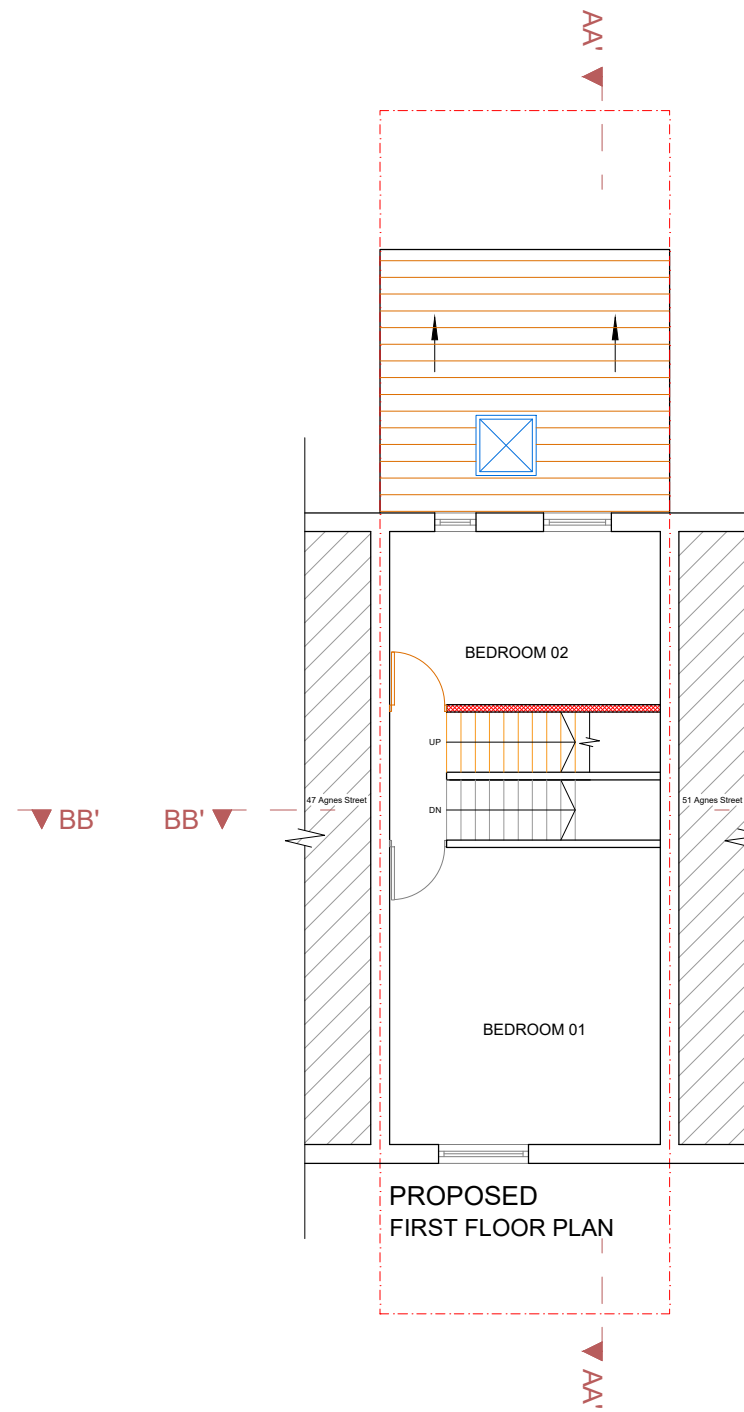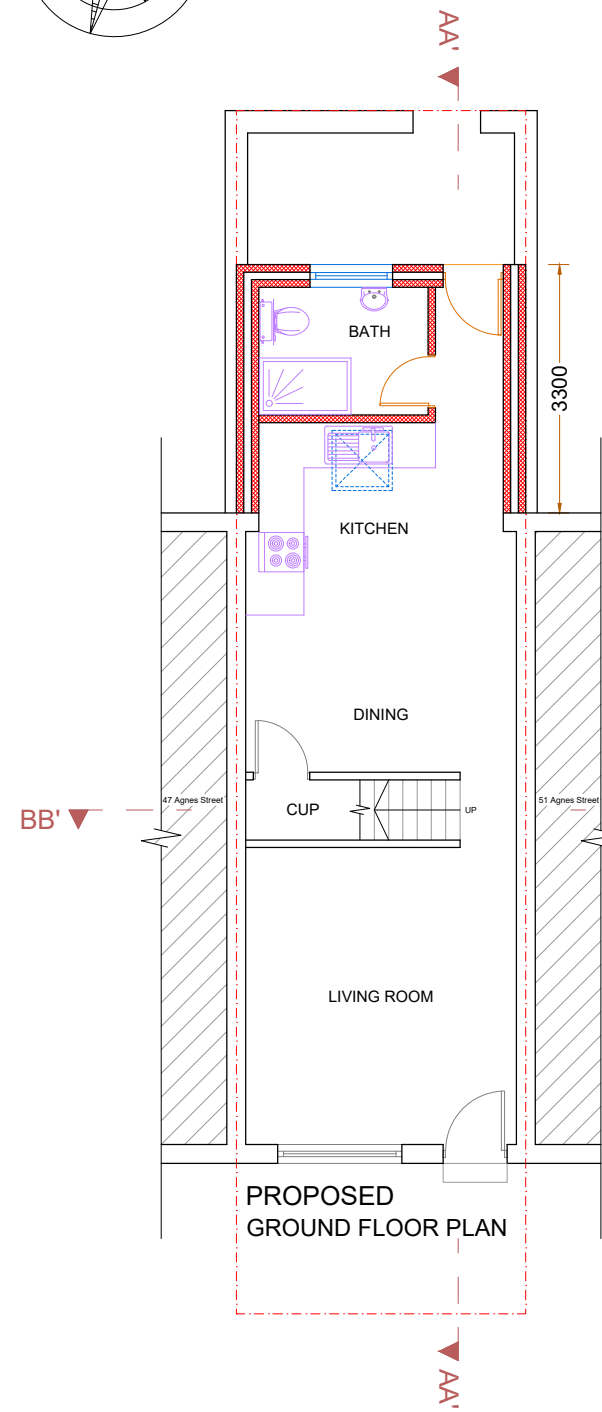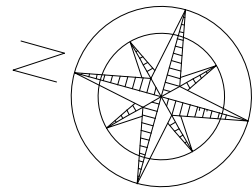

A	DA ISSUE	27.02.25	GK
	AMENDMENT		BY

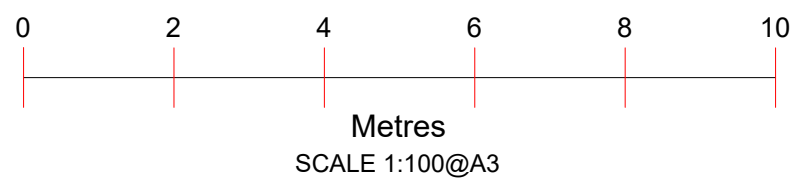

Project :
Proposed Rear Extension


Date : 27/02/25

Sheet Title :
Proposed Floor Plans With Roof Plan


Sheet no : 02

Address :
49 Agnes Street
MANCHESTER
M19 3AY


Applicant :

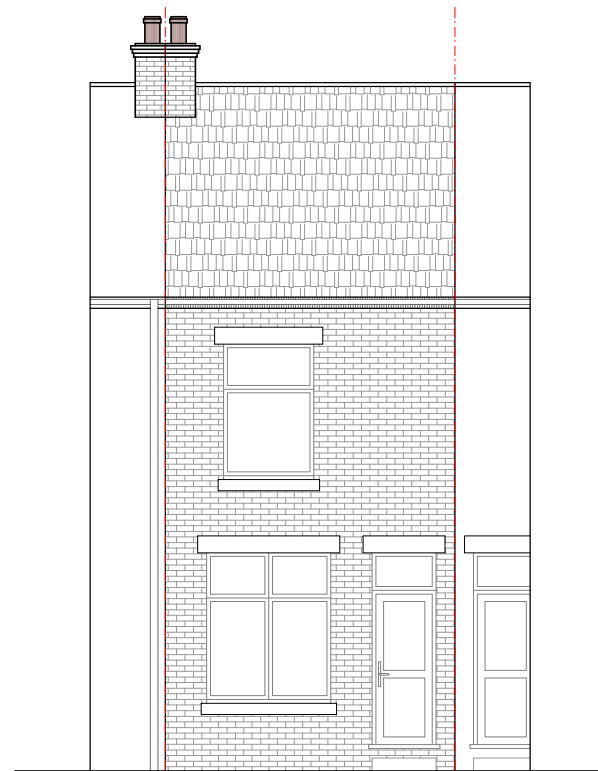


EXISTING
FRONT ELEVATION

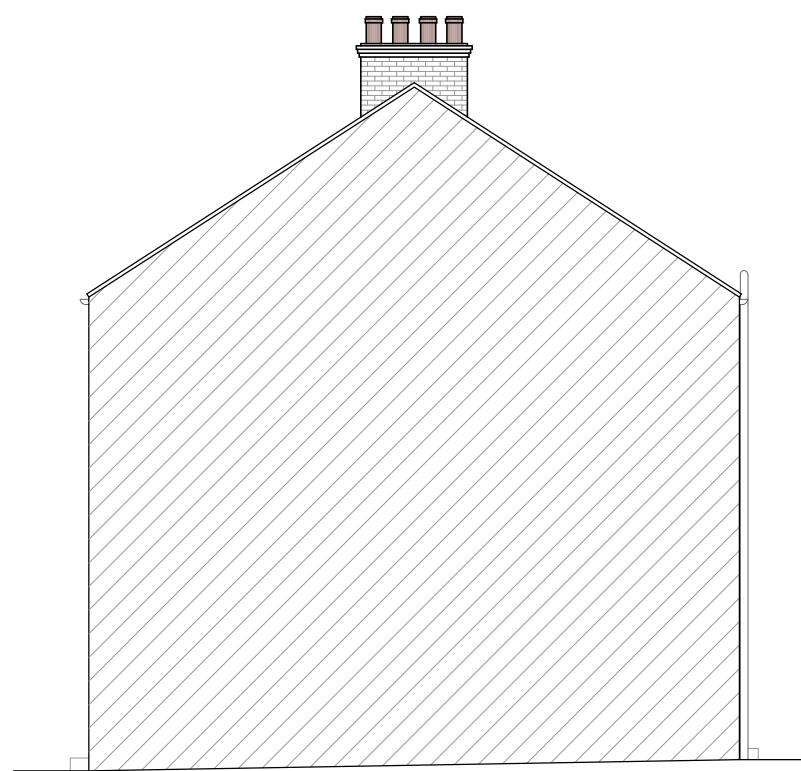


EXISTING
SIDE ELEVATION-1

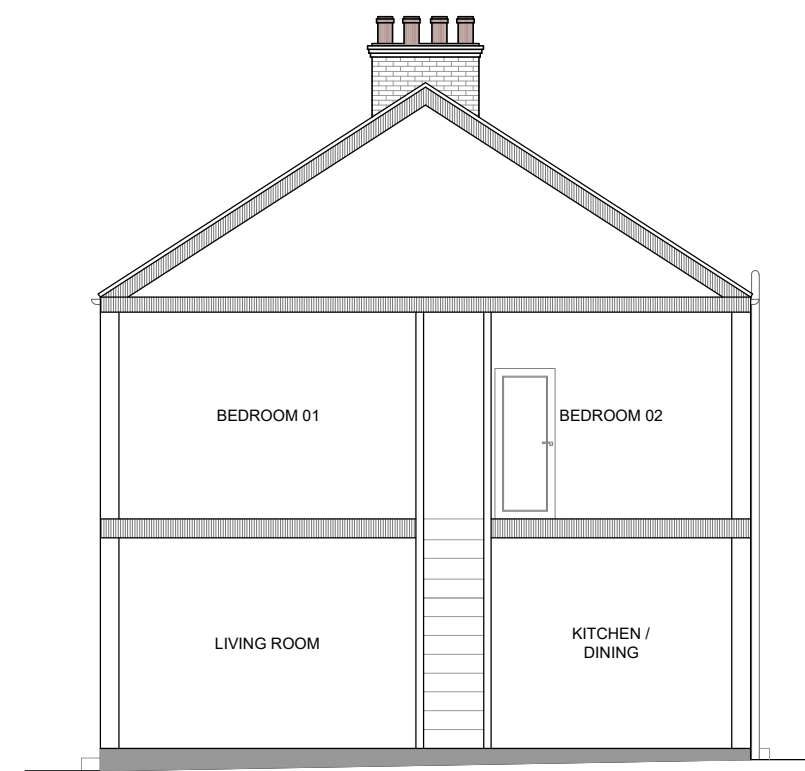


EXISTING SECTIONS AA'

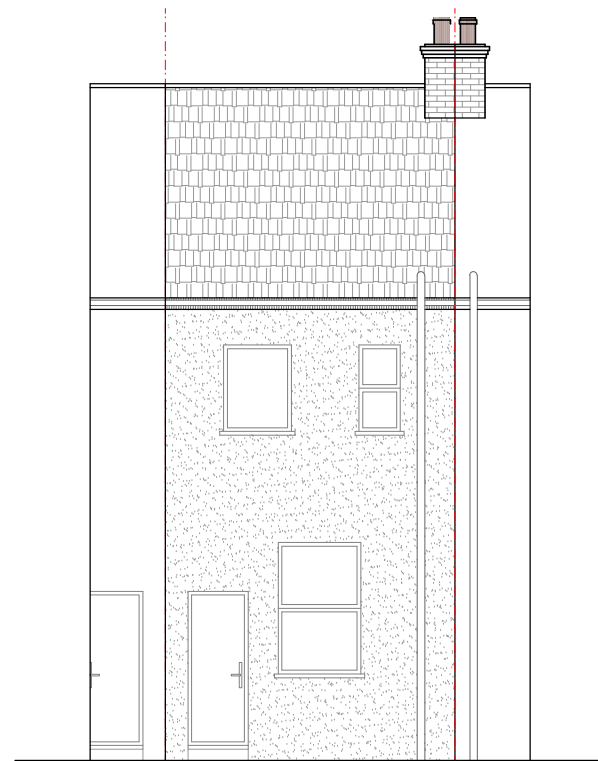

EXISTING
REAR ELEVATION

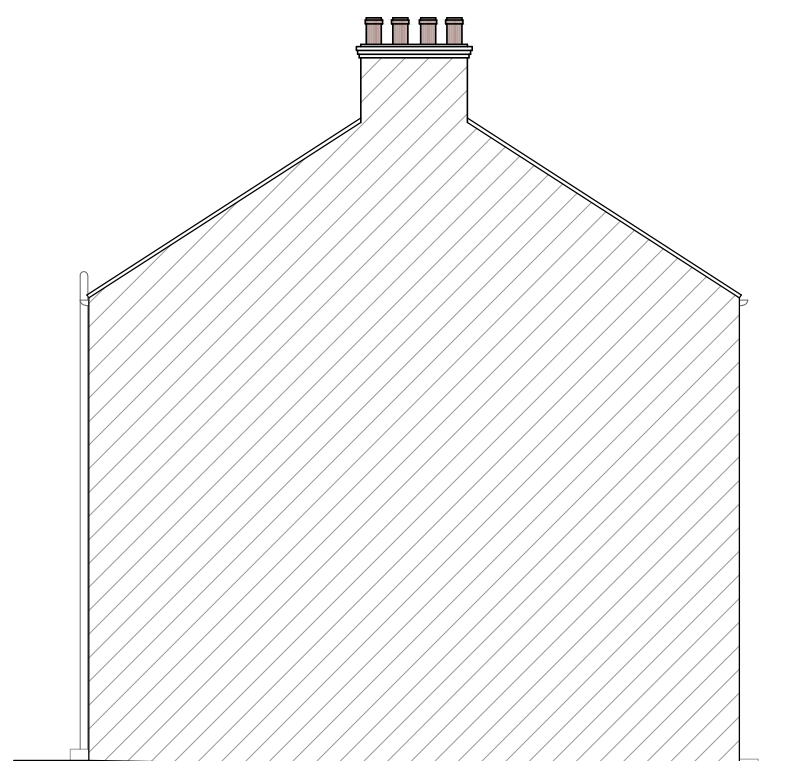


EXISTING
SIDE ELEVATION-2

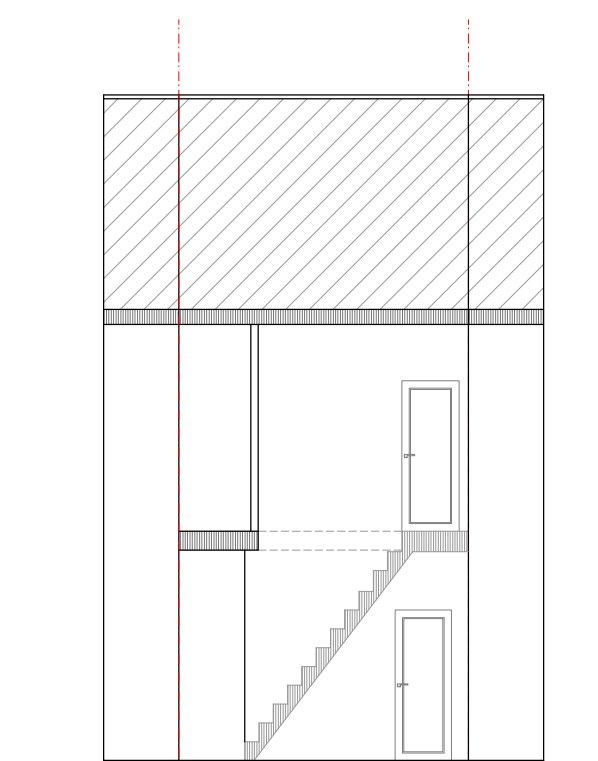

EXISTING SECTIONS BB'

A	DA ISSUE	27.02.25	GK
	AMENDMENT		BY

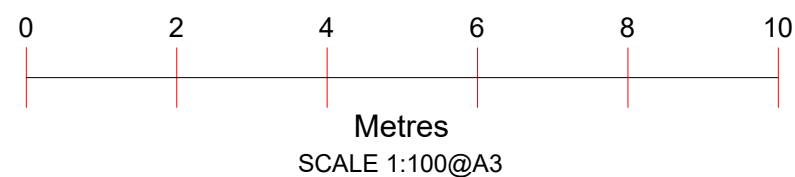

Project :
Proposed Rear Extension


Date : 27/02/25

Sheet Title :
Existing Elevations With Sections


Sheet no : 03

Address :
49 Agnes Street
MANCHESTER
M19 3AY


Applicant :

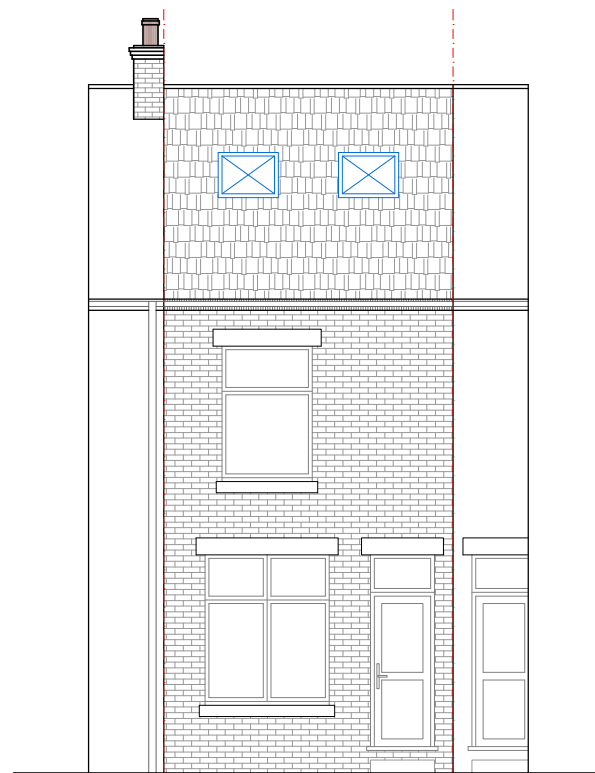


PROPOSED
FRONT ELEVATION

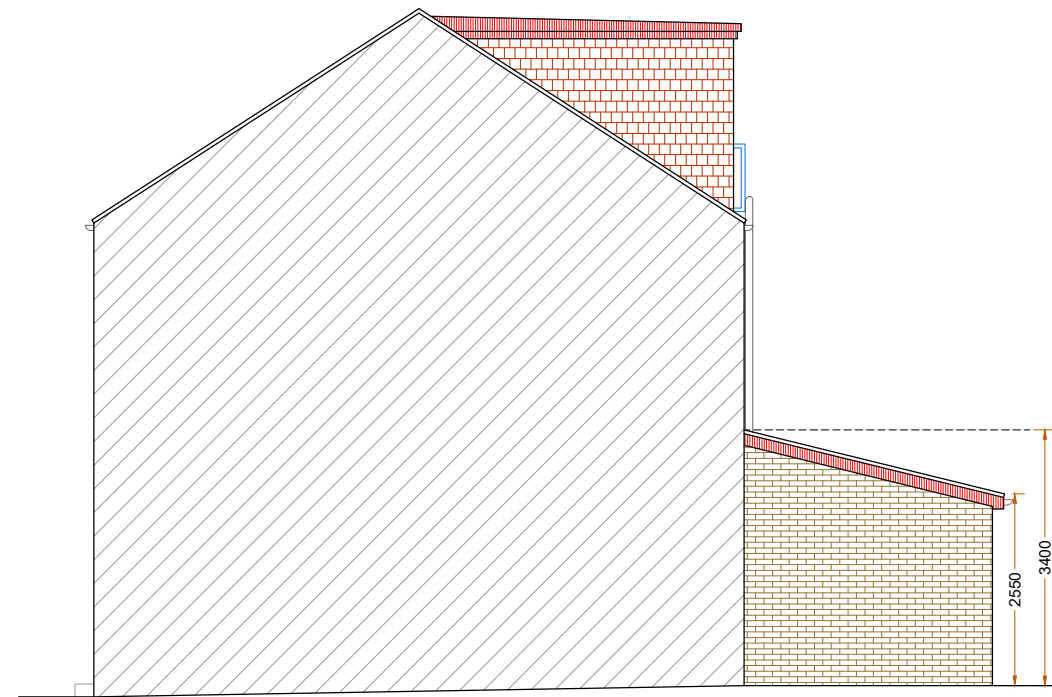


PROPOSED
SIDE ELEVATION-1

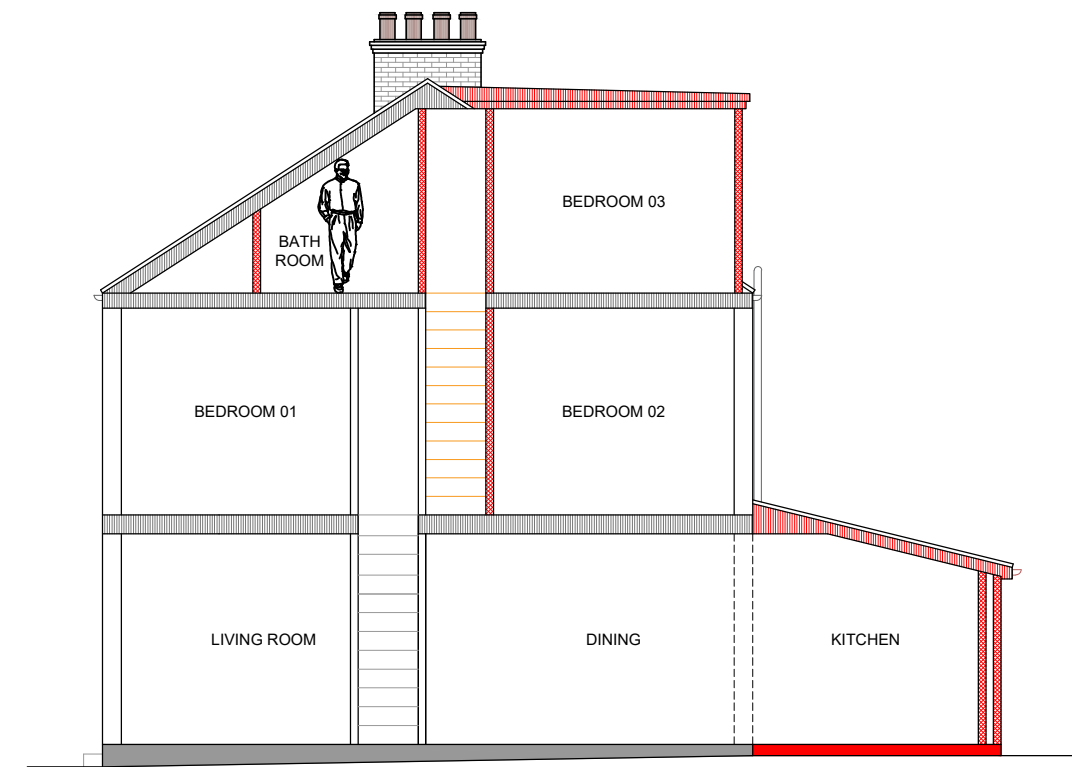


PROPOSED SECTIONS AA'

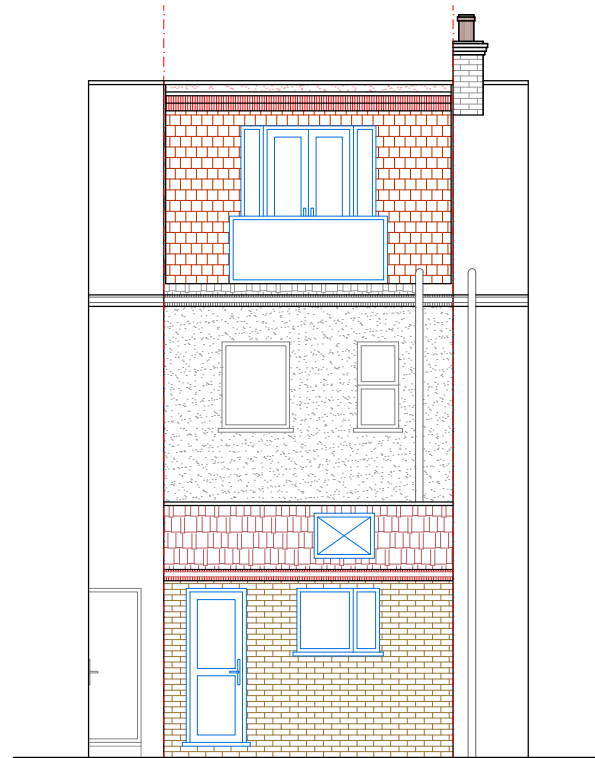

PROPOSED
REAR ELEVATION

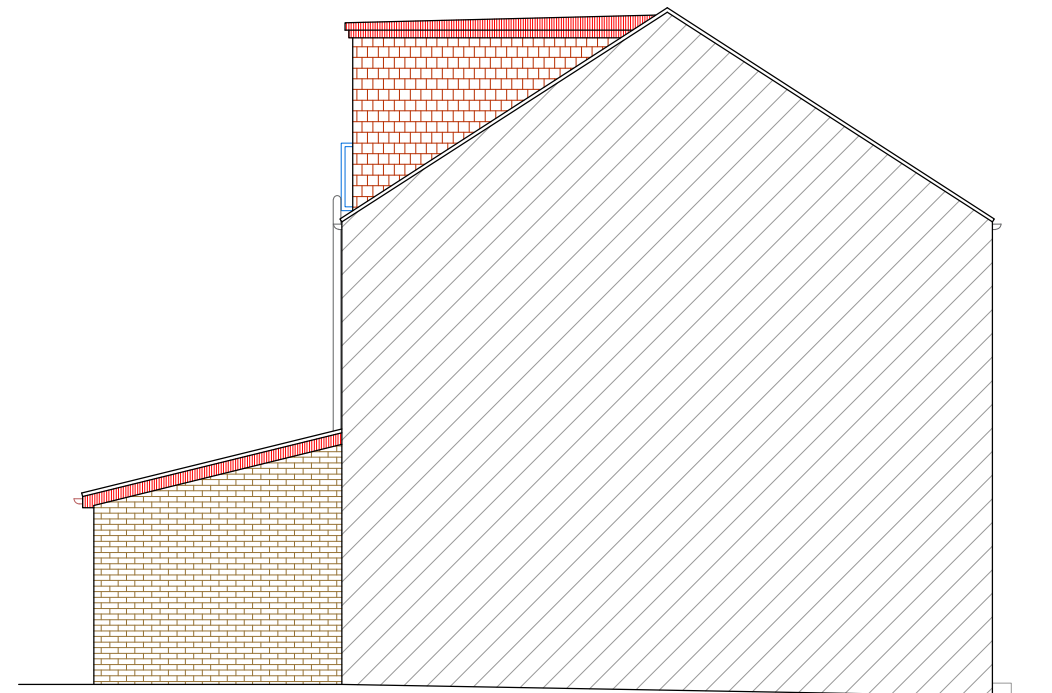


PROPOSED
SIDE ELEVATION-2

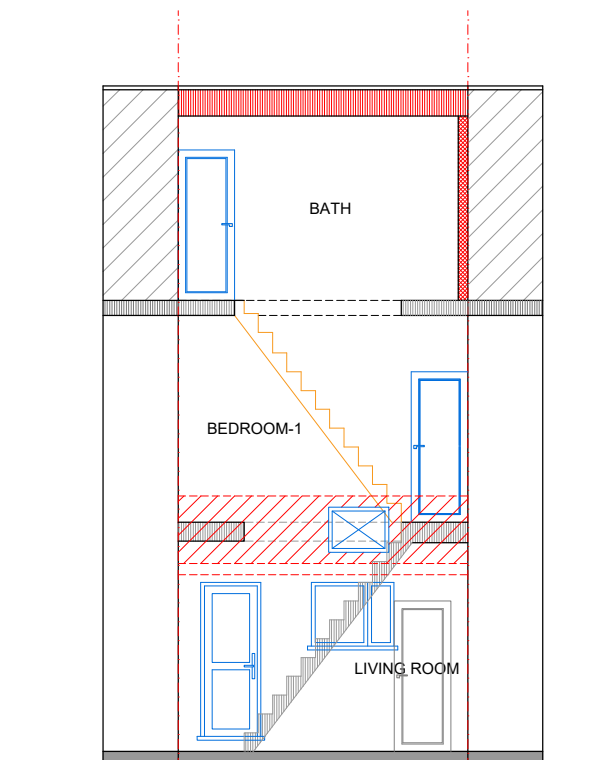

PROPOSED SECTIONS BB'

A		
DA ISSUE	27.02.25	GK
AMENDMENT		BY

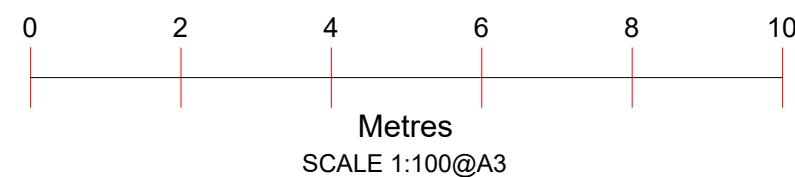

Project :
Proposed Rear Extension



Date : 27/02/25

Sheet Title :
Proposed Elevations With Sections

Sheet no : 04

Address :
49 Agnes Street
MANCHESTER
M19 3AY

Applicant :

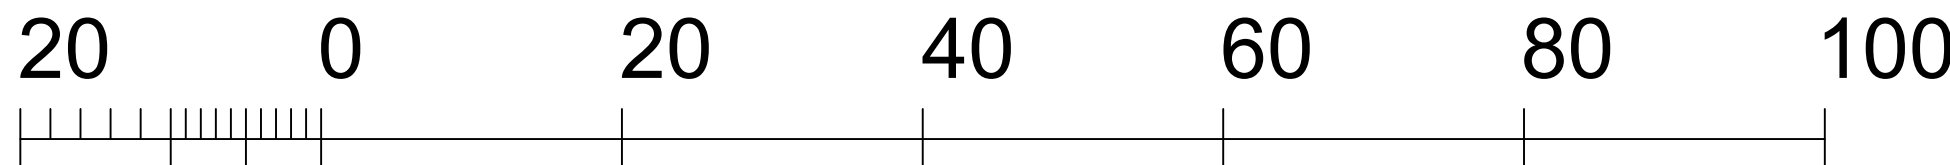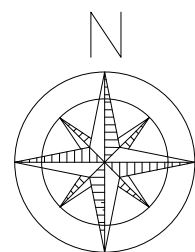

A	27.02.25	DA ISSUE	GK
		AMENDMENT	BY

SCALE 1:500@A3

Project :
Proposed Rear Extension


Date : 27/02/25

Sheet Title :
Proposed Site Block Plan

Sheet no : 05

Address :
49 Agnes Street
MANCHESTER
M19 3AY

Applicant :

 

ADDRESS

49 Agnes Street
MANCHESTER
M19 3AY

SCALE

1:1250@A4

