

WHITWORTH STREET

Elevation 01

Existing 2.4m high
solid timber
hoarding & metal
gate to be removed


Fence to provide
visibility into site, please
see elevations for
further information

New 2.4m high
black metal
perimeter fence to
replace existing


Fence line to adjoin to
existing gate & fence.
Existing gate to be
maintained for access to
neighbouring building

New access gate to
be provided

Ground to be
finished with turf up
to perimeter fence.

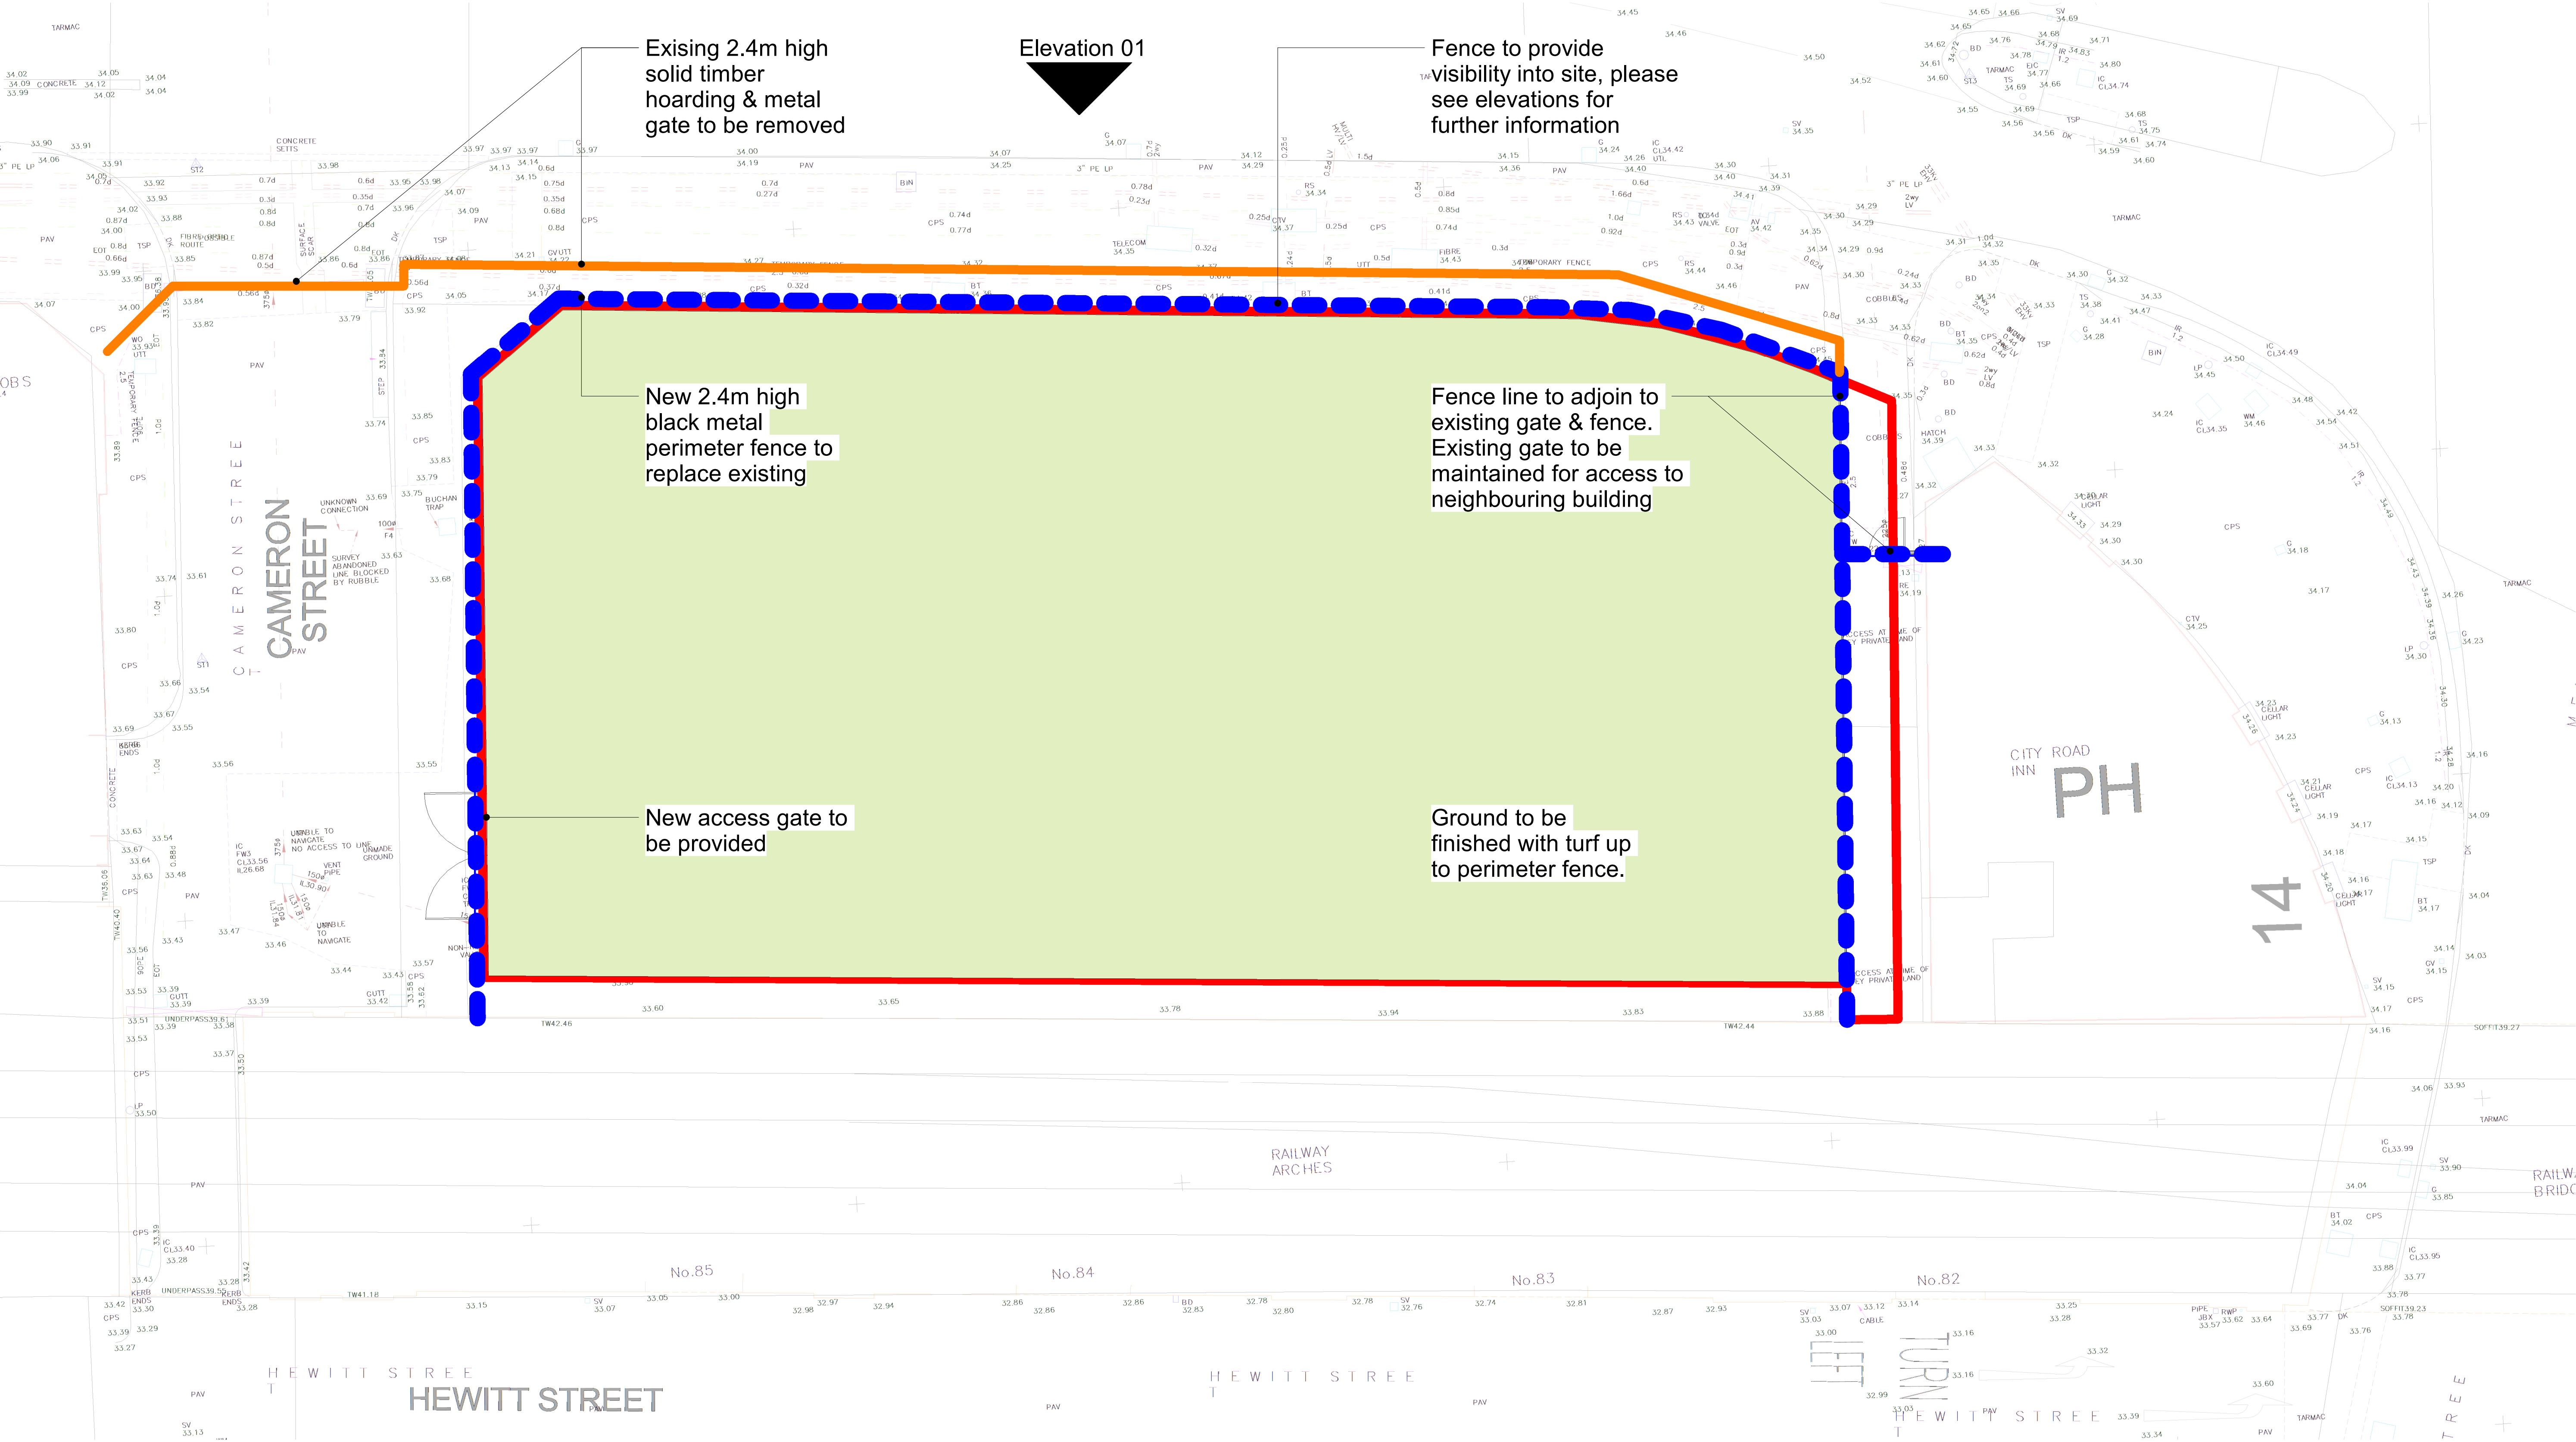

① Level 0 - Site Plan Hoarding Layout
1 : 100

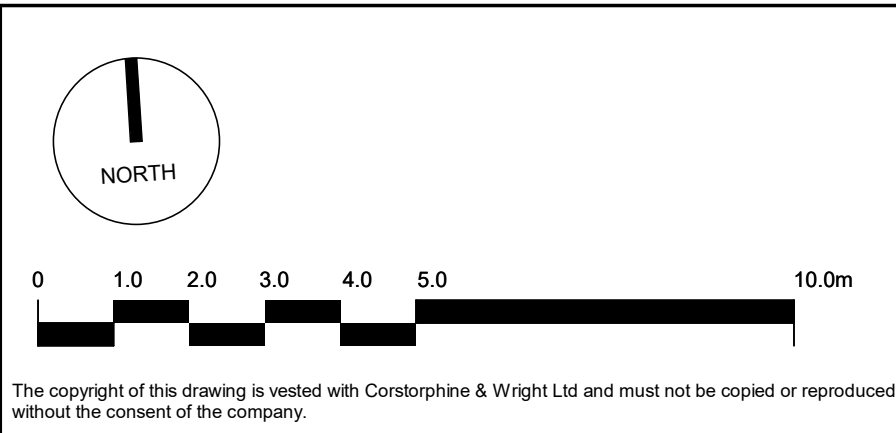

P03	Revised Hoarding	24/01/2025	JP	AR
P02	Revised to add soft landscaping	13/01/2025	JP	AR
P01	FIRST ISSUE	26/11/2024	AR	AR
Rev.	Description	Date	Drw.	Chk.

Client:
Tri 7

Project:
Whitworth Street, Manchester

Drawing Title:
Proposed Fencing

Drawing Status:
S1 - COORDINATION

Corstorphine & Wright

Birmingham Studio Alpha Building, Suffolk Street Queensway, Birmingham, B1 1TT 0121 737 8350 corstorphine-wright.com					Revision P03	
Project No.	Drawn	Checked	Size	Scale	Date	
22987	JP	AR	A1	1 : 100	11/16/20	