


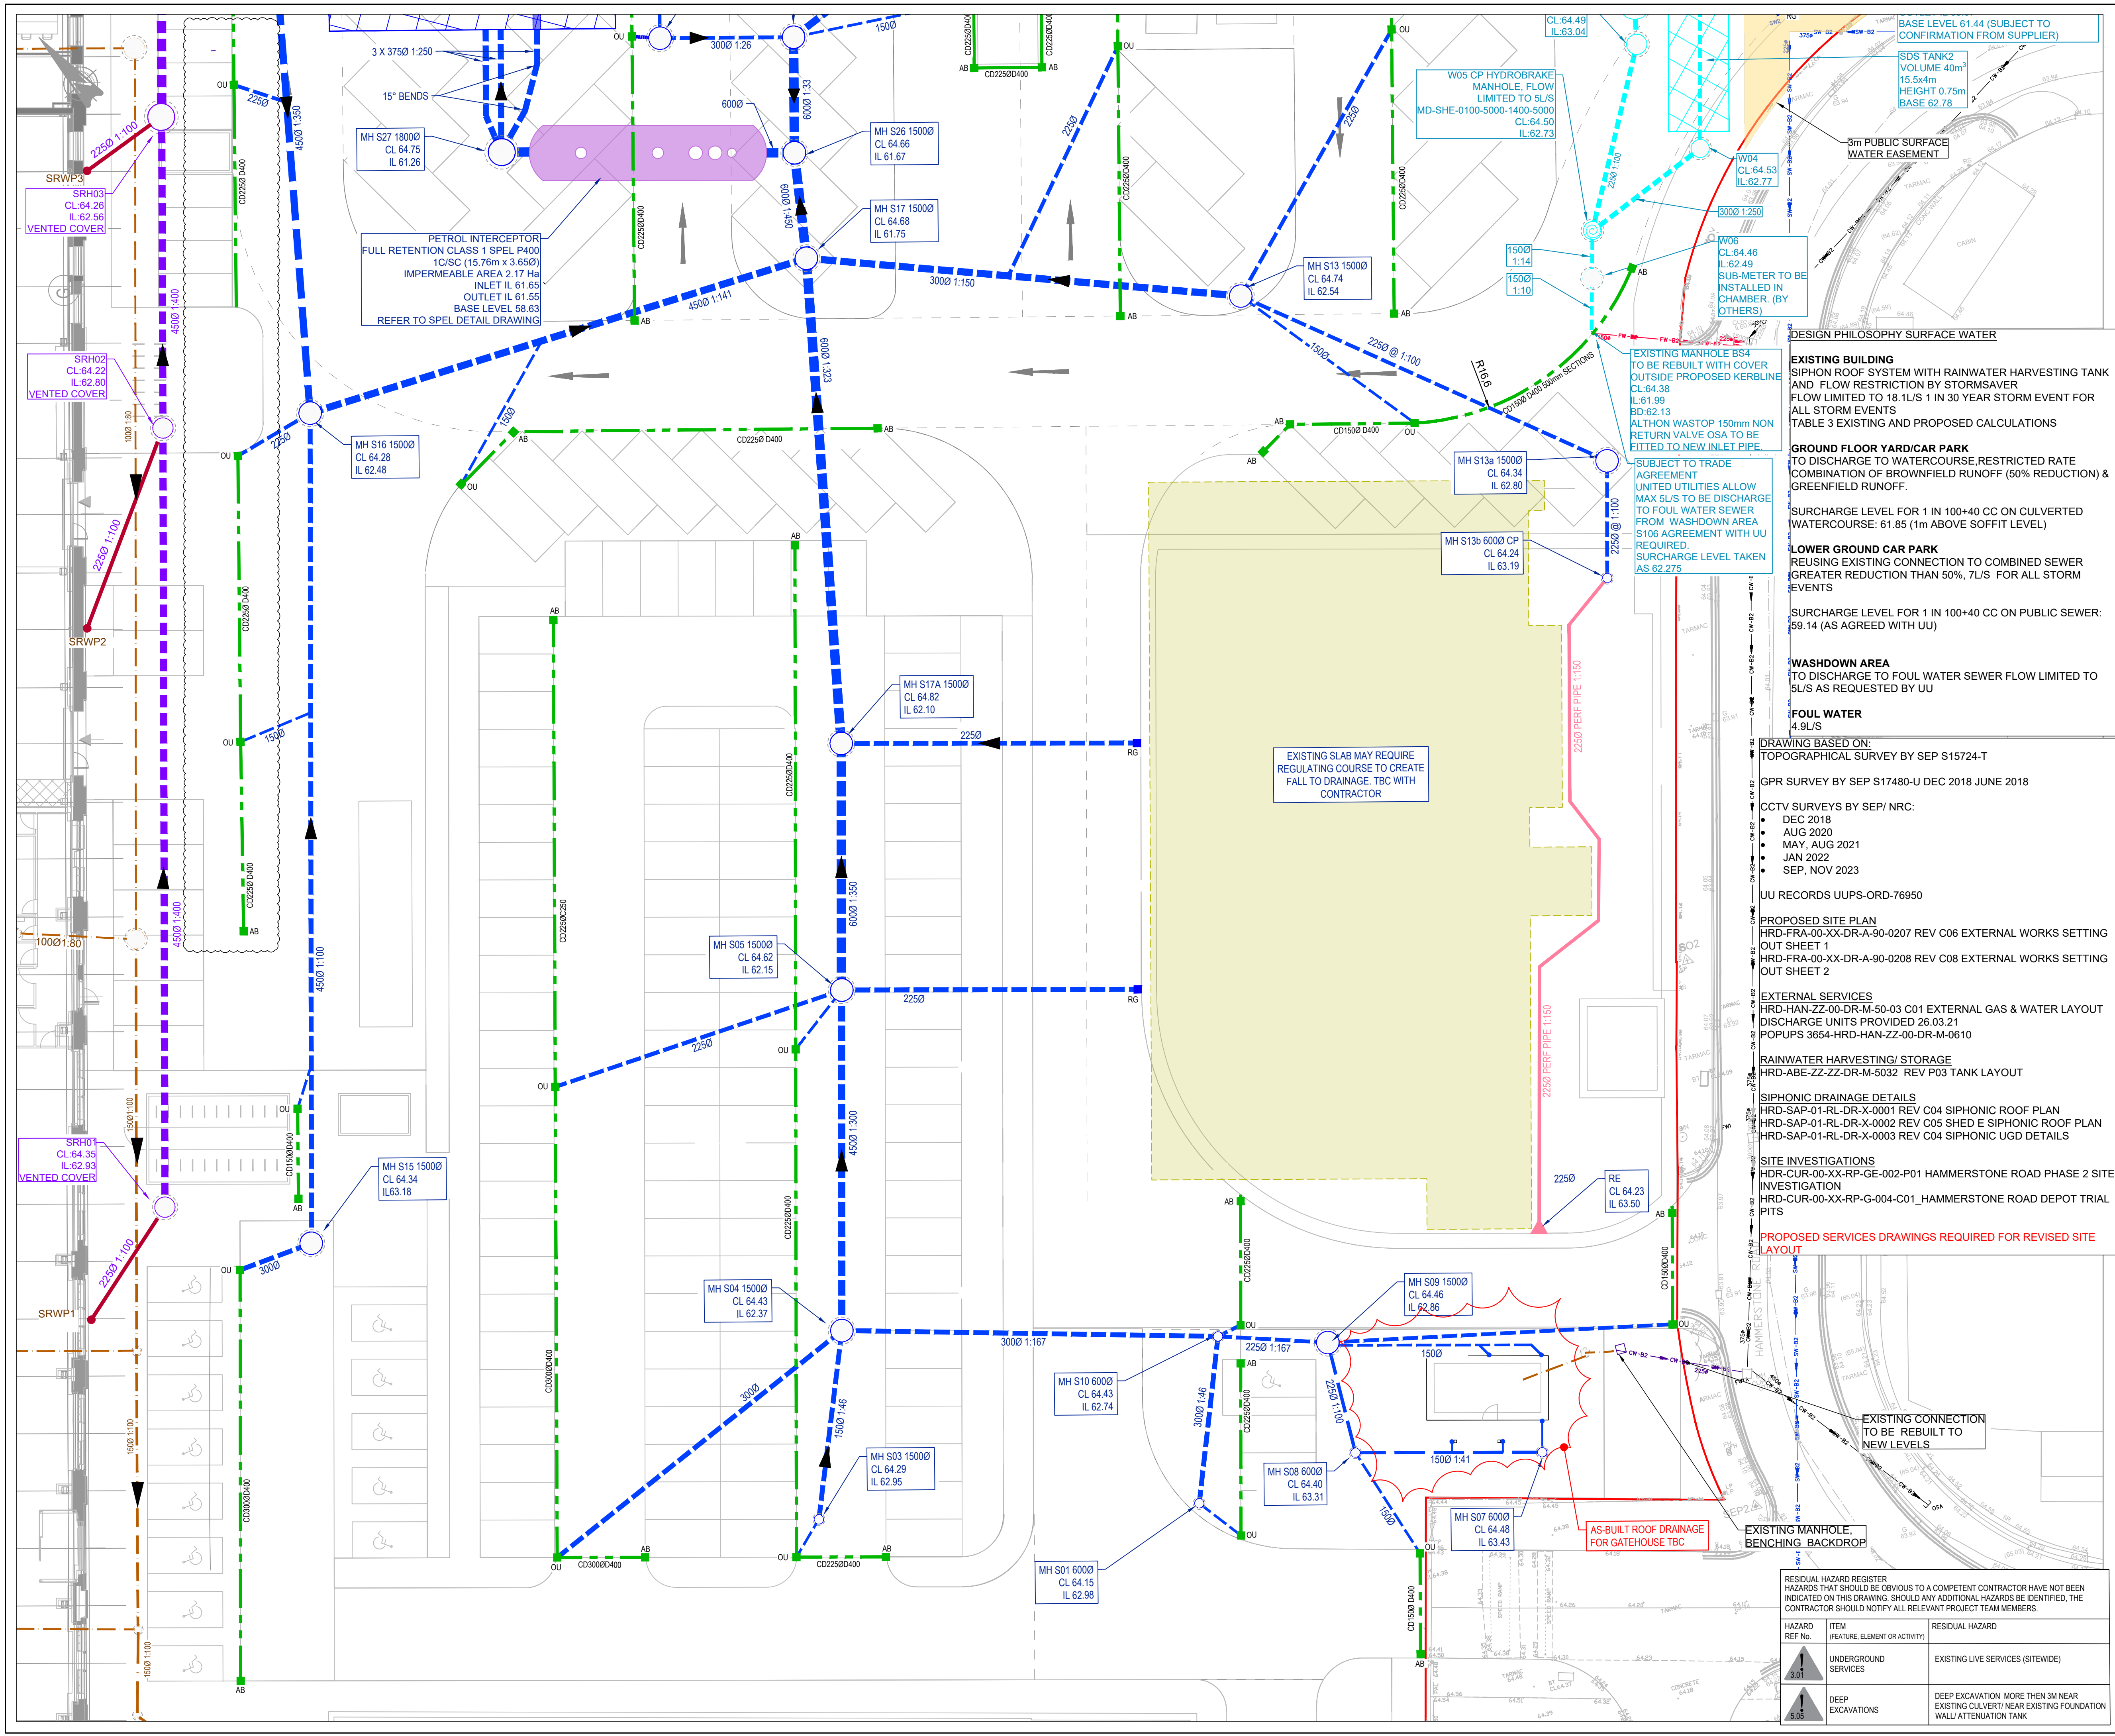

LEGEND

SITE BOUNDARY BASED ON
HRD-FRA-00-XX-DR-A-90-0200

EXISTING SERVICES BASED ON CCTV SURVEY AUG 2020

— SW-B2 — SW-B2 — EXISTING SURFACE WATER PIPE
— EXISTING COMBINED WATER PIPE
— EXISTING UNSURVEYED BUILDING DRAINAGE (ASSUMED ROUTE SHOWN)

UNITED UTILITIES RECORDS UUPS-ORD-76950
ALL UU ASSETS ARE SHOWN INDICATIVELY

— UU FOUL WATER SEWER
— UU SURFACE WATER SEWER
— UU COMBINED WATER SEWER WATERCOURSE
— 8M EASEMENT BASED ON SEWER FOR ADOPTION 6TH EDITION

PROPOSED DRAINAGE

— PROPOSED FOUL WATER DRAIN
— PROPOSED RISING MAIN FROM RH TANK
— PROPOSED SURFACE WATER DRAIN
— PROPOSED SURFACE WATER FOR WASHDOWN
— PROPOSED SURFACE WATER FROM SIPHON BY SAPOFLOW
— PROPOSED SURFACE WATER GRAVITY DRAINAGE FROM SIPHON
— PROPOSED SURFACE WATER BY STORMSAVER

DP GATIC CHANNEL
FG FOUL WATER DOWN PIPE
SRWP FLOOR GULLY
AB SIPHON RAIN WATER PIPE
OU ACCESS BOX
CP OUTLET BOX
CATCHPIT
FLOW CONTROL CHAMBER
PROPOSED ATTENUATION TANK
PETROL INTERCEPTOR OR SIMILAR
PROPOSED SERVICES
EXISTING BUILDING FOOTPRINT

DESIGN PHILOSOPHY SURFACE WATER

EXISTING BUILDING
SIPHON ROOF SYSTEM WITH RAINWATER HARVESTING TANK AND FLOW RESTRICTION BY STORMSAVER
FLOW LIMITED TO 18.1L/S 1 IN 30 YEAR STORM EVENT FOR ALL STORM EVENTS
TABLE 3 EXISTING AND PROPOSED CALCULATIONS

GROUND FLOOR YARD/CAR PARK
TO DISCHARGE TO WATERCOURSE RESTRICTED RATE COMBINATION OF BROWNFIELD RUNOFF (50% REDUCTION) & GREENFIELD RUNOFF.

SURCHARGE LEVEL FOR 1 IN 100+40 CC ON CULVERTED WATERCOURSE: 61.85 (1m ABOVE SOFFIT LEVEL)

LOWER GROUND CAR PARK
REUSING EXISTING CONNECTION TO COMBINED SEWER GREATER REDUCTION THAN 50%, 7L/S FOR ALL STORM EVENTS

SURCHARGE LEVEL FOR 1 IN 100+40 CC ON PUBLIC SEWER: 59.14 (AS AGREED WITH UU)

WASHDOWN AREA
TO DISCHARGE TO FOUL WATER SEWER FLOW LIMITED TO 5L/S AS REQUESTED BY UU

FOUL WATER
4.9L/S

DRAWING BASED ON:
TOPOGRAPHICAL SURVEY BY SEP S15724-T
GPR SURVEY BY SEP S17480-U DEC 2018 JUNE 2018
CCTV SURVEYS BY SEP/ NRC:
• DEC 2018
• AUG 2020
• MAY, AUG 2021
• JAN 2022
• SEP, NOV 2023
UU RECORDS UUPS-ORD-76950

PROPOSED SITE PLAN
HRD-FRA-00-XX-DR-A-90-0207 REV C06 EXTERNAL WORKS SETTING OUT SHEET 1
HRD-FRA-00-XX-DR-A-90-0208 REV C08 EXTERNAL WORKS SETTING OUT SHEET 2

EXTERNAL SERVICES
HRD-HAN-ZZ-00-DR-M-50-03 C01 EXTERNAL GAS & WATER LAYOUT DISCHARGE UNITS PROVIDED 26.03.21
POPUPS 3654-HRD-HAN-ZZ-00-DR-M-0610

RAINWATER HARVESTING/ STORAGE
HRD-ABE-ZZ-ZZ-DR-M-5032 REV P03 TANK LAYOUT

SIPHONIC DRAINAGE DETAILS
HRD-SAP-01-RL-DR-X-0001 REV C04 SIPHONIC ROOF PLAN
HRD-SAP-01-RL-DR-X-0002 REV C05 SHED E SIPHONIC ROOF PLAN
HRD-SAP-01-RL-DR-X-0003 REV C04 SIPHONIC UGD DETAILS

SITE INVESTIGATIONS
HDR-CUR-00-XX-RP-GE-002-P01 HAMMERSTONE ROAD PHASE 2 SITE INVESTIGATION
HRD-CUR-00-XX-RP-G-004-C01 HAMMERSTONE ROAD DEPOT TRIAL PITS

PROPOSED SERVICES DRAWINGS REQUIRED FOR REVISED SITE LAYOUT

C03	LINEAR DRAINAGE CHANNEL AMENDED	22.10.24	JC	ATL
C02	UPDATED IN LINE WITH DISCUSSIONS	21.10.24	ATL	ATL
C01	STAGE 5 ISSUE	23.09.24	JC	ATL
P03	UPDATED IN LINE WITH UPDATED SITE LAYOUT	03.04.24	KS	ATL
P02	UPDATED IN LINE WITH COMMENTS	13.02.24	ATL	MW
P01	ISSUED FOR NEW TENDER	29.01.24	ATL	MW
Rev:	Description:	Date:	By:	Chkd:

Curtins
Merchant Exchange, 17-19 Whitworth Street West, Manchester, M1 5WG
0161 235 2384
manchester@curtins.com
www.curtins.com

City & Structures • Transport Planning • Environmental • Infrastructure • Geotechnical • Conservation & Heritage • Principal Designer
Birmingham • Bristol • Cambridge • Cardiff • Douglas • Dublin • Edinburgh • Glasgow • Kentish • Leeds • Liverpool • London • Manchester • Nottingham

Status: **STAGE 5**

Project: **HAMMERSTONE ROAD**

Proj Title: **PROPOSED DRAINAGE 1:200 LAYOUT SHEET 2**

Project No:	Size:	Date:	Drawn By:	Designed By:	Checked By:
068065	A1	29.01.24	ATL	ATL	MW
Scale: 1:200					
Project Code:	Originator:	Zone:	Level:	Type:	Discipline:
HRD - CUR - XX - 00 - DR - C - 92-508 -C03					

RESIDUAL HAZARD REGISTER
HAZARDS THAT SHOULD BE OBVIOUS TO A COMPETENT CONTRACTOR HAVE NOT BEEN INDICATED ON THIS DRAWING. SHOULD ANY ADDITIONAL HAZARDS BE IDENTIFIED, THE CONTRACTOR SHOULD NOTIFY ALL RELEVANT PROJECT TEAM MEMBERS.

HAZARD REF No.	ITEM (FEATURE, ELEMENT OR ACTIVITY)	RESIDUAL HAZARD
3.01	UNDERGROUND SERVICES	EXISTING LIVE SERVICES (SITEWIDE)
5.05	DEEP EXCAVATIONS	DEEP EXCAVATION MORE THAN 3M NEAR EXISTING CULVERT/ NEAR EXISTING FOUNDATION WALL/ ATTENUATION TANK