


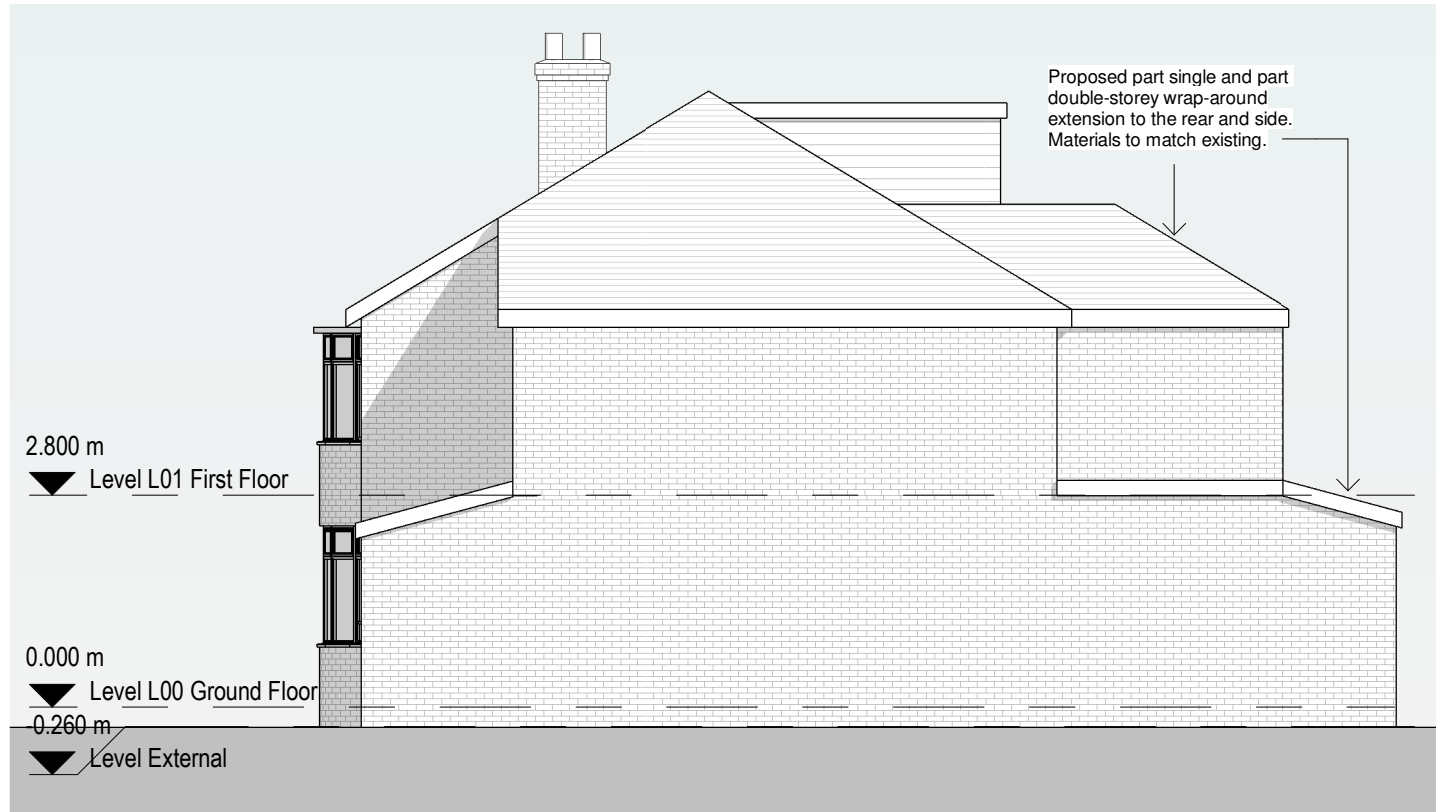

1

## Proposed South Elevation


1 : 100



2

## Proposed East Elevation

1 : 100

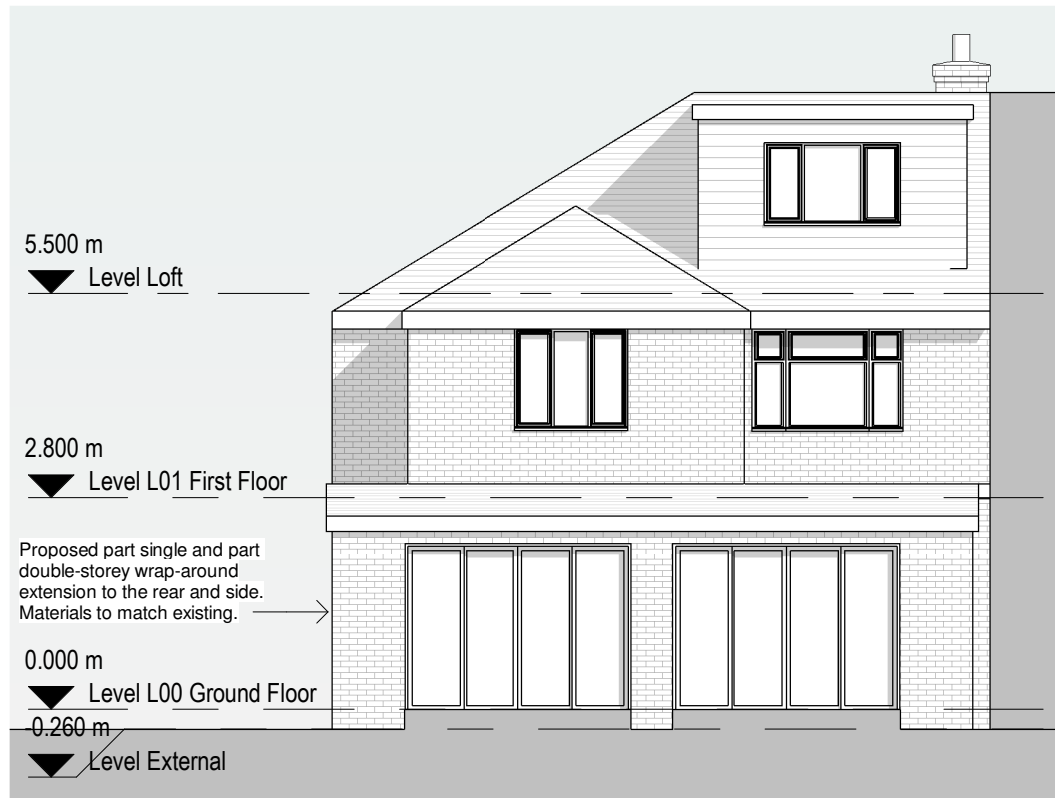

3

## Proposed North Elevation


1 : 100



4

## Proposed West Elevation

1 : 100

 

### General Notes

The Architect shall have no responsibility for any use made of this document other than for that which it was prepared and issued.

All dimensions should be checked on site. Do not scale from this drawing.

To be read in conjunction with all other Consultant's drawings.

The Architect to be immediately notified of any discrepancies.

Copyright on this drawing retained by the Architect.

| P3  | 02/04/2025 | AK  | SH  | Amended Drawings             |
|-----|------------|-----|-----|------------------------------|
| P2  | 02/04/2025 | AK  | SH  | Amended Drawings             |
| P1  | 19/12/2024 | AK  | SH  | Initial Issue                |
| No. | Date       | Dwn | App | Revision or reason for issue |

Client

Mohamed Ahsan

**create it studios**  
... leave an impression

Create It Studios (NW) Ltd  
3 Stevenson Square,  
Manchester  
M1 1DN  
info@createitstudios.co.uk

Project Title

266 Barlow Moor Rd, Manchester M21 8HA

Scale / North Point

1 : 100

Drawing Title

Proposed Elevations

Drawing Number  
A1580(02)AP004

Drawing Status  
Preliminary

Revision  
P3