



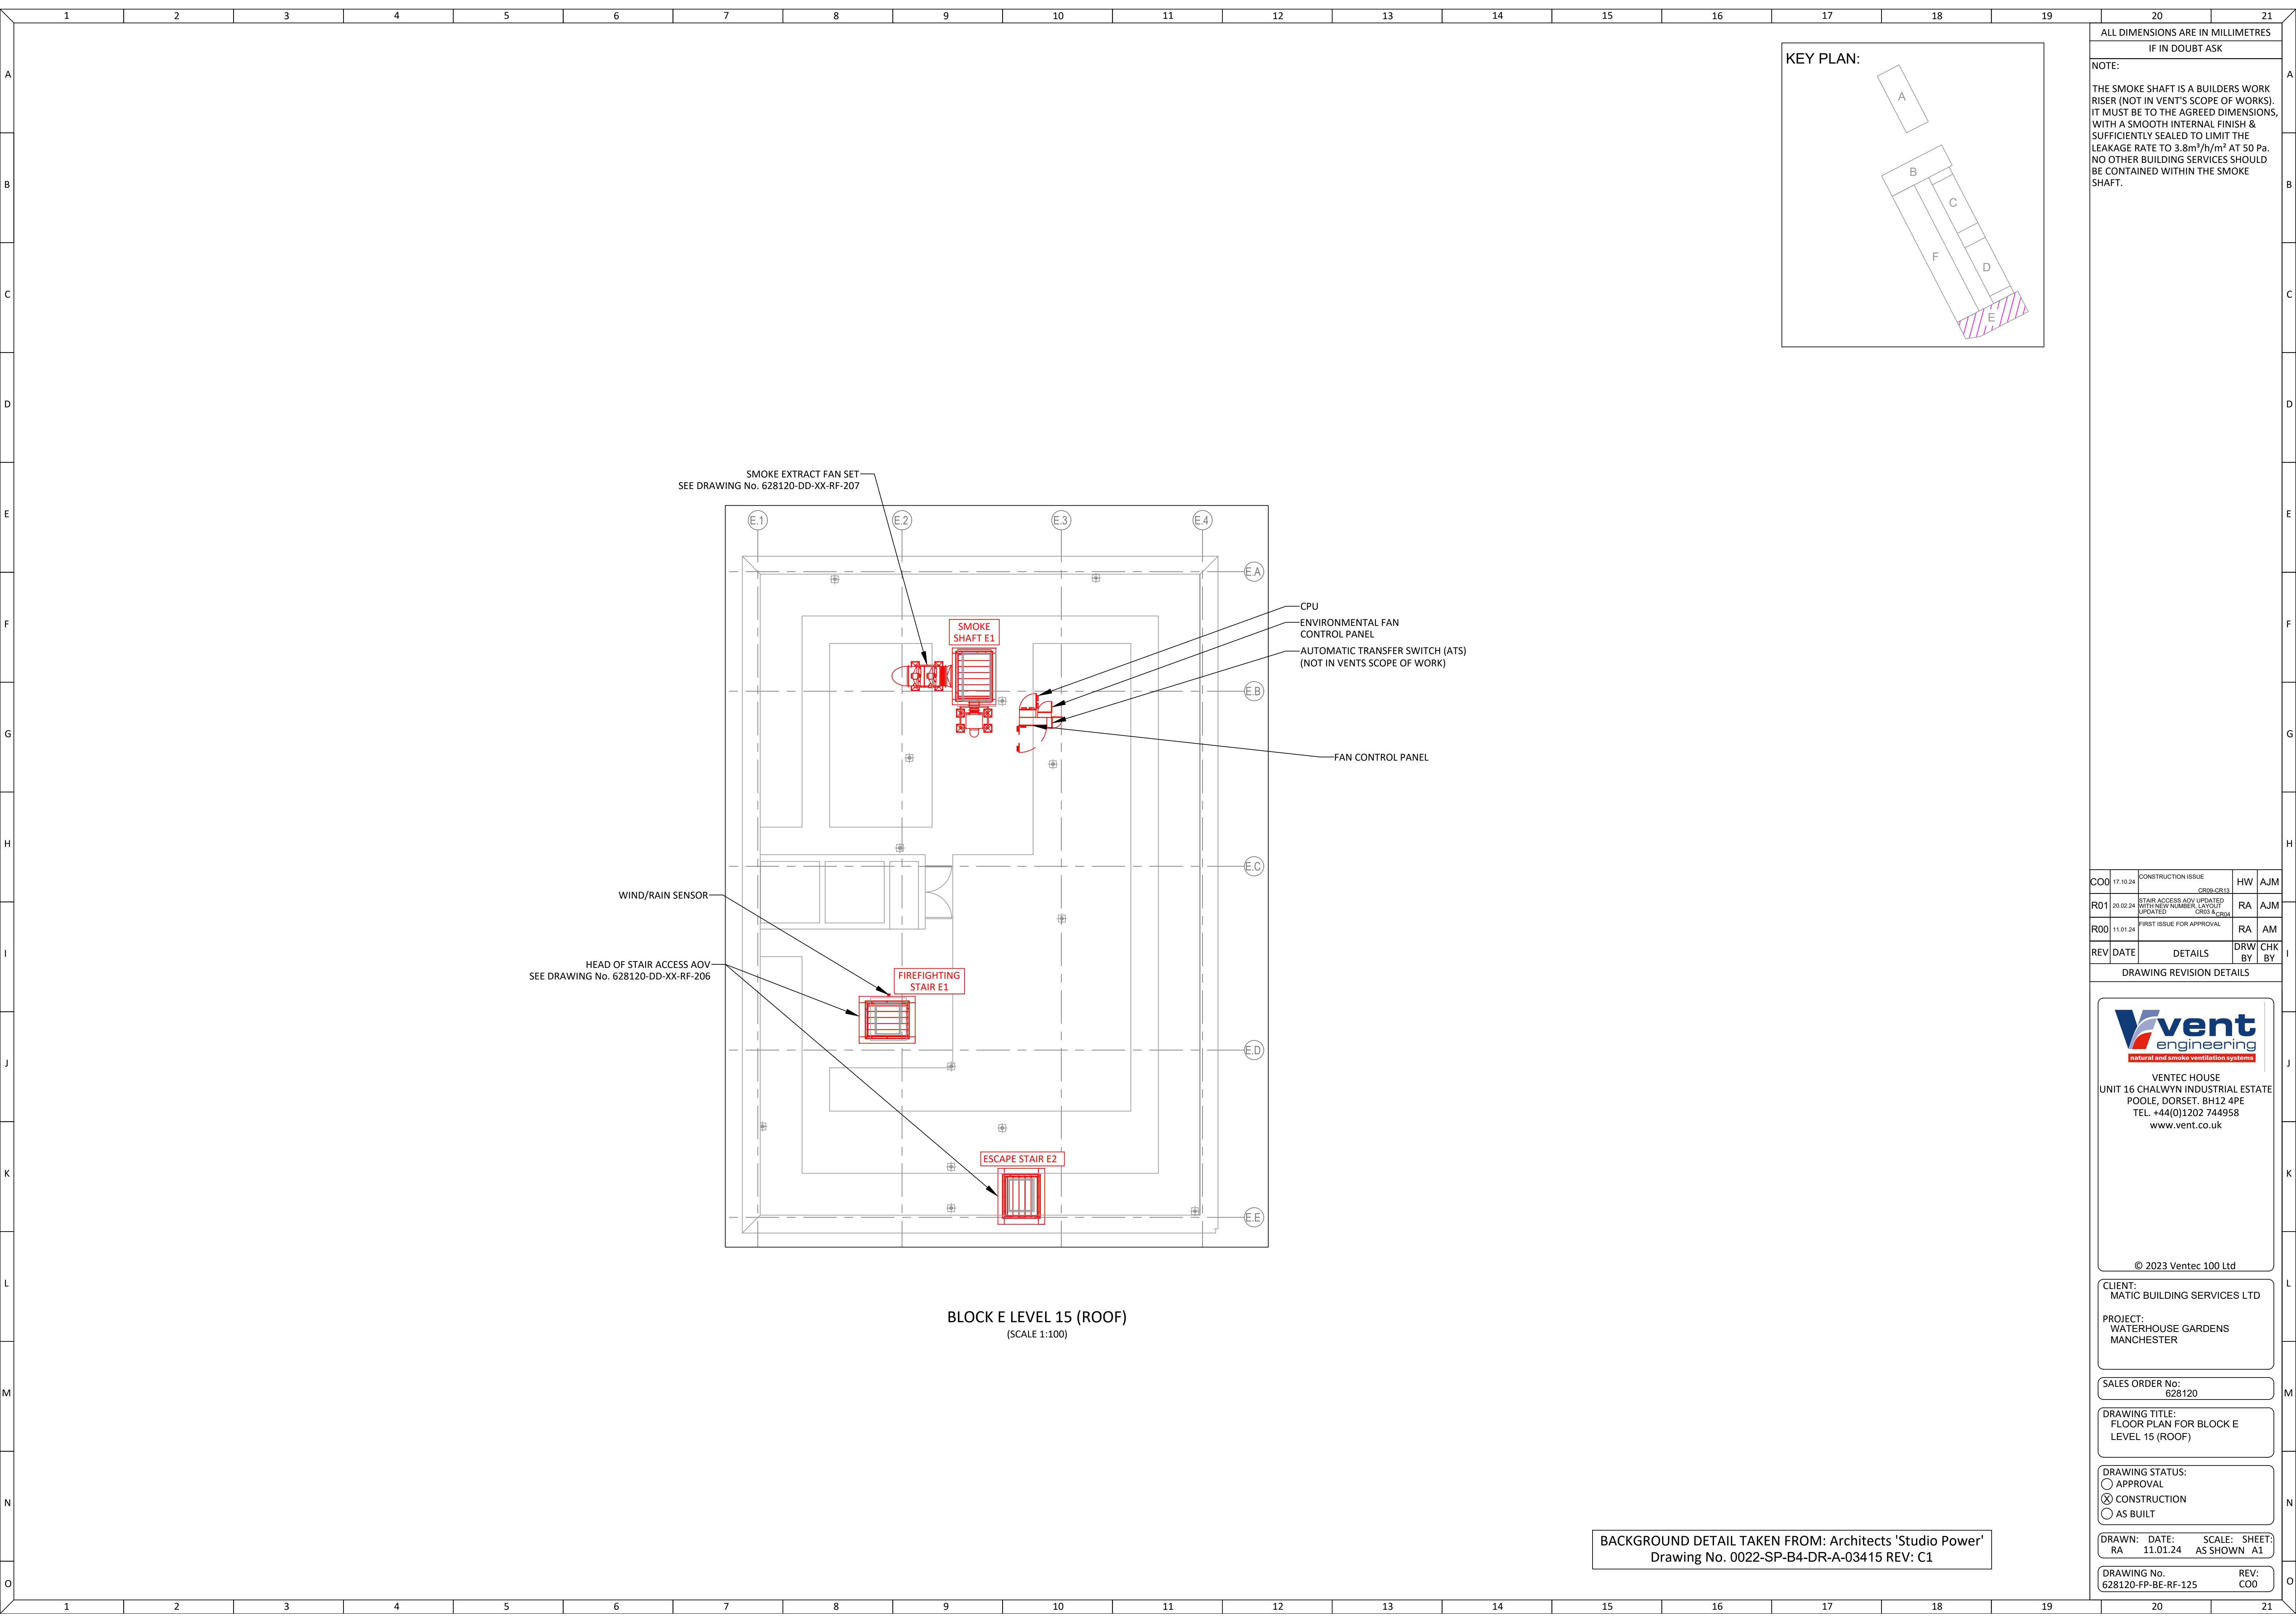

KEY PLAN:

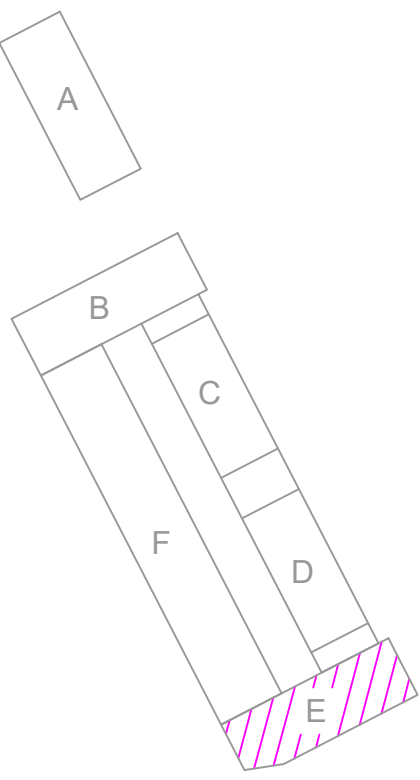

ALL DIMENSIONS ARE IN MILLIMETRES
IF IN DOUBT ASK

NOTE:

THE SMOKE SHAFT IS A BUILDERS WORK RISER (NOT IN VENT'S SCOPE OF WORKS). IT MUST BE TO THE AGREED DIMENSIONS, WITH A SMOOTH INTERNAL FINISH & SUFFICIENTLY SEALED TO LIMIT THE LEAKAGE RATE TO 3.8m³/h/m² AT 50 Pa. NO OTHER BUILDING SERVICES SHOULD BE CONTAINED WITHIN THE SMOKE SHAFT.

COO	17.10.24	CONSTRUCTION ISSUE	HW	AJM
R01	20.02.24	STAIR ACCESS ADV UPDATED WITH NEW NUMBER, LAYOUT UPDATED	RA	AJM
R00	11.01.24	FIRST ISSUE FOR APPROVAL	RA	AM
REV	DATE	DETAILS	DRW BY	CHK BY

DRAWING REVISION DETAILS



VENTEC HOUSE
UNIT 16 CHALWYN INDUSTRIAL ESTATE
POOLE, DORSET. BH12 4PE
TEL. +44(0)1202 744958
www.vent.co.uk

© 2023 Ventec 100 Ltd

CLIENT:
MATIC BUILDING SERVICES LTD

PROJECT:
WATERHOUSE GARDENS
MANCHESTER

SALES ORDER No:
628120

DRAWING TITLE:
FLOOR PLAN FOR BLOCK E
LEVEL 15 (ROOF)

DRAWING STATUS:
☐ APPROVAL
☒ CONSTRUCTION
☐ AS BUILT

DRAWN: DATE: 11.01.24 SCALE: SHEET: AS SHOWN A1

DRAWING No. 628120-FP-BE-RF-125 REV: COO

BACKGROUND DETAIL TAKEN FROM: Architects 'Studio Power'
Drawing No. 0022-SP-B4-DR-A-03415 REV: C1

BLOCK E LEVEL 15 (ROOF)
(SCALE 1:100)