


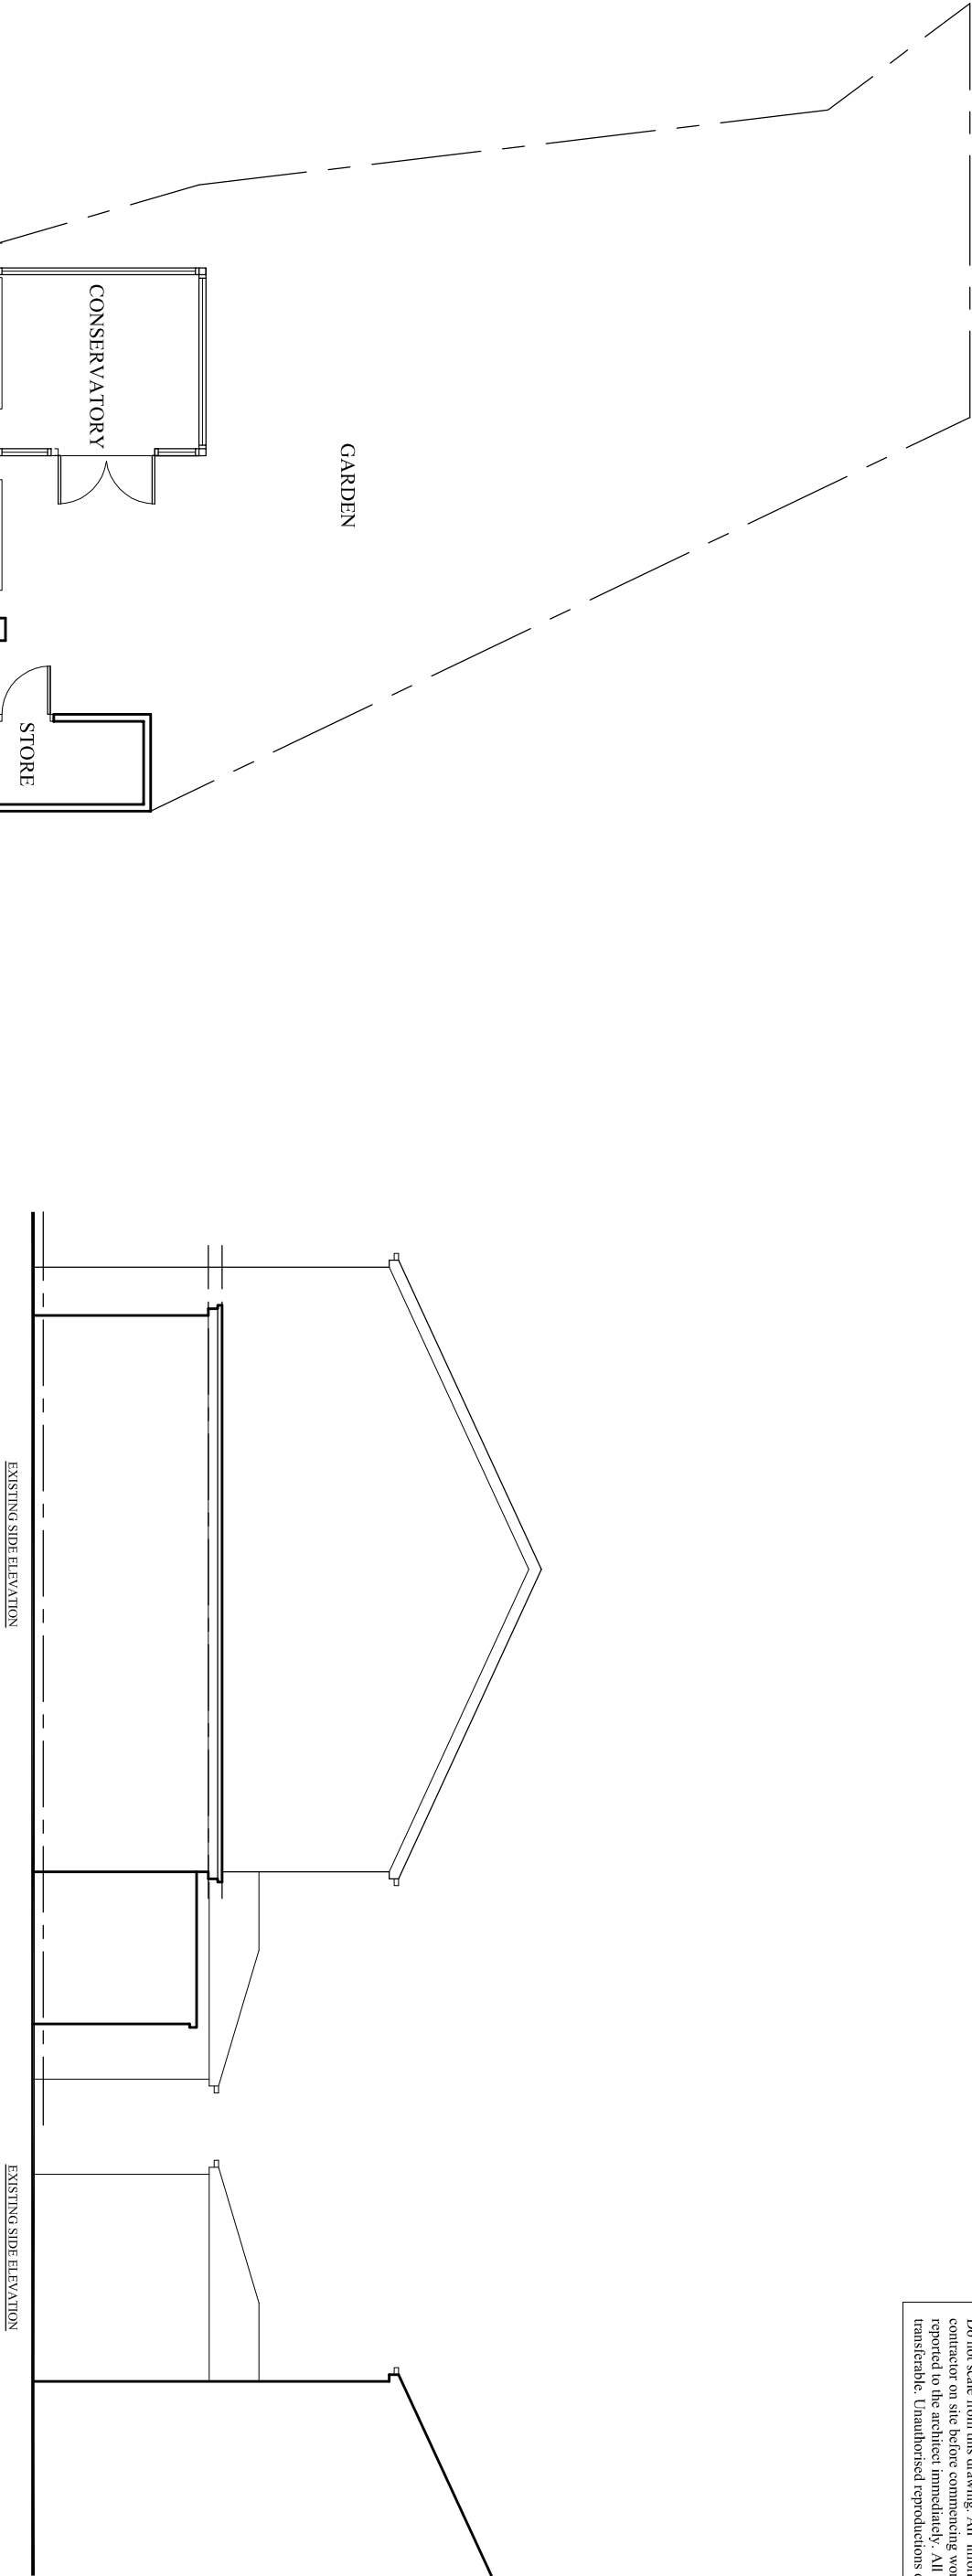

PARTY WALL

4525

3375

5375

CONSERVATORY

LOUNGE

F2C 2350

KITCHEN

HALL

F2C 2385

UP

W.C.

GARAGE

STORE

GARDEN

EXISTING GROUND FLOOR PLAN

EXISTING FRONT ELEVATION

EXISTING SIDE ELEVATION

EXISTING SIDE ELEVATION

EXISTING REAR ELEVATION

PROJECT
2 Lysander Close,
Fallowfield

CLIENT
Mr. Anil George

DRAWING TITLE
Existing Plan

JOB No _____ DRAWING No
NA-P01

SCALE DATE REVISION
1:100@A3 Jan. 2025
DRAWN CHECKED BY -
NA

t: 0782 895 3405
e: nadesignandbuilds@gmail.com