


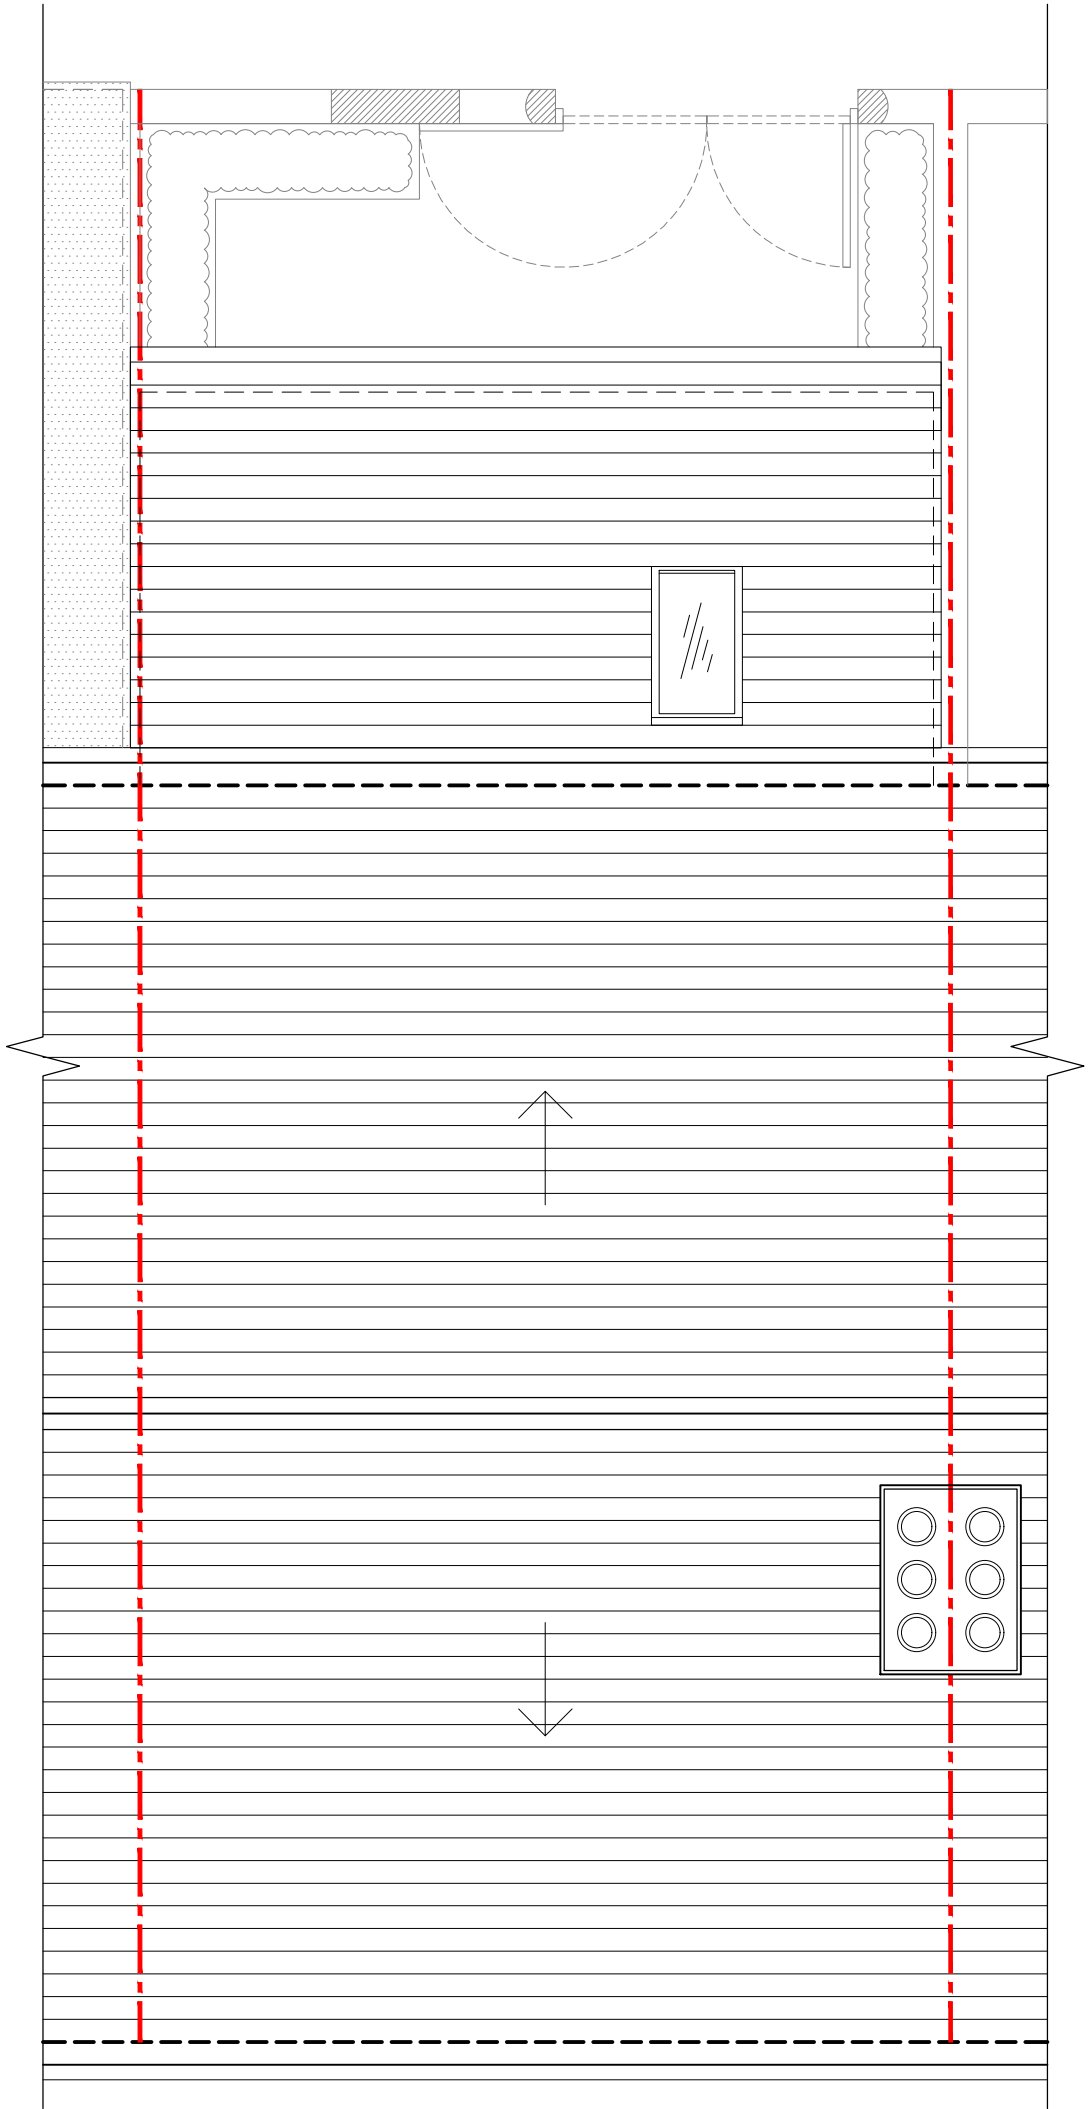

Roof

REV	DESCRIPTION	BY	DATE
-----	-------------	----	------

PLANNING

PROJECT:	
25 South Grove	
CLIENT:	
DRAWING NO:	REV:
657-71-PL-205	
DRAWING TITLE:	
Proposed roof plan	
Scale:	Date:
1:50@A3	25.03.2025
Drawn By:	Checked:
D.J.J	J.Albutt