



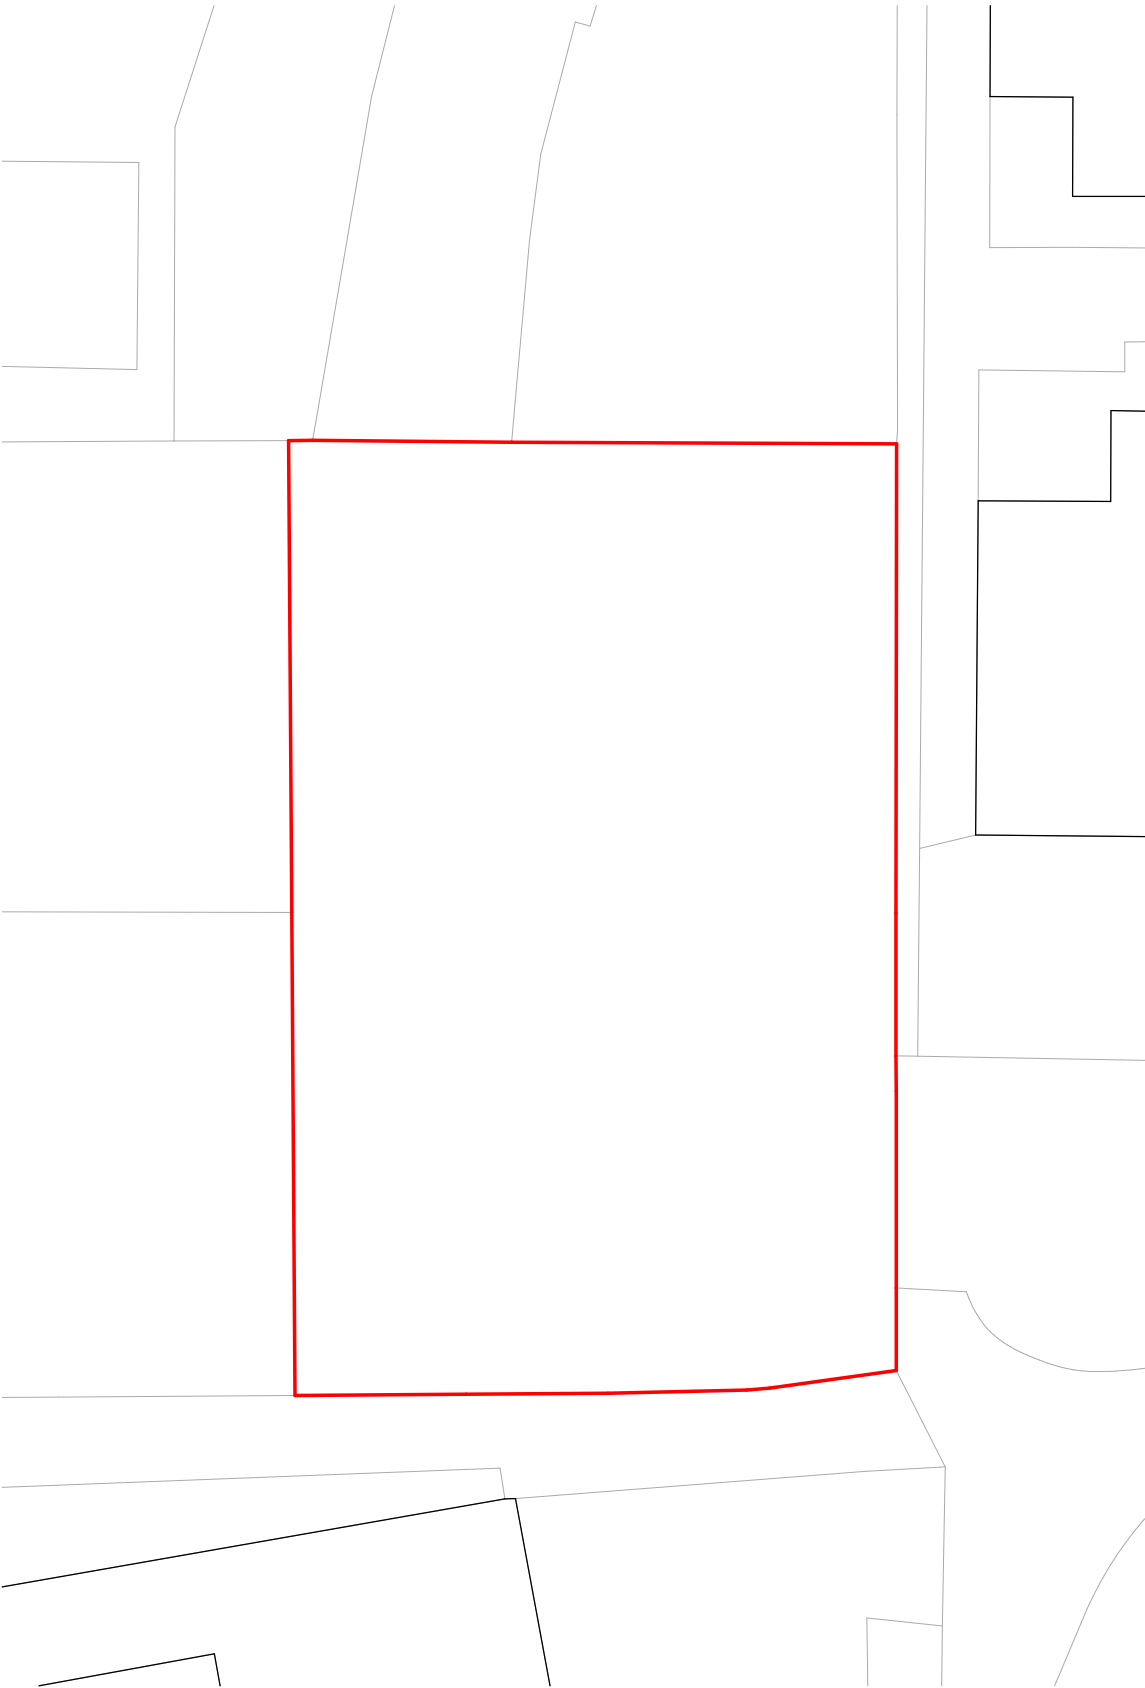

Existing Site Plan
1 : 200

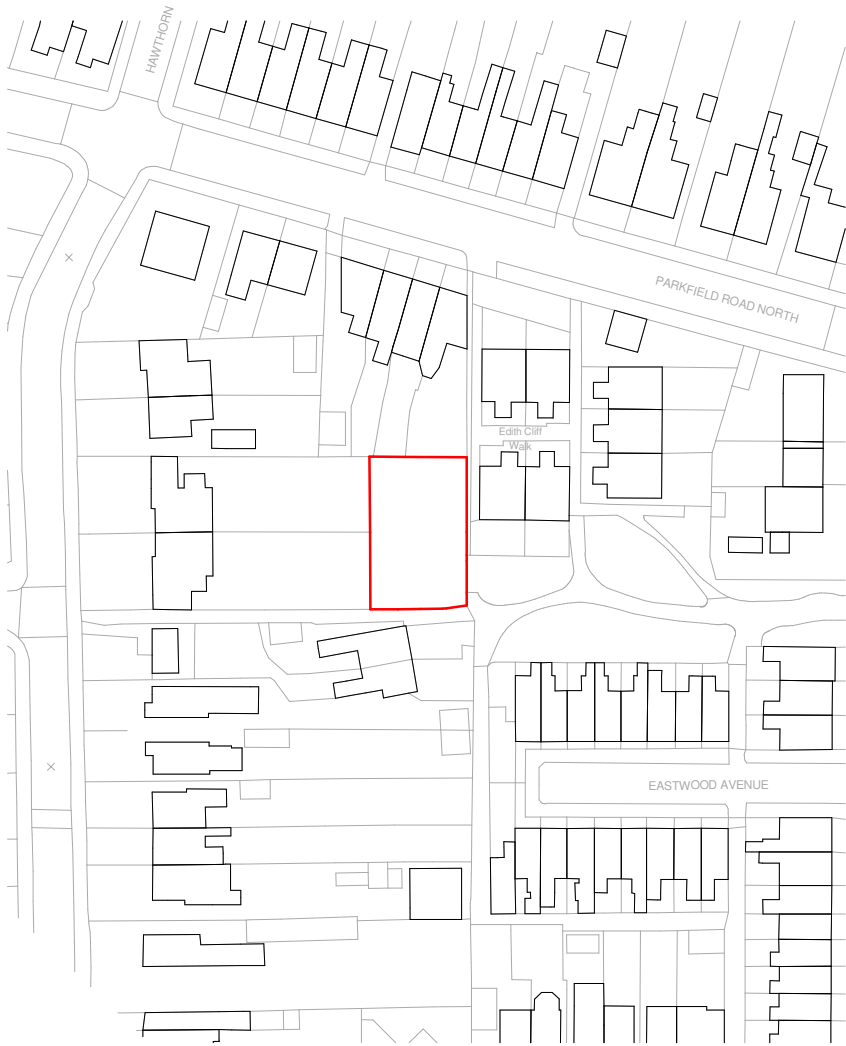

Existing Location Plan
1 : 1250

Notes
The Contractor is to check all dimensions and conditions on site before commencing.

This drawing remains the copyright of Dimension Design Co. Ltd.

Scale Bars		TO BE USED ONLY AS GUIDANCE			
1:100	mm		1000	3000	5000
1:200	mm		5000	8000	
1:500	M		5	15	25
1:1250	M		10	30	50 70

KEYPLAN			

Rev	Description	By	Date
Project Status Planning Only		Drawing Status	

This information, whether drawn or as a data file, is copyright and issued strictly for use on the project for which it is provided

Client / Project
Single New Build Dwelling House
Land-off Eastwood Road

Ged Bolyan

Drawing
Existing Site and Location Plan

Date	06/21/24	Scale	As indicated	@ A3
3D CoOrd		Drawn By	-	Checked -



BS Ref	FDG Ref	Status	Rev
	A101 A101		