



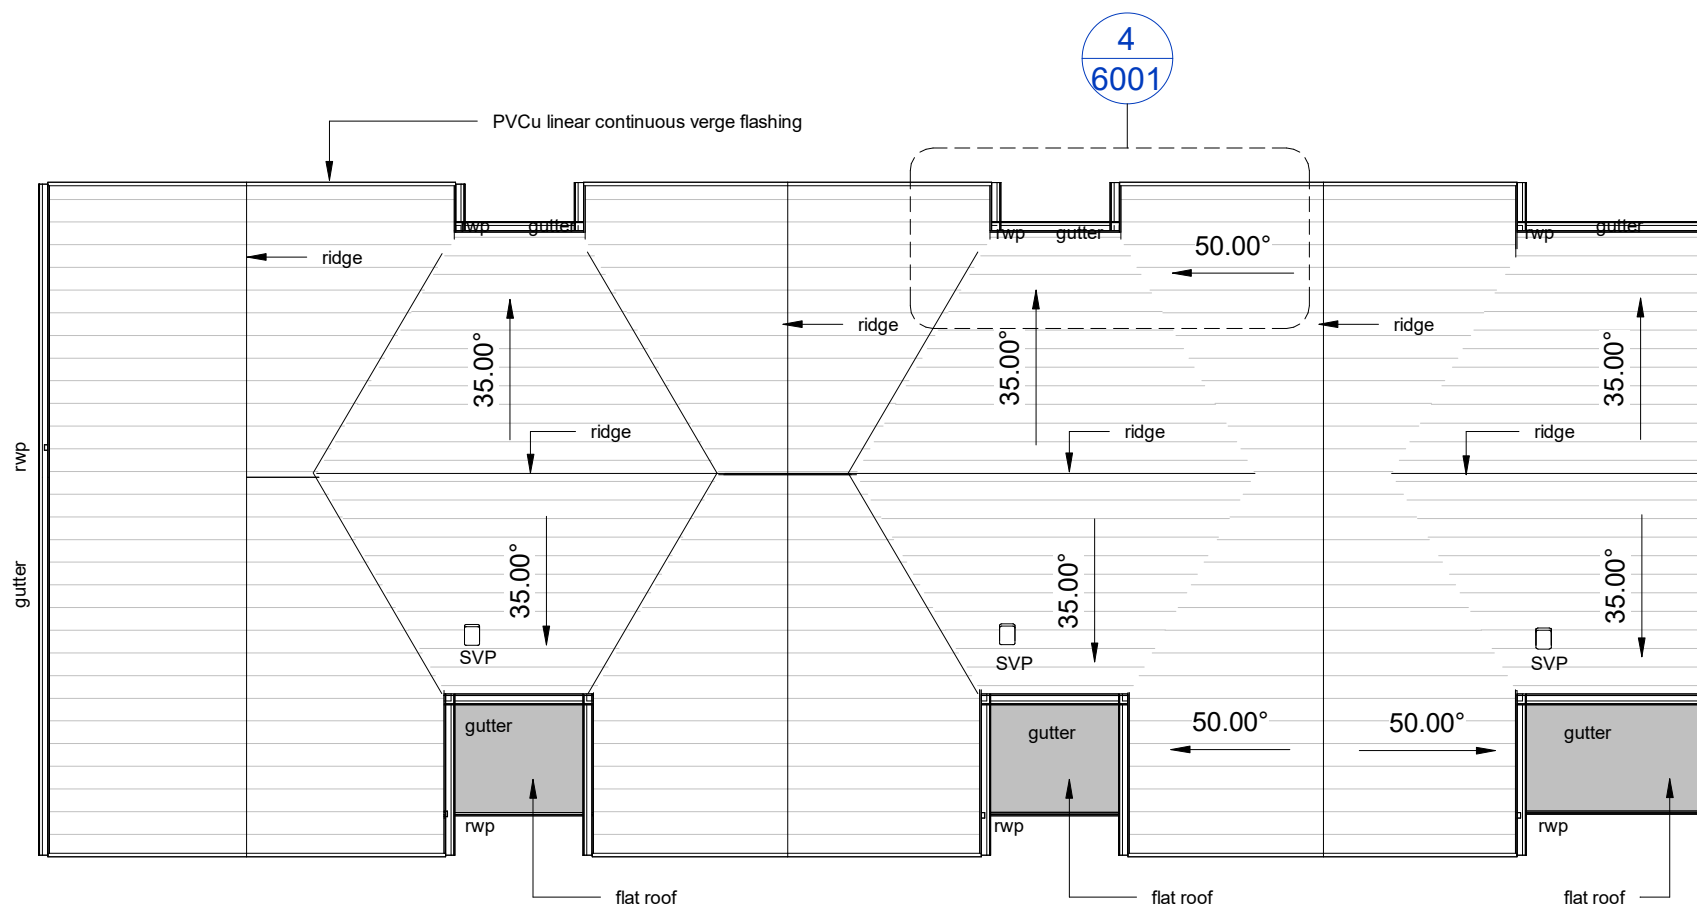

Roof Plan

Scale @ 1 : 100

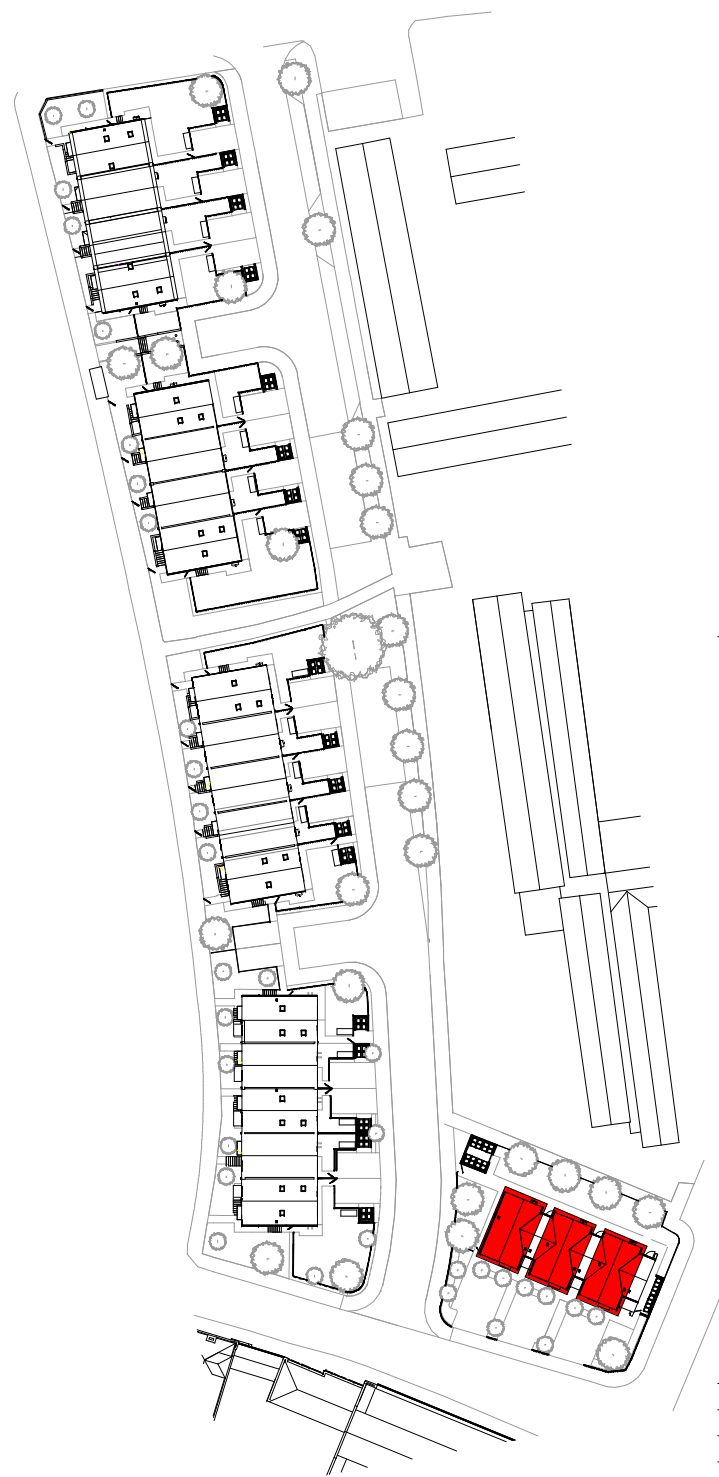

NOTES

- All dimensions and levels are to be checked on site.
- Any discrepancies are to be reported to the architect before any work commences
- This drawing shall not be scaled to ascertain any dimensions. Work to figured dimensions only.
- This drawing shall not be reproduced without express written permission from AEW.
- Title overlay drawings and ownership boundaries are produced using all reasonable endeavors. AEW cannot be responsible for the accuracy or scale discrepancy of base plans supplied to them.
- All works are to be undertaken in accordance with Building Regulations and the latest British Standards.
- All proprietary materials and products are to be used strictly in accordance with the manufacturers recommendations.

This drawing contains the following model files: -

12191-AEW-B4-XX-M3-A-0001

CDM 2015

Client notified of duties: **John Southworth Builders**
Principal Designer: **Poole Dick**

Unless noted below, all known hazards have been highlighted on the drawing:

P09	25/02/25	NMA submission	KJ	DS
P08	08/11/24	Latest revision	KJ/ ND	DS
P07	18/10/24	Revised drawing for TM59	KJ	KJ
P06	27/09/24	Revised issue	KJ	DS
P05	20/09/24	Single sheathing layer added to party wall	MP	DS
P04	02/09/24	Revised issue	KJ	DS
P03	14/08/24	Dropped ceiling and internal walls amended - SVP locations updated	KJ	DS
P02	19.06.24	Stage 4 Update	MP	DS
P01	12.06.24	Stage 4 Issue	MP	DS
Rev	Date	Description	Drawn by	Checked By

Status	Purpose of Issue
S2	For Information

drawing stage **Stage 4**

client

John Southworth

project

Parkmount - Block 04

drawing title

Block 04 - Roof Plan

date	05/17/24	drawn	MP
scale	1 : 100	checked	DS

Rev **P09**

Dwg No **12191-AEW-04-RF-DR-A-2001**

aew architects
0161 214 4370
www.aewarchitects.com

