



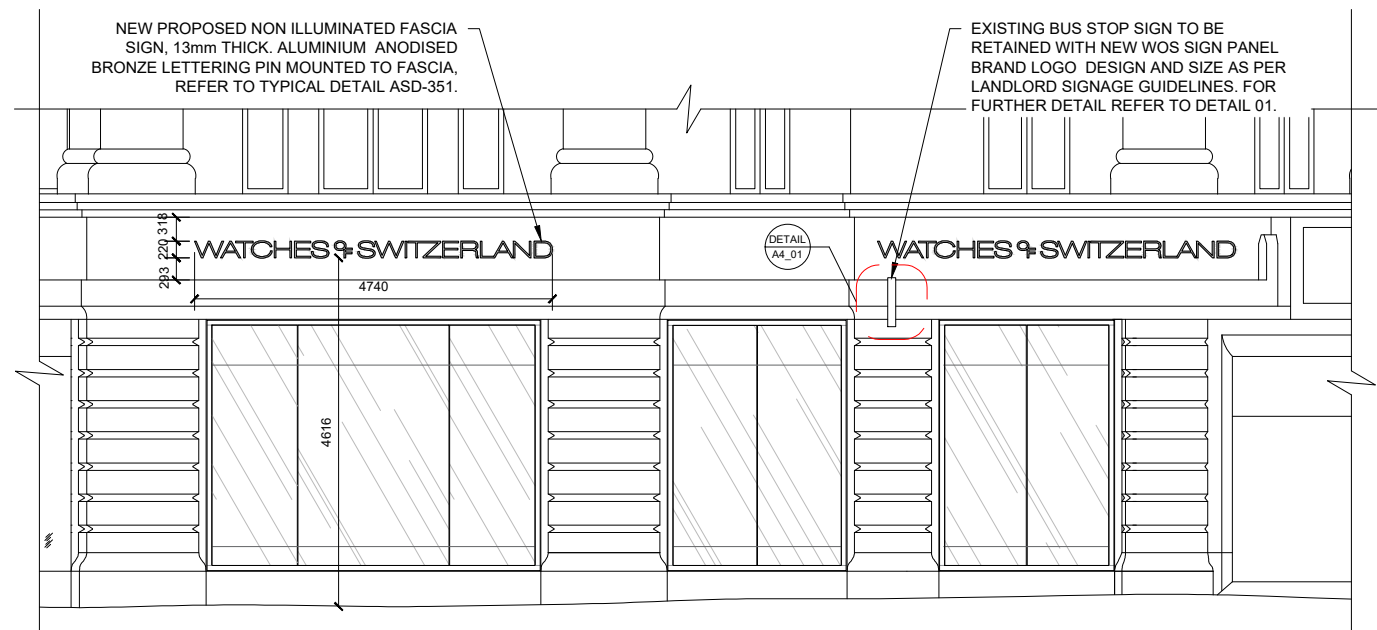

PROPOSED SHOPFRONT ELEVATION A
scale 1:50

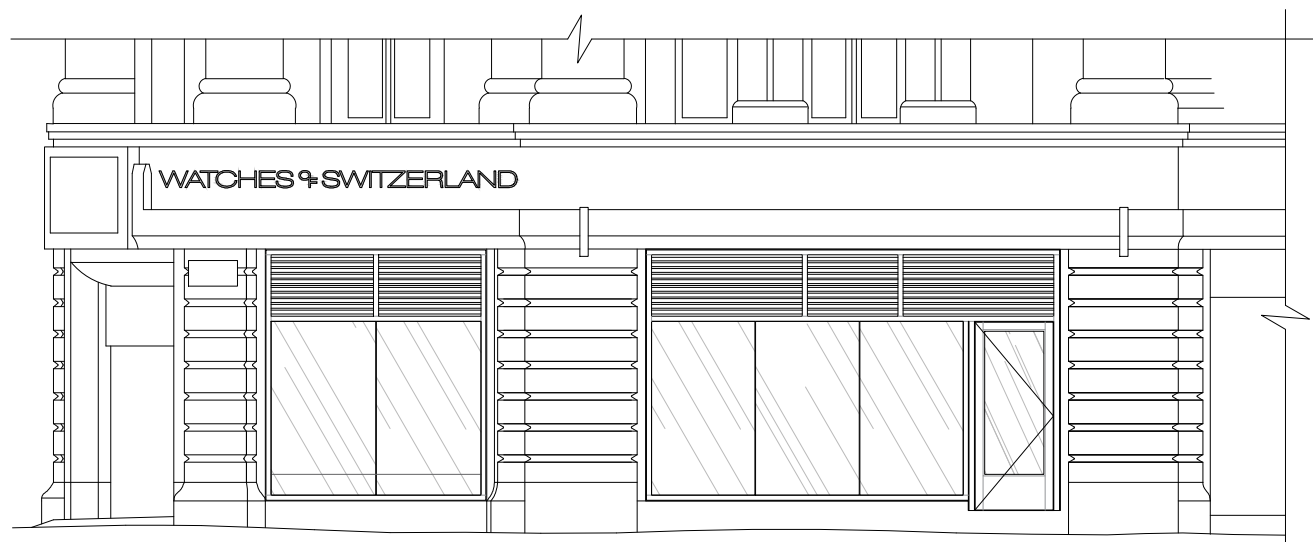

PROPOSED SHOPFRONT ELEVATION B
scale 1:50



PROPOSED SHOPFRONT ELEVATION C
scale 1:50

NEW FASCIA SIGN - WHERE POSSIBLE LOOK TO REUSE EXISTING HOLES. ANY UNUSED HOLES TO BE REPAIRED AND MADE GOOD WITH LIME MORTAR (NHL 2) AND COLOURED TO MATCH EXISTING STONEWORK

RETAIN EXISTING WINDOW BED BULKHEAD
PAINT P-01 WHITE TO MATCH EXISTING
WINDOW BEDS


RETAIN EXISTING WINDOW BED BULKHEAD
SOFFIT IN POWDER COAT STEEP PANEL TO
MATCH EXISTING WINDOW BEDS.
(1.2MM MILD STEEL, RAL 8019 GREY BROWN)

ALLOW FOR SOLID TIMBER TO
HEADER OF STRUCTURAL OPENING
IF NOT ALREADY EXISTING


WALNUT VENEERED WALL PANELS
TO MATCH EXISTING WINDOW BEDS.
(MUNDY VENEER TABU - M1-B1347 -
NEWOOD WALNUT, 5% SHEEN)

NEW WINDOW BACKS TO
MATCH EXISTING

WALNUT VENEERED BASE PANELS
TO MATCH EXISTING WINDOW BEDS.
(MUNDY VENEER TABU - M1-B1347 -
NEWOOD WALNUT, 5% SHEEN)

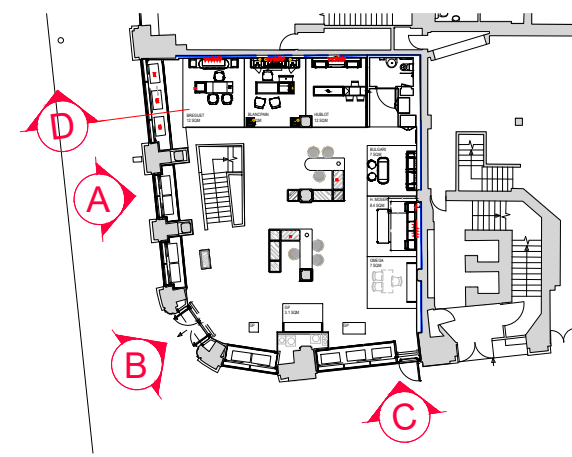

KEY PLAN
NTS

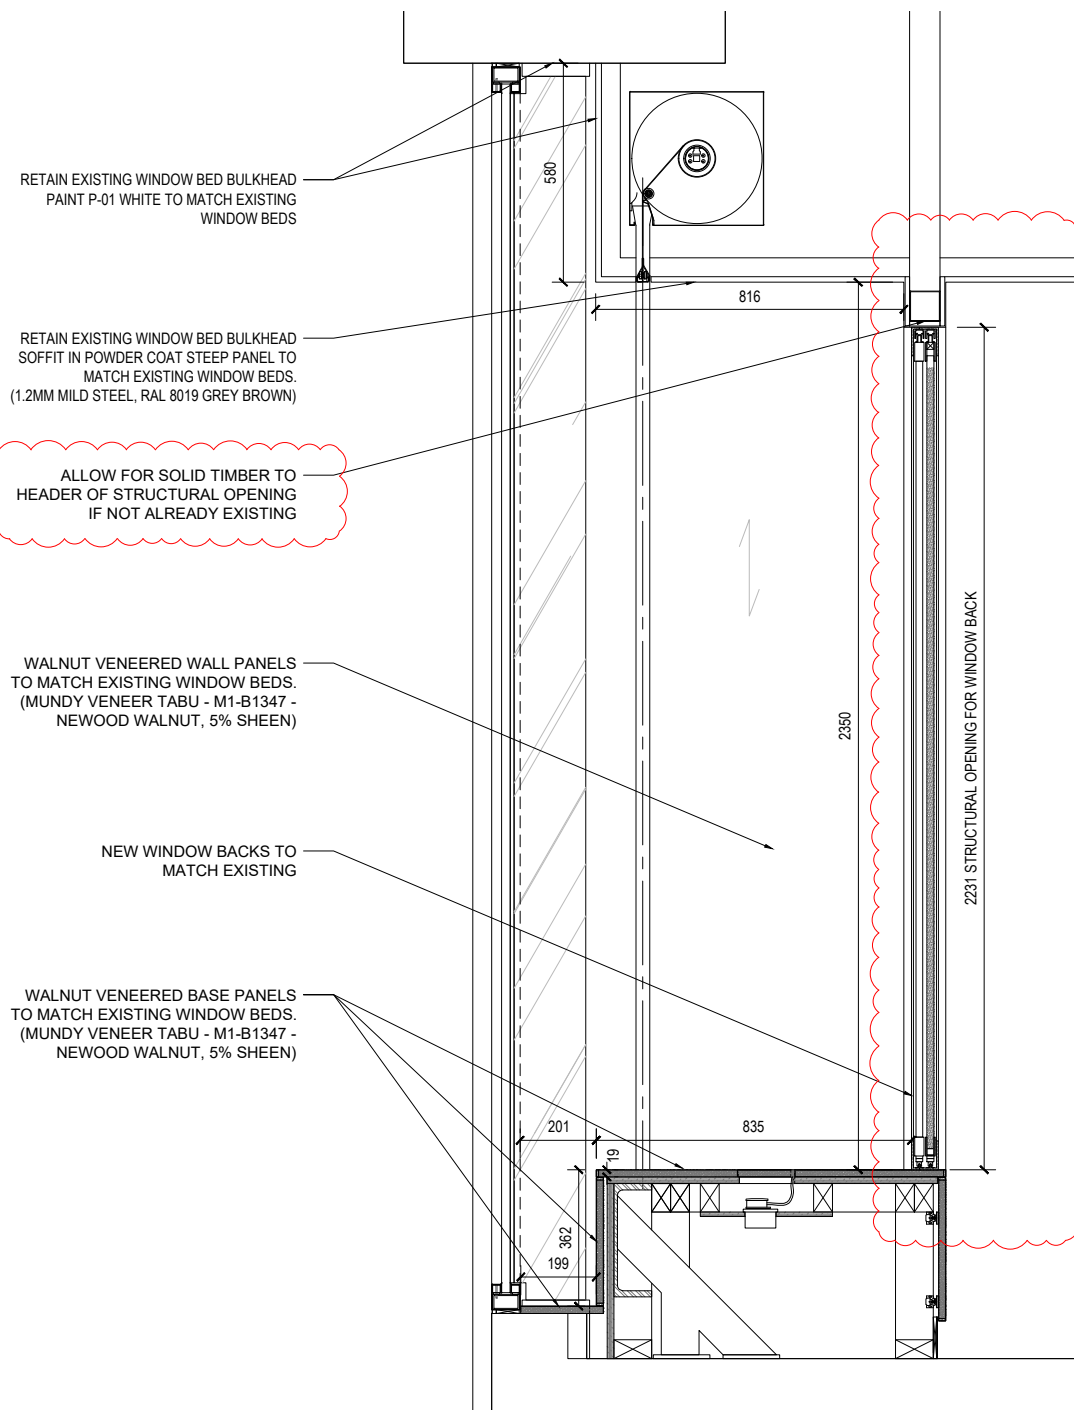

PROPOSED WINDOW BED DETAIL D
scale 1:10

SCALE 1:50

0 50 100 150

WOS MANCHESTER 2023

GENERAL NOTES

1. THIS DRAWING MUST NOT BE SCALED.
2. FOLLOWING COMMENCEMENT OF WORK ON SITE, ISSUED DRAWINGS AND DETAILS MAY BE SUBJECT TO CHANGE DUE TO SITE CONDITIONS OR CONTRACTOR DESIGN MODIFICATIONS.
3. ALL WORKS MUST BE CARRIED OUT TO THE SATISFACTION OF LOCAL AND STATUTORY AUTHORITIES IN ACCORDANCE WITH CURRENT BUILDING REGULATIONS AND CODES OF PRACTICE.
4. ALL DIMENSIONS ARE TO BE VERIFIED WITH THE CONTRACTOR ON SITE PRIOR TO MANUFACTURE OR INSTALLATION.
5. QUADRANT DESIGN MUST BE INFORMED OF ANY AMENDMENTS TO THE DESIGN ON SITE.

MORE INFO



SCAN THIS
CODE TO
ACCESS:
PROJECT SOW &
SCHEDULES

REV.	DATE	UPDATE	BY
-	06.09.23	TENDER PACK ISSUE	CS
A	15.12.23	FASCIA SIGN NOTE	TS
B	29.01.24	WINDOW BED FINISHES	TS
C	14.02.24	CONFIRMED WINDOW BACK SIZES	TS

WORK STAGE

TECHNICAL DESIGN

CLIENT

WATCHES &
SWITZERLAND

PROJECT

WOS MANCHESTER
ROYAL EXCHANGE THEATRE
9-11 ST ANN'S SQUARE
MANCHESTER, M2 7EF

SHEET TITLE

PROPOSED SHOPFRONT
ELEVATIONS

SCALE

AS SHOWN AT A1

SHEET NO.

J002046-A4-00

QUADRANT DESIGN
58 KINGS ROAD,
READING,
RG1 3AA
(+44)0118 9591 581
hello@quadrantdesign.co.uk
www.quadrantdesign.co.uk

INTERIOR ARCHITECTURE
& DESIGN