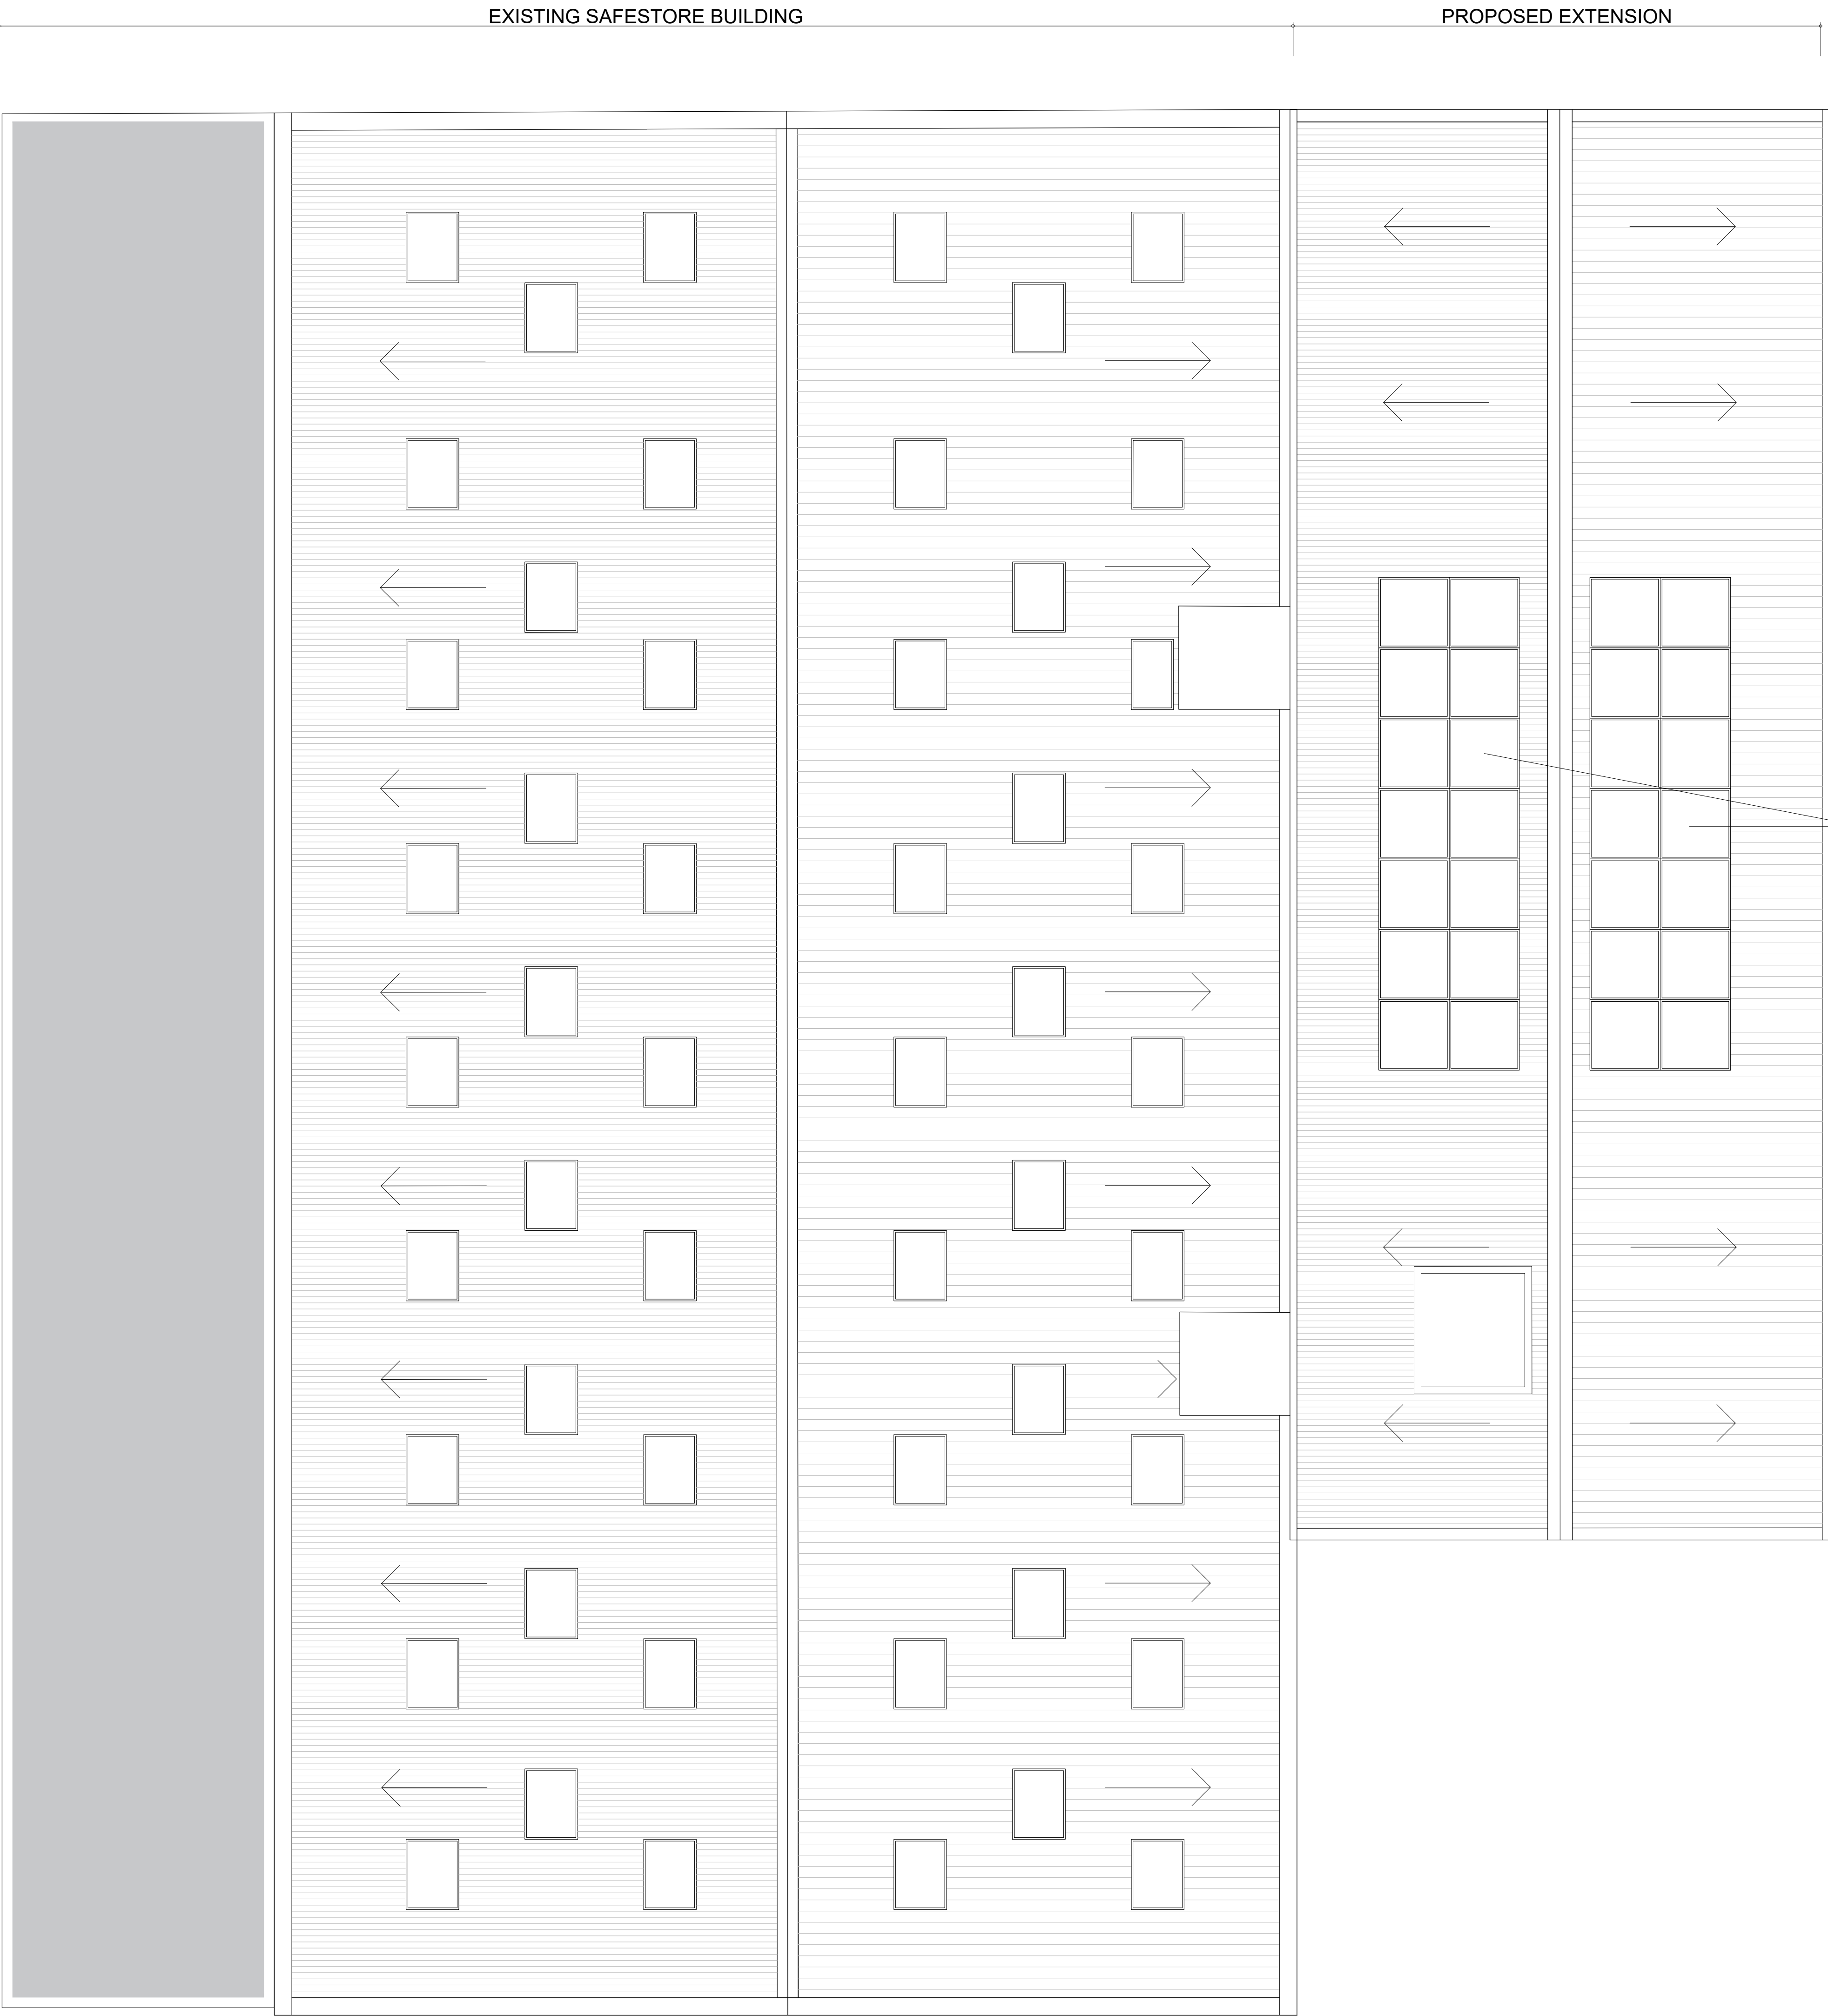


PRELIMINARY	
FOR APPROVAL	✓
TENDER	
CONSTRUCTION	
AS BUILT	

TEW AND SMITH
ARCHITECTS AND SURVEYORS

Revisions:
A 18.12.2024 - ER Links between existing roof and extension roof added

Project:
SAFESTORE
PROPOSED EXTENSION
CHEETHAM HILL ROAD
MANCHESTER, M8 8LW

Title:
PROPOSED ROOF PLAN

Date: 06.12.24	Dwg No:	Rev:
Scale: 1:100@A0	4664-SK20(PL)	A
Drawn: ER	© Proprietor: Tew and Associates Limited	

QUOITS HOUSE, 4 HARBOROUGH ROAD,
KINGSTHORPE, NORTHAMPTON NN2 7AZ
TEL: (01604)791197 FAX: (01604) 717991
EMAIL: architects@tewassociates.co.uk
WEB: www.tewassociates.co.uk