



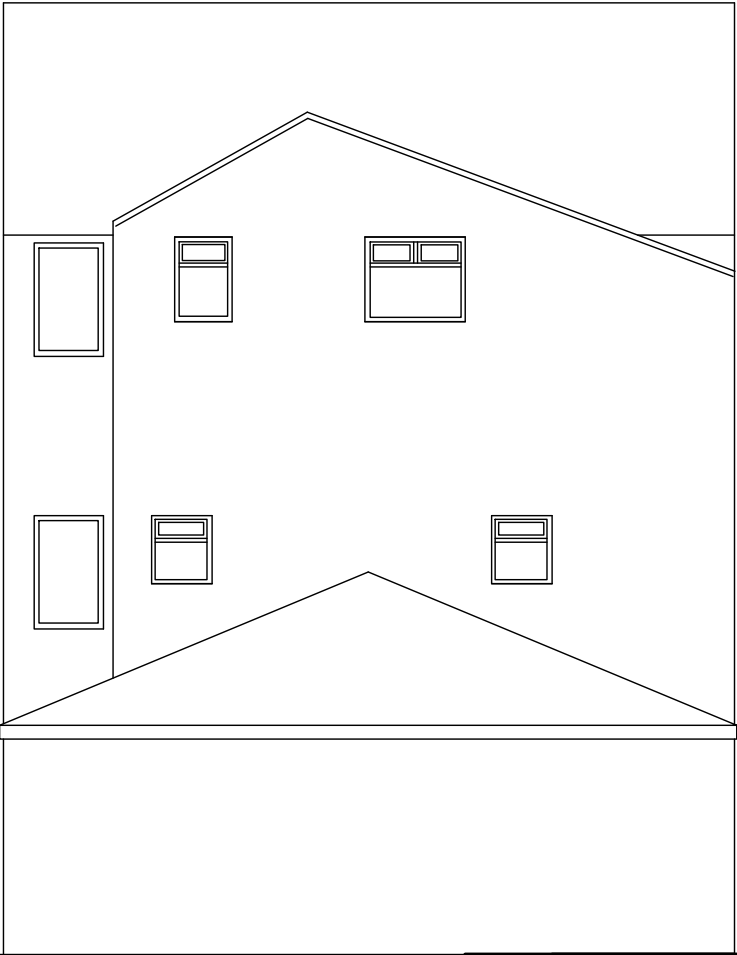

REAR ELEVATION AS EXISTING AND PROPOSED

 


Notes :-
Do not scale from this drawing .

All dimensions to be checked on site prior to the commencement of works.

All work & drainage to be to the entire satisfaction of the local authority , statutory undertakings & in accordance with the current building regulations.

Any drains passing under building to be exposed & encased in 150mm conc.

All structural timber is to be stress graded

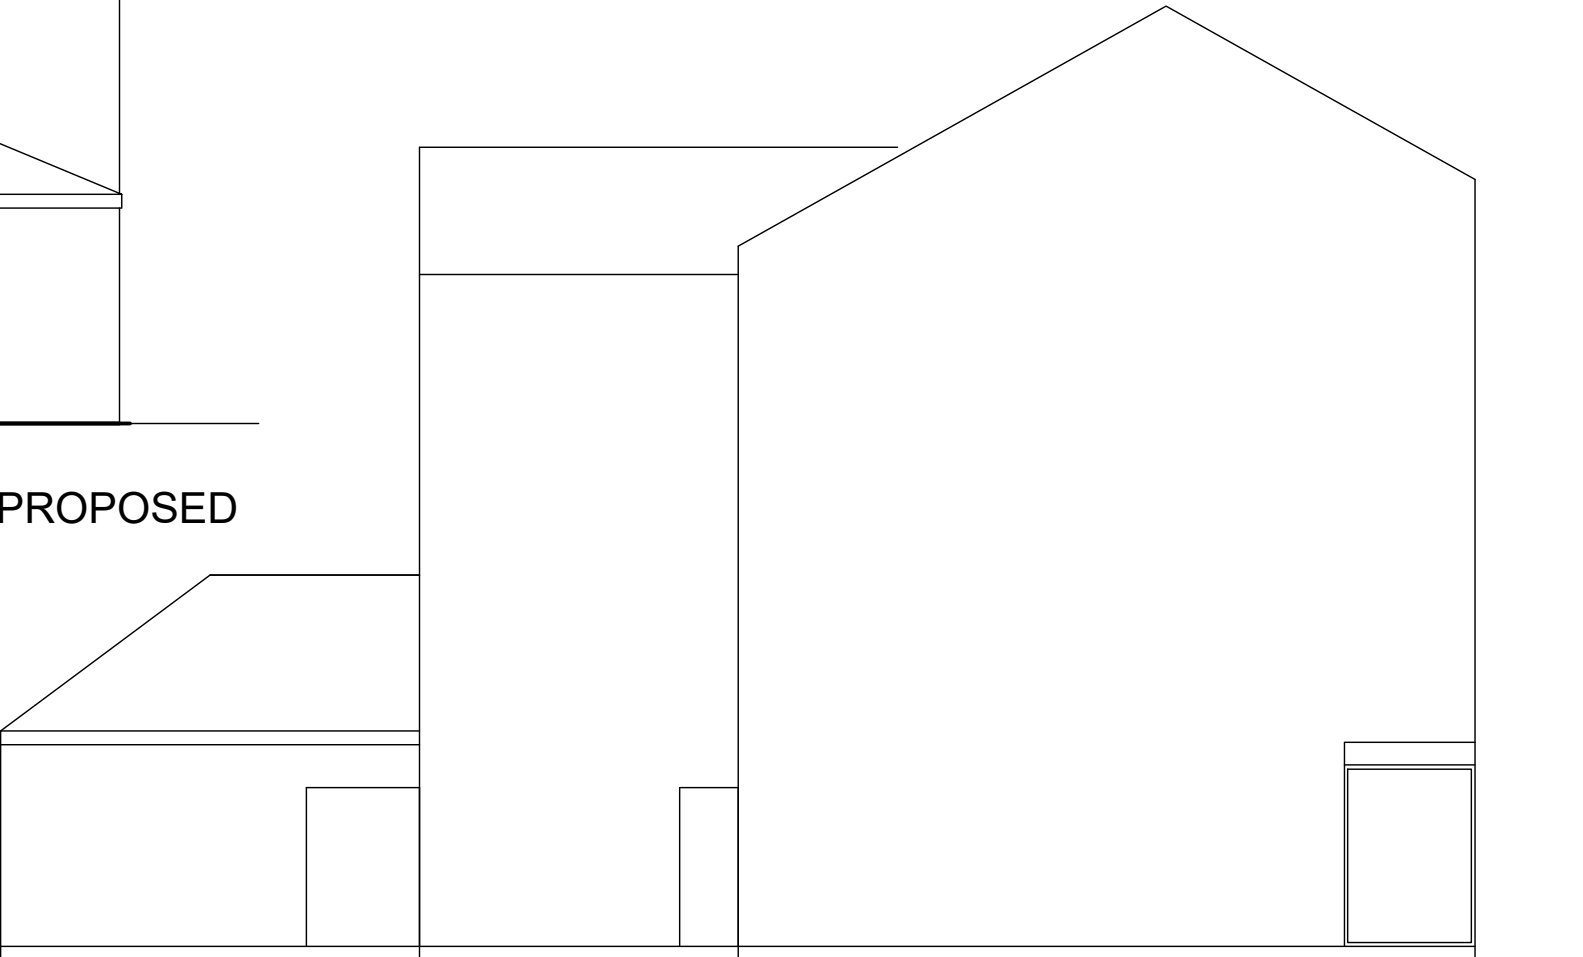

SIDE ELEVATION AS EXISTING AND PROPOSED

Rev.		By	Date



Chartered Architects & Interior Designers
1 Cranleigh Avenue
Stockport
SK4 3 PZ

Tel : 07581 056 056

Site
596-598 STOCKPORT ROAD
LONGSIGHT
MANCHESTER

Title
SIDE AND REARELEVATIONS

Project Manager/ Checked	Drawn By	Scale 1:100 @ A3	Date 0125
Arch./Des.	Drawing Number F01/NR/07		Rev.