



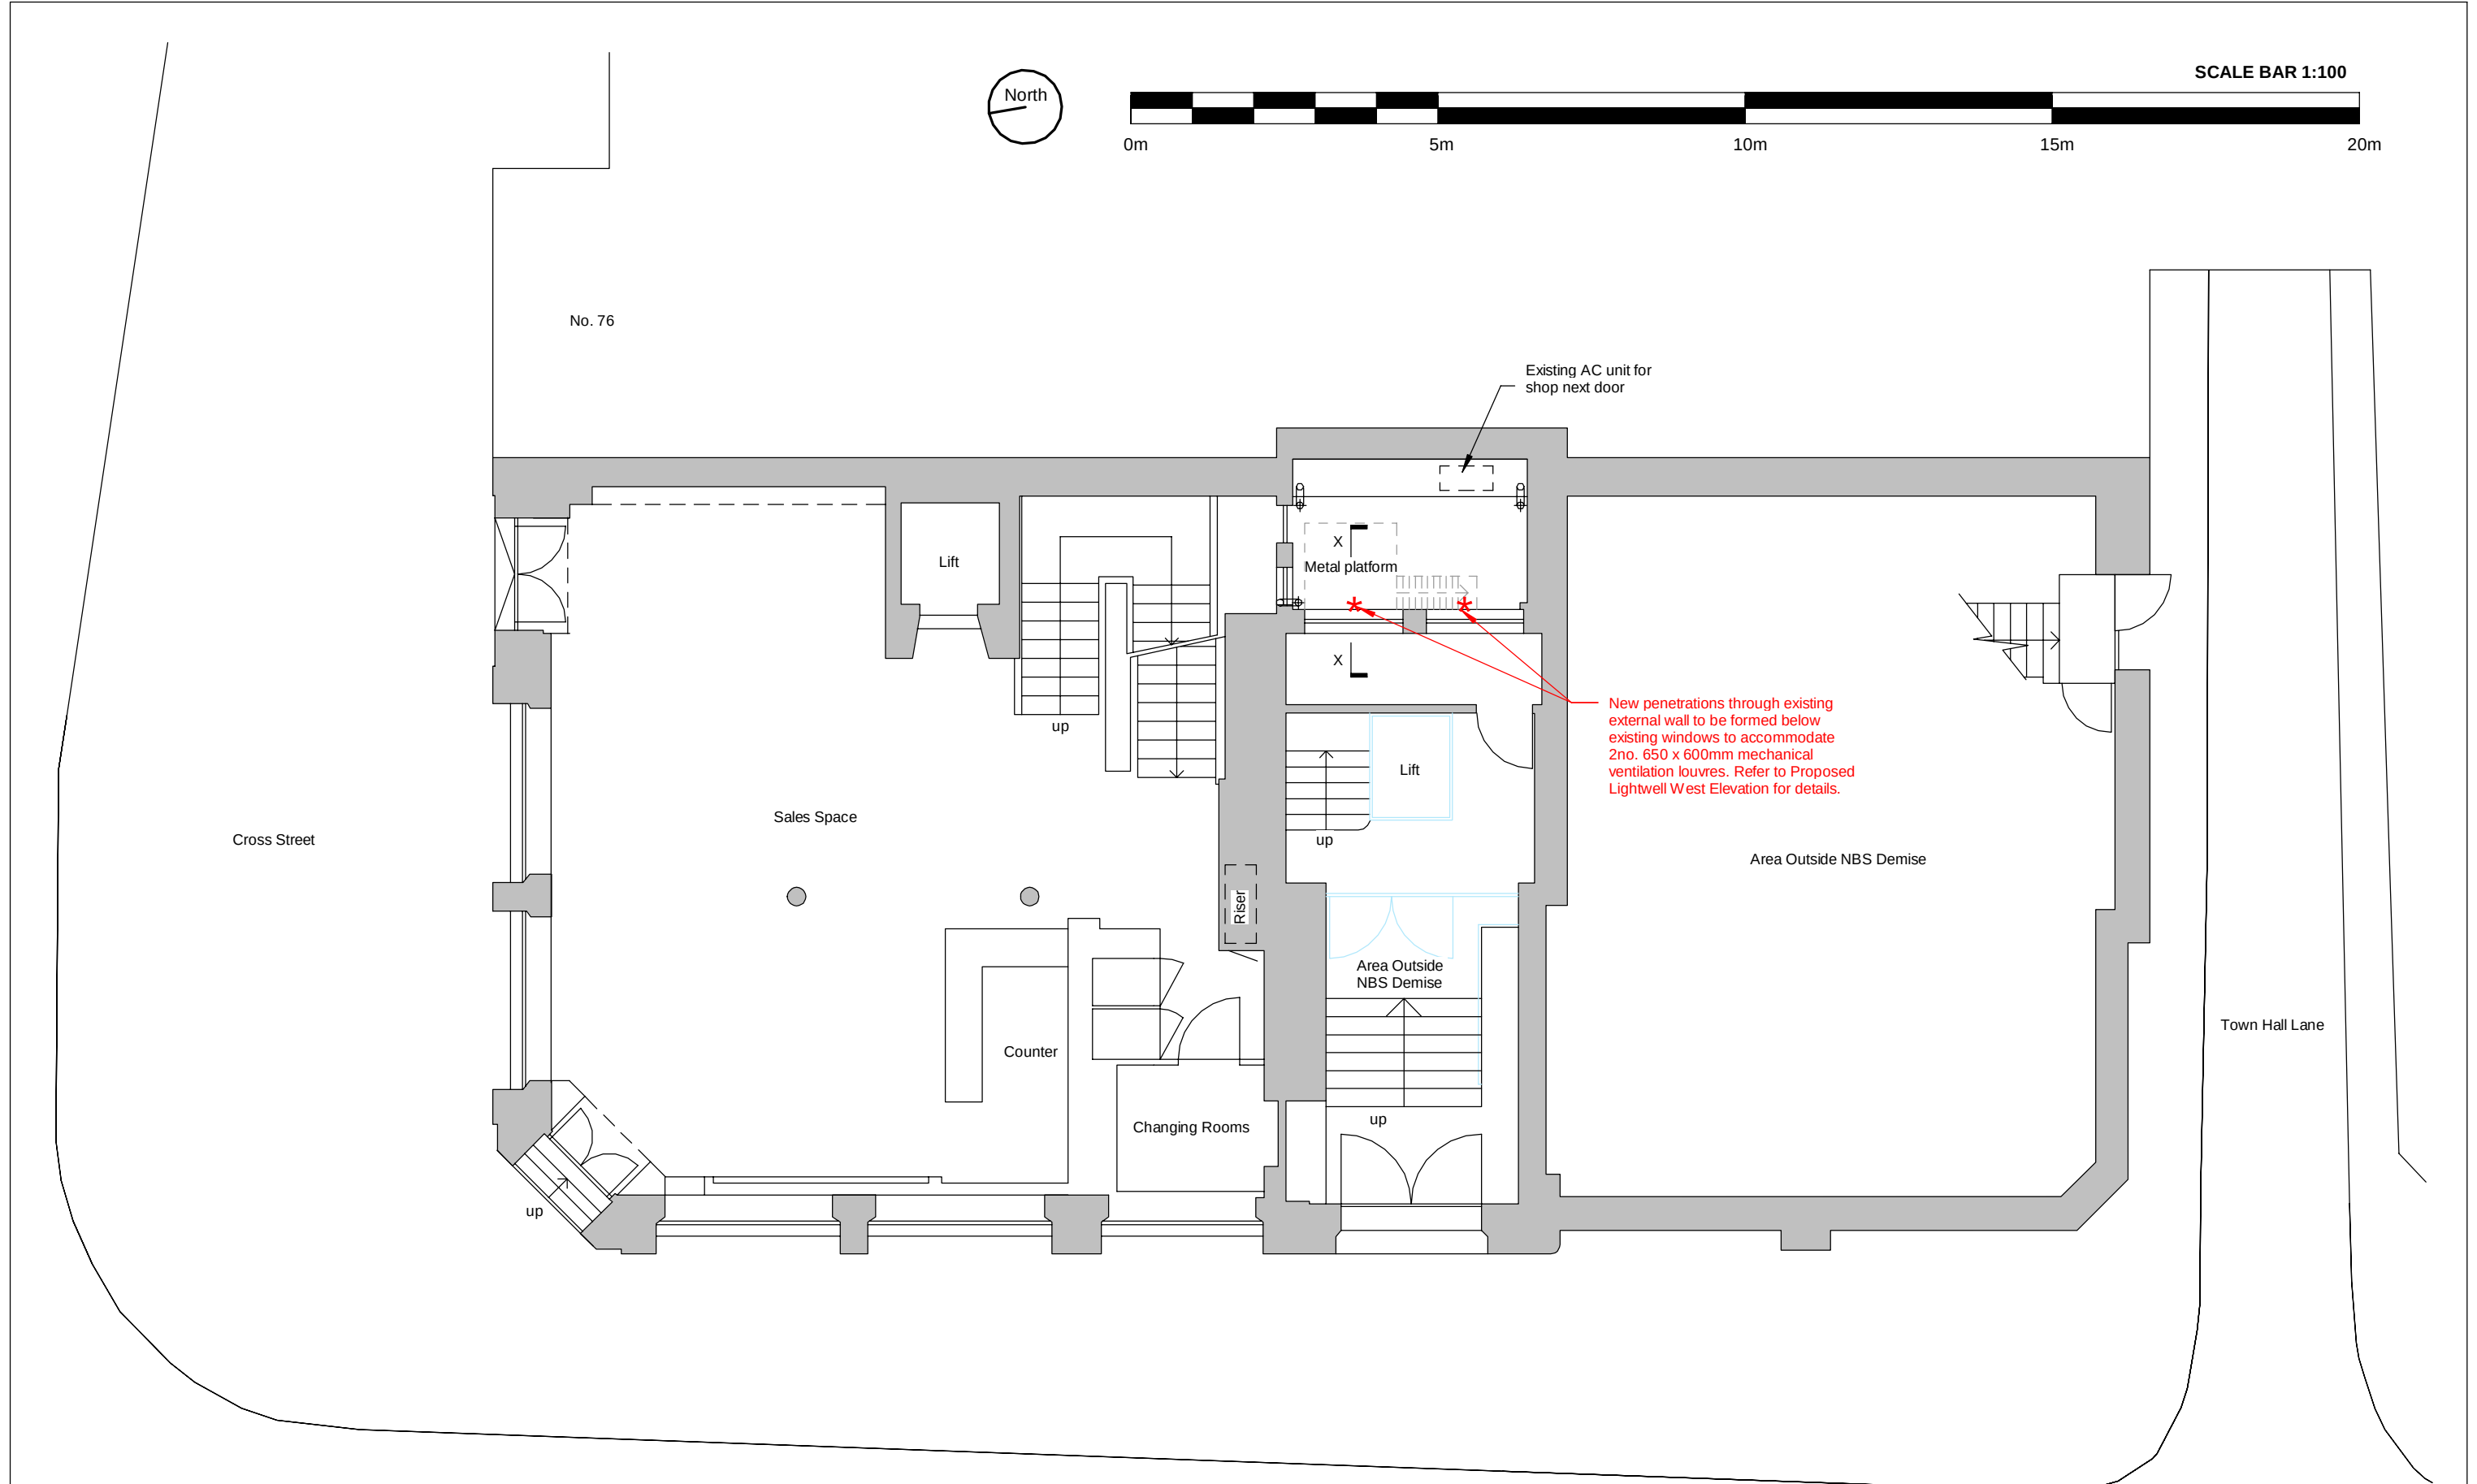

Proposed Block, Site and Ground Floor Plan
1 : 100

 

MWE ARCHITECTS
Unit One, Bearl Farm, Stocksfield, NE43 7AL
Telephone : (0191) 260 2299
Email : enquiries@mwearchitects.co.uk
Website : www.mwearchitects.co.uk

A AE1 12.02.25 Section lines added						
Rev.	By	Date	Description			
Client			Job No	24003	Dwg No	P-01
Newcastle Building Society						
Job Title			Scale	1 : 100	Rev.	
74 King Street, Manchester M2 4NJ			Date	March 2024	A	
Description			Drawn by	GI		
PROPOSED BLOCK, SITE AND GROUND FLOOR PLAN			Paper size	A3	Date	