


Location Plan

1 : 1250

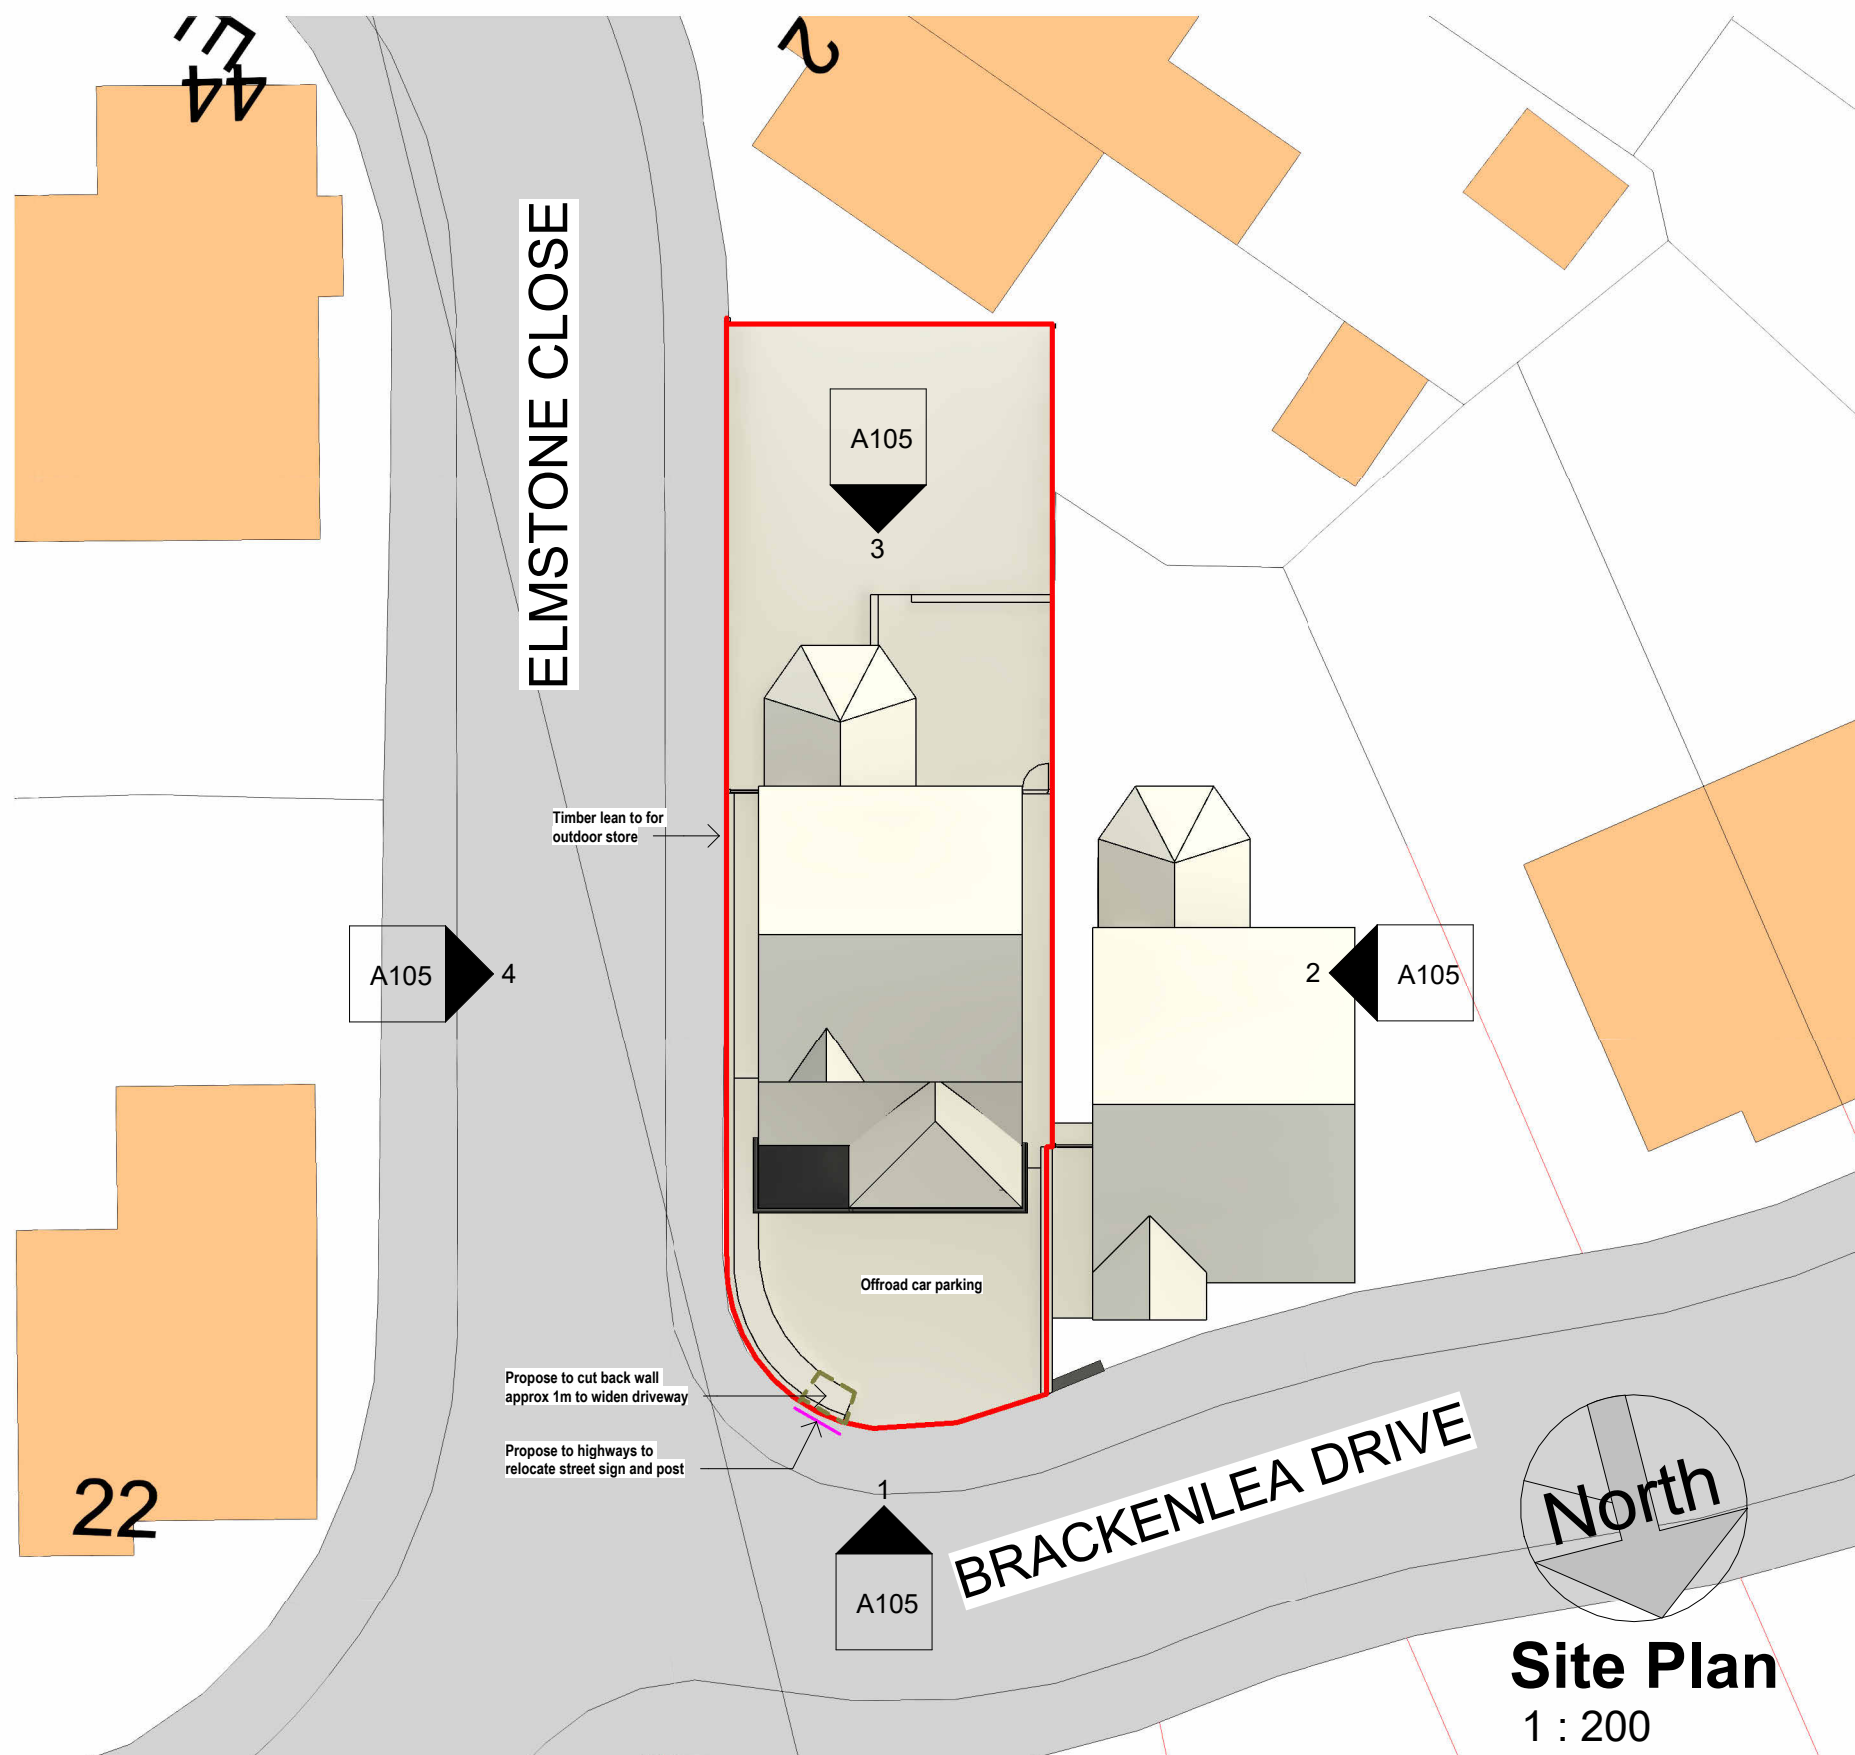

Site Plan

1 : 200

COPYRIGHT © ALL RIGHTS RESERVED BY VIKAS ALYAS LTD. DO NOT SCALE FROM DRAWING. DRAWING INDICATES DESIGN INTENT ONLY. REPORT ANY DISCREPANCIES TO CLIENT / VA LTD. NOT TO BE USED FOR CONSTRUCTION UNLESS STATED SO. TO BE READ IN CONJUNCTION WITH OTHER DRAWINGS OR SPECIFICATION WHERE PROVIDED.

ARCHITEK
BUILDING DESIGN CONSULTANCY

0161 511 8479
vikas@architek.uk
916 Stockport Road, Levenshulme, Manchester, M19 3AB

No.	Description	Date
P1	Issue to Planning	10.02.2025
P2	Update to front elevation	10.04.2025

PROJECT		ADDRESS		CLIENT			
Single storey extension to front elevation. New windows to side elevations. Garage conversion		20 Brackenlea Dr, Manchester M9 8NU		Ahsen Ehsan			
Manchester City Council	PURPOSE OF ISSUE Planning	SHEET	Location and Site Plan	Date 28.01.2025	Project number 1316	Scale (@ A3) As indicated	
				Drawn by VA	DRAWING NUMBER		REV
				Checked by VA	A101		P2