



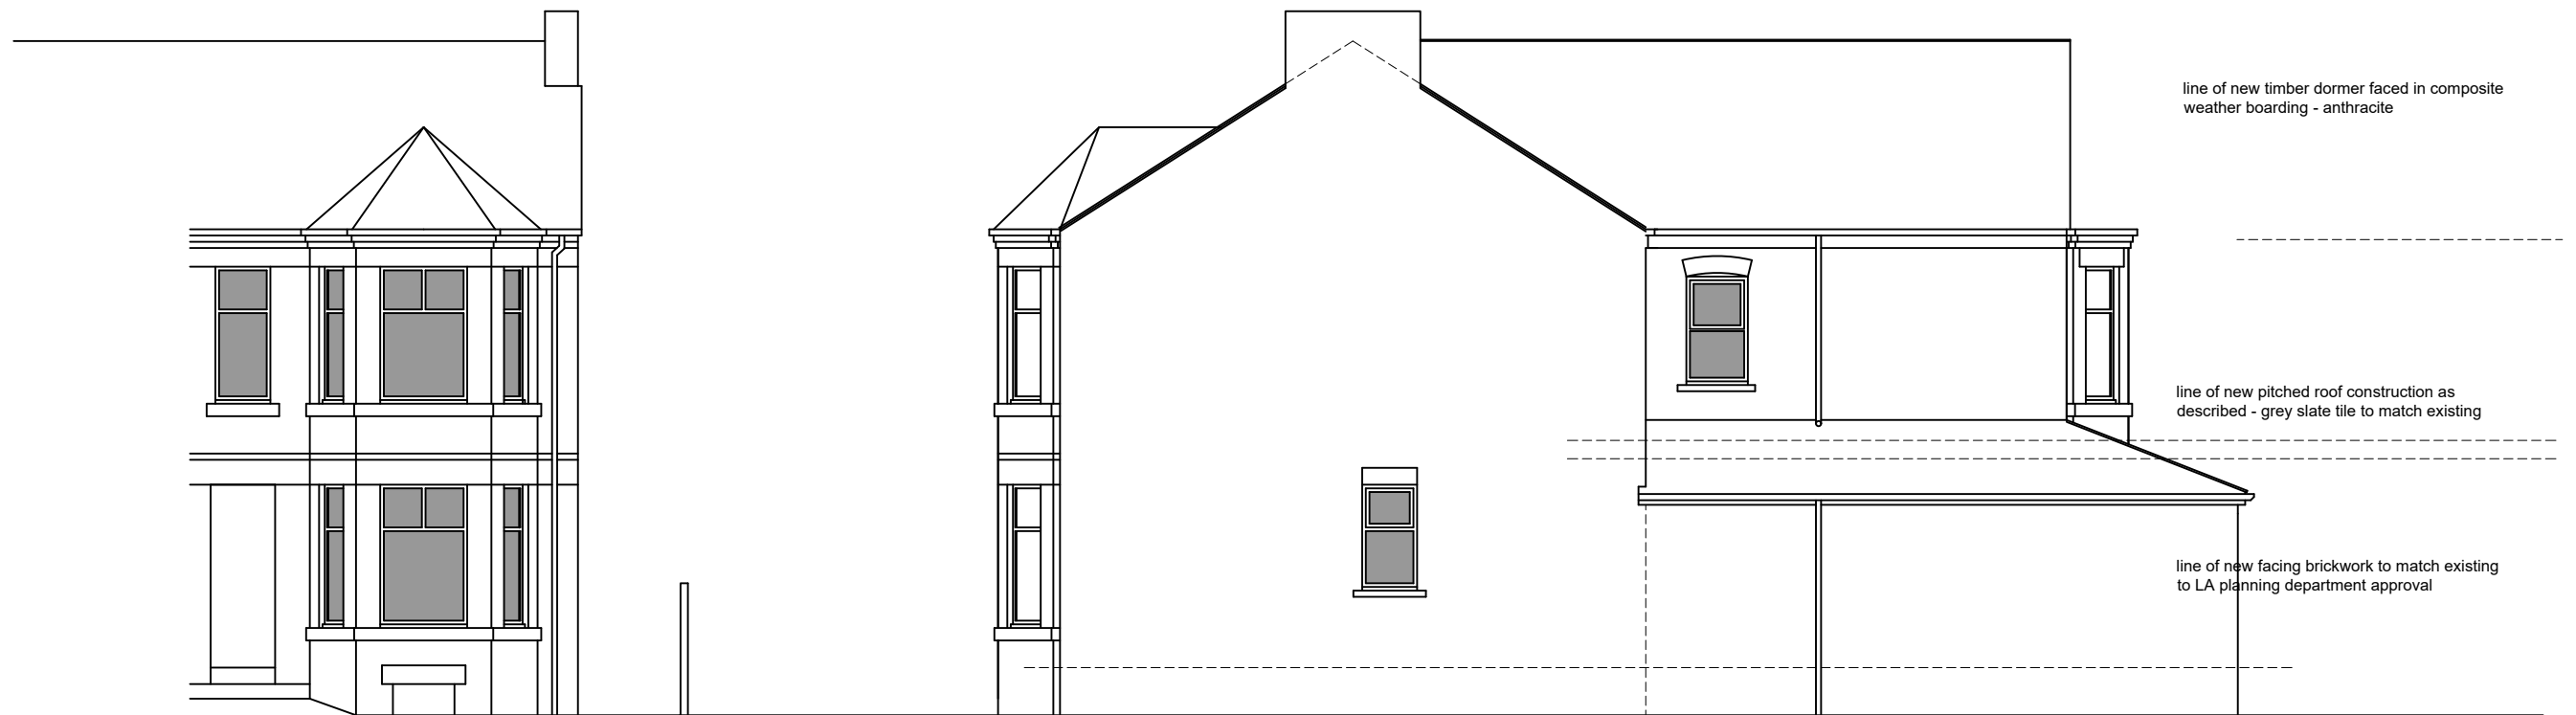


front elevation

side elevation

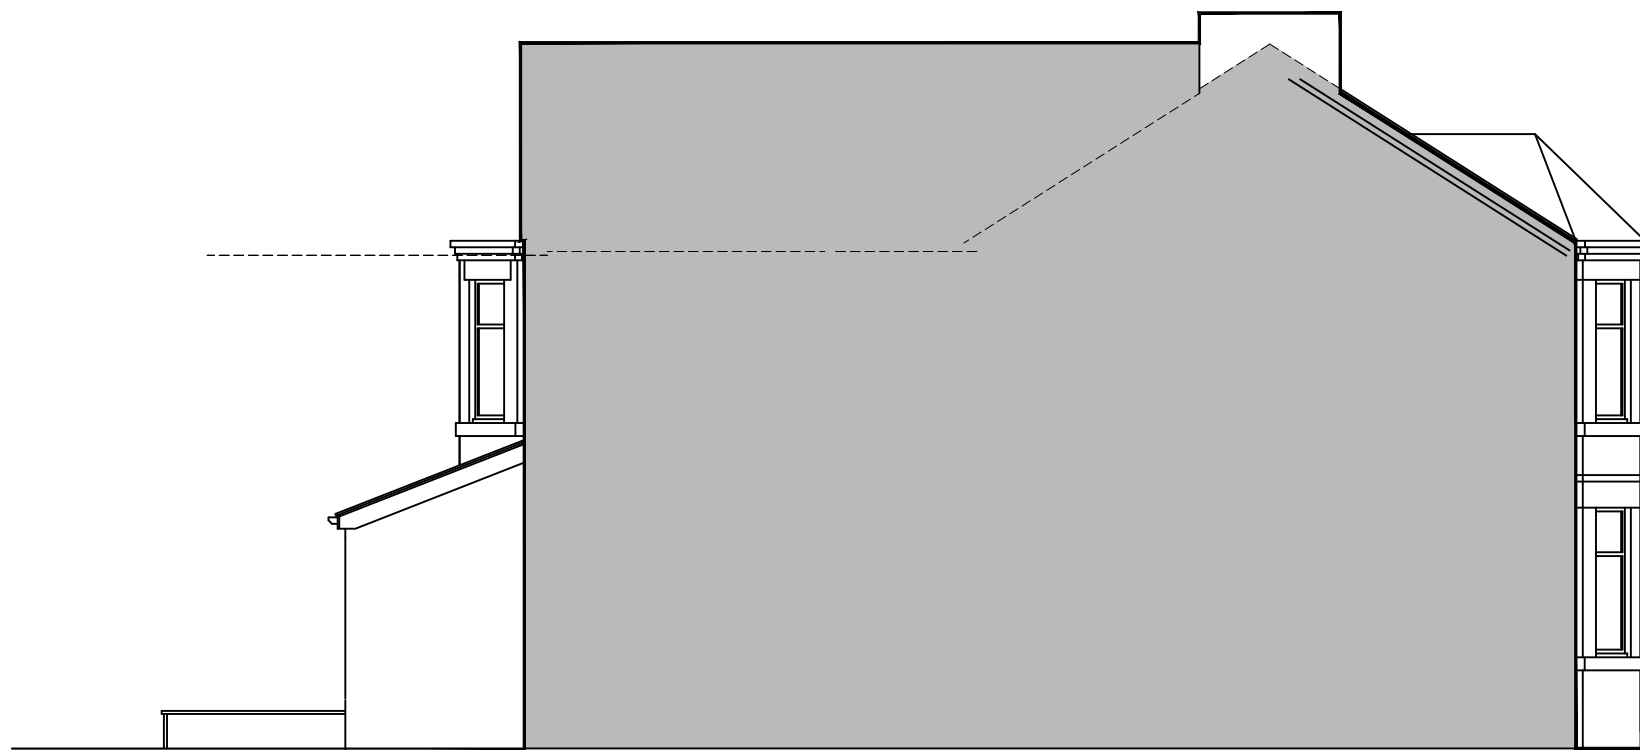

side elevation

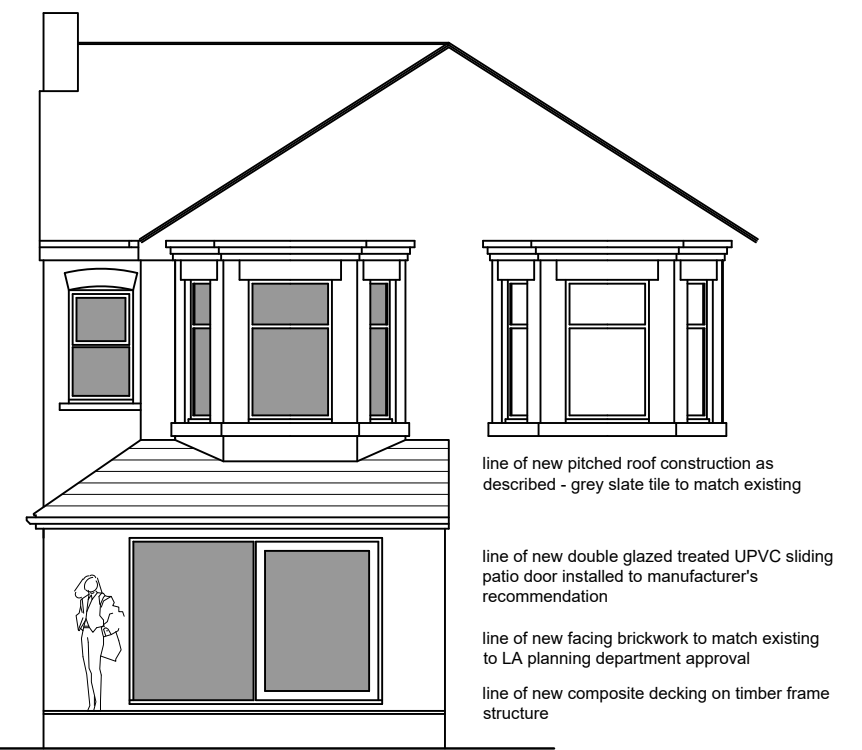

rear elevation



elevations as proposed

REV:	DATE:	DRAWN BY:	DETAILS:
------	-------	-----------	----------



SW FOULKES Design

PROJECT: 11 Clarendon Road West,
Chorlton

DRAWING: elevations / section as proposed

DATE: Apr 25	DRAWN BY: SWF	CHECKED BY: -
SCALE: 1:50@A3	DRAWING NO: 511-04-320P	REV:

tel:- 07500042081
stevefoulkes@btinternet.com