



EXISTING FRONT ELEVATION



EXISTING REAR ELEVATION

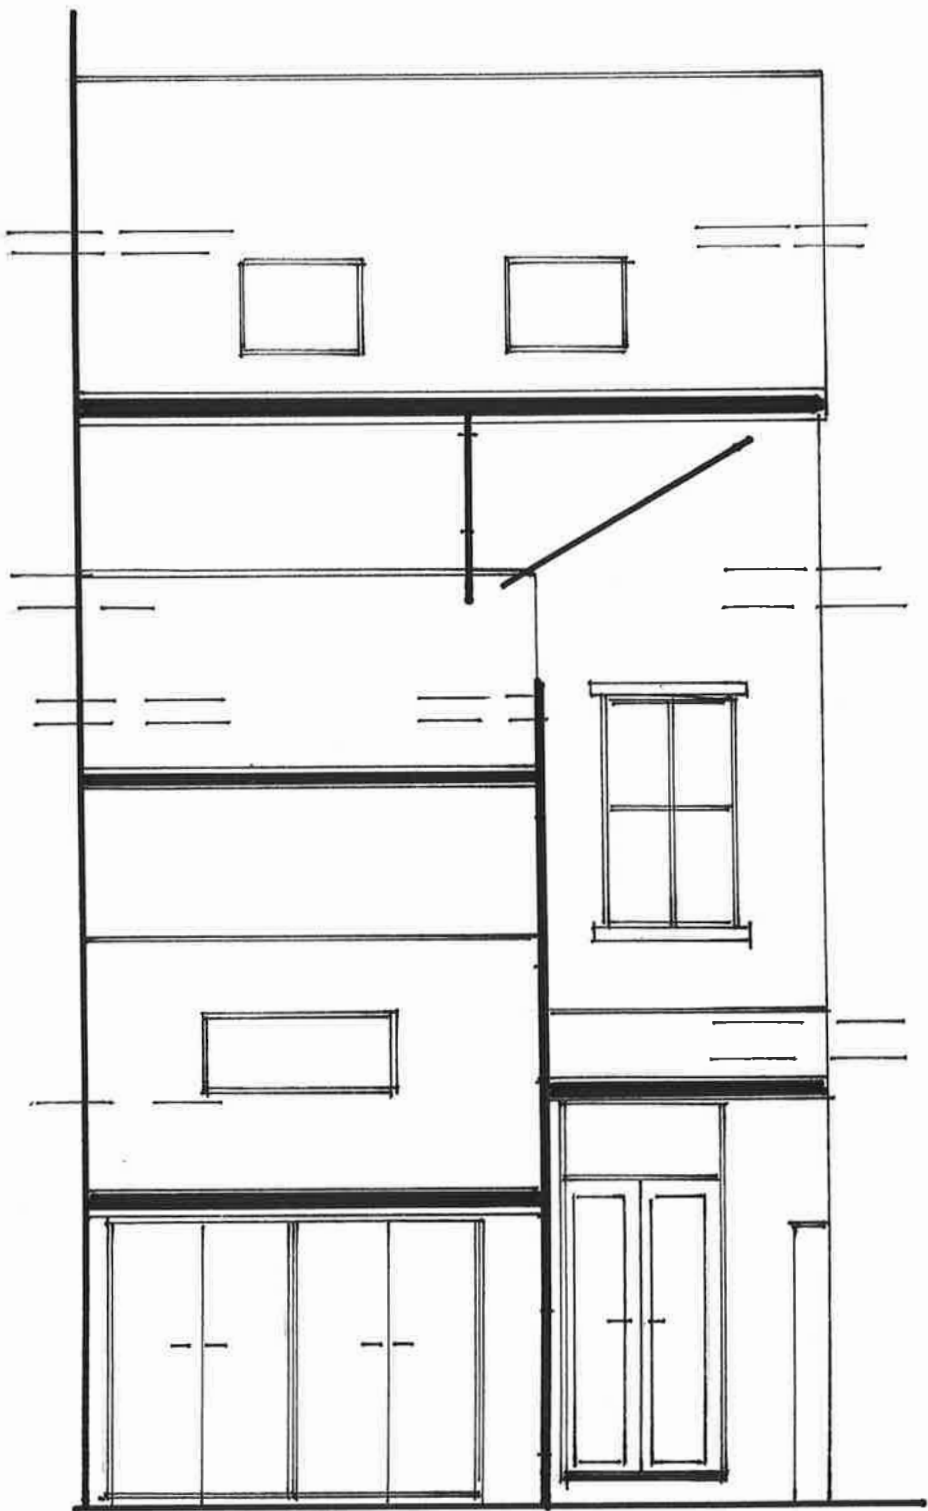

Scale 1:50

 

CONDRON DESIGN CONSULTANTS

Specialist in Planning, Design and Building Regulation Submissions

Mobile: 07734 669651

Email: Condrondesignconsultants@outlook.com

Condron Design Consultants Ltd
79 Ash Drive Wardley
condrondesignconsultants@outlook.com
07734669651

EXISTING SIDE ELEVATION

18 Grange Lane
Didsbury M20 6RW
1:50@A3-MCEXPL02
Dimensions to be checked
on site by contractor



Scale 1:50




CONDRON DESIGN CONSULTANTS

Specialist in Planning, Design and Building Regulation Submissions
Mobile: 07734 669651
Email: Condrondesignconsultants@outlook.com


Condron Design Consultants Ltd
79 Ash Drive Wardley
condrondesignconsultants@
outlook.com
07734669651

EXISTING SIDE ELEVATION

18 Grange Lane
Didsbury M20 6RW
1:50@A3-MCEXPL03
Dimensions to be checked
on site by contractor

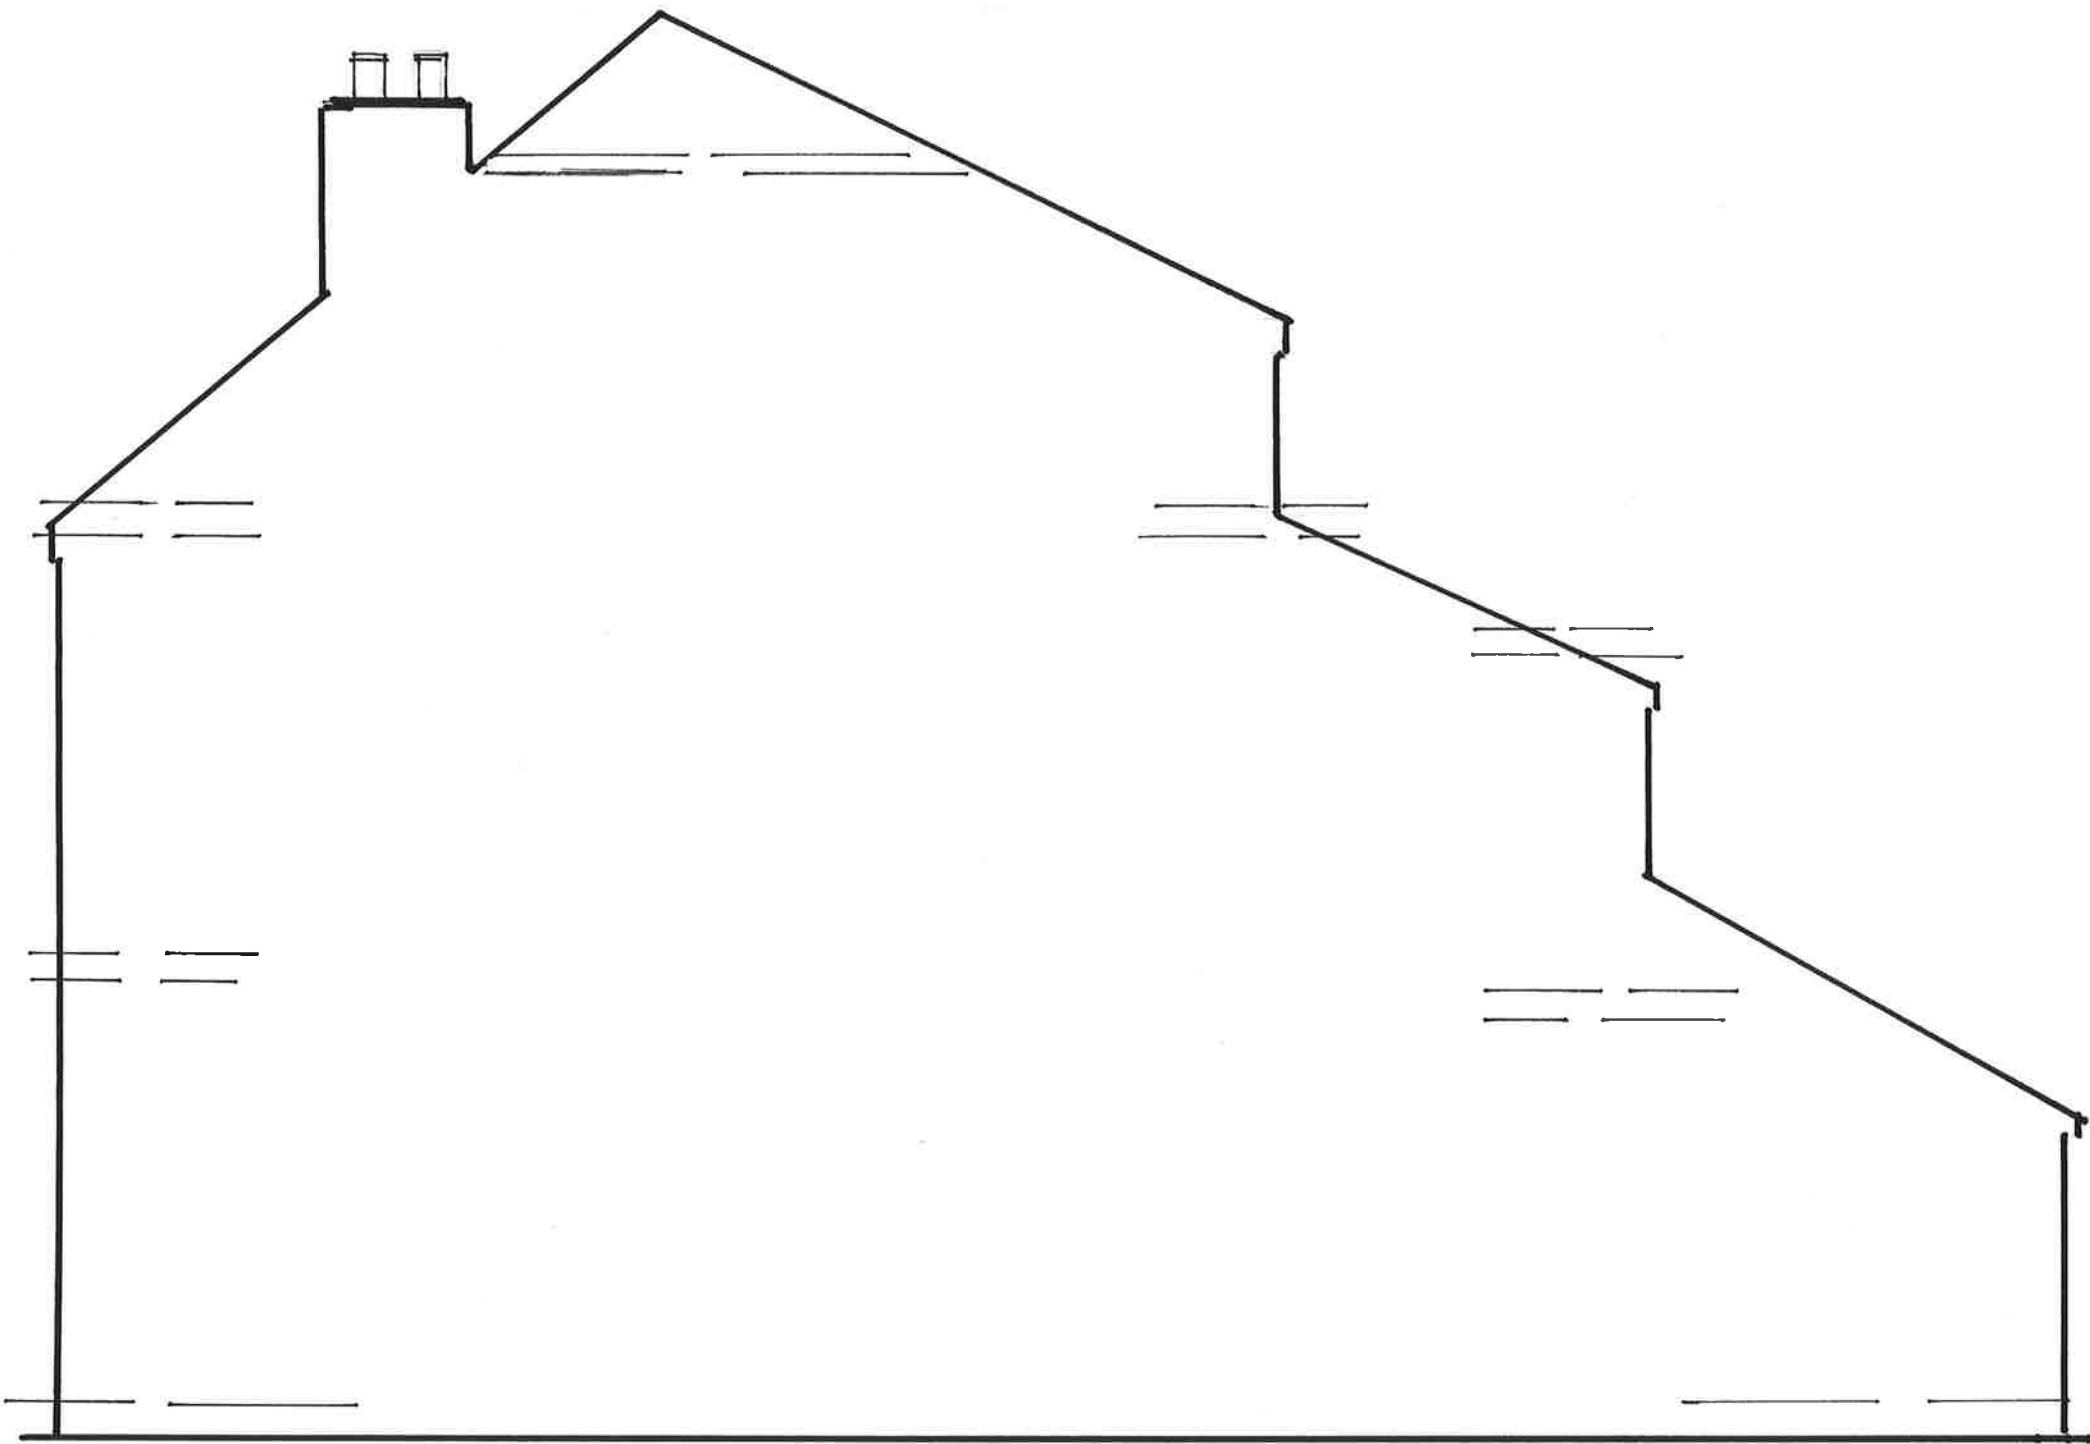

Scale 1:50

 


CONDRON DESIGN CONSULTANTS

Specialist in Planning, Design and Building Regulation Submissions


Mobile: 07734 669651

Email: Condrondesignconsultants@outlook.com


EXISTING BASEMENT LAYOUT

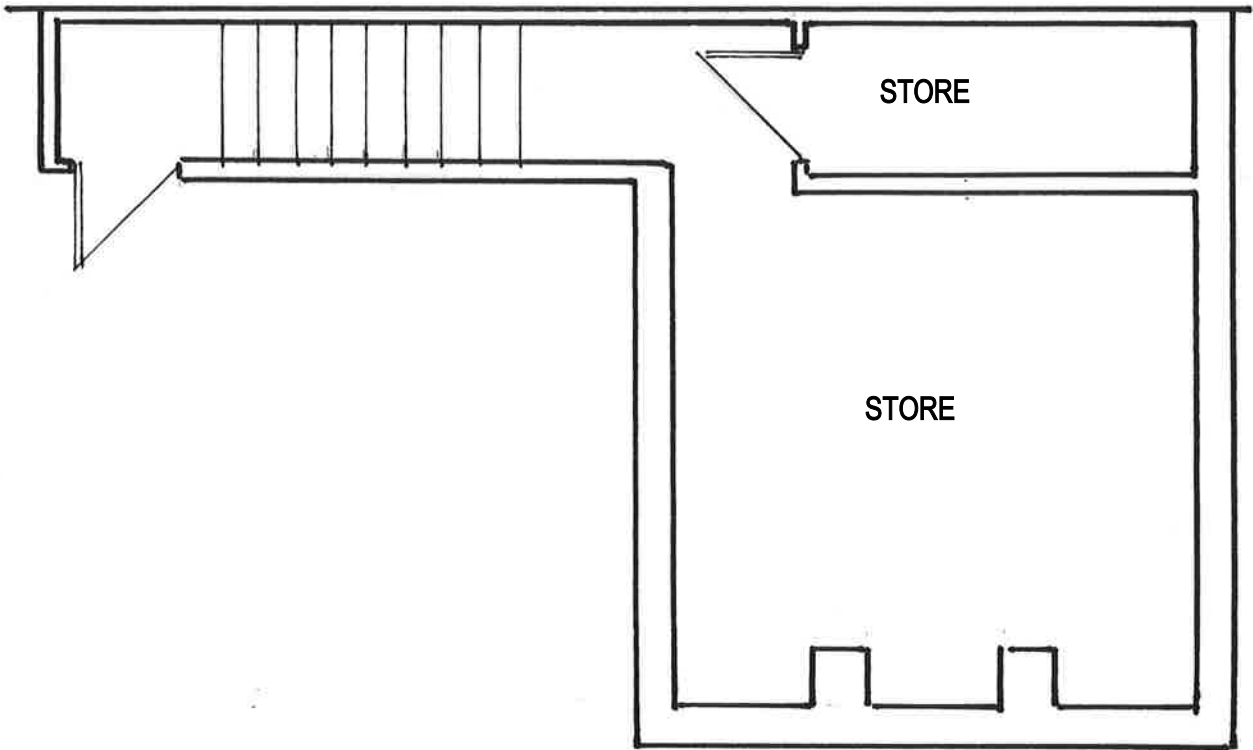

EXISTING GROUND FLOOR LAYOUT

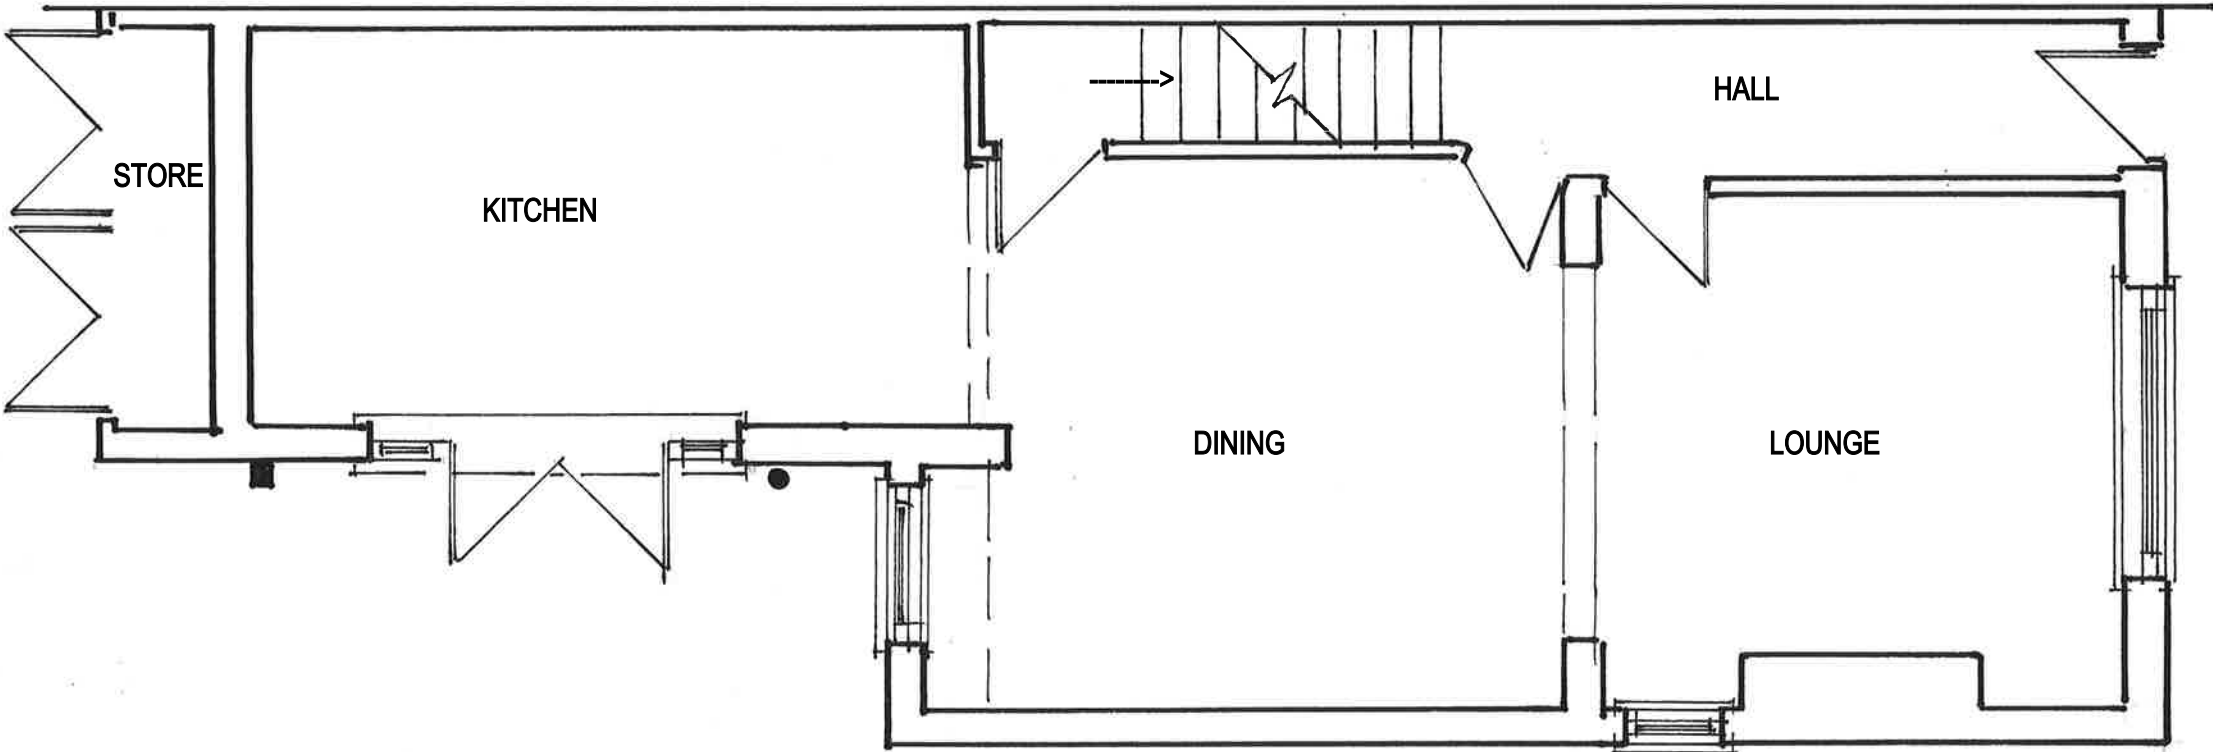

Scale 1:50

 



CONDRON DESIGN CONSULTANTS

Specialist in Planning, Design and Building Regulation Submissions

Mobile: 07734 669651

Email: Condrondesignconsultants@outlook.com

EXISTING FIRST FLOOR LAYOUT

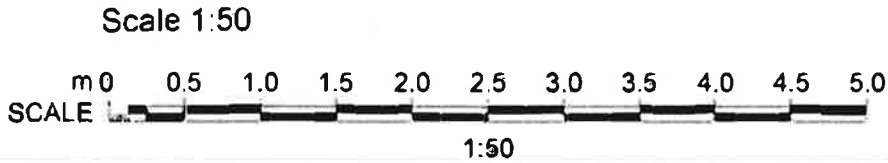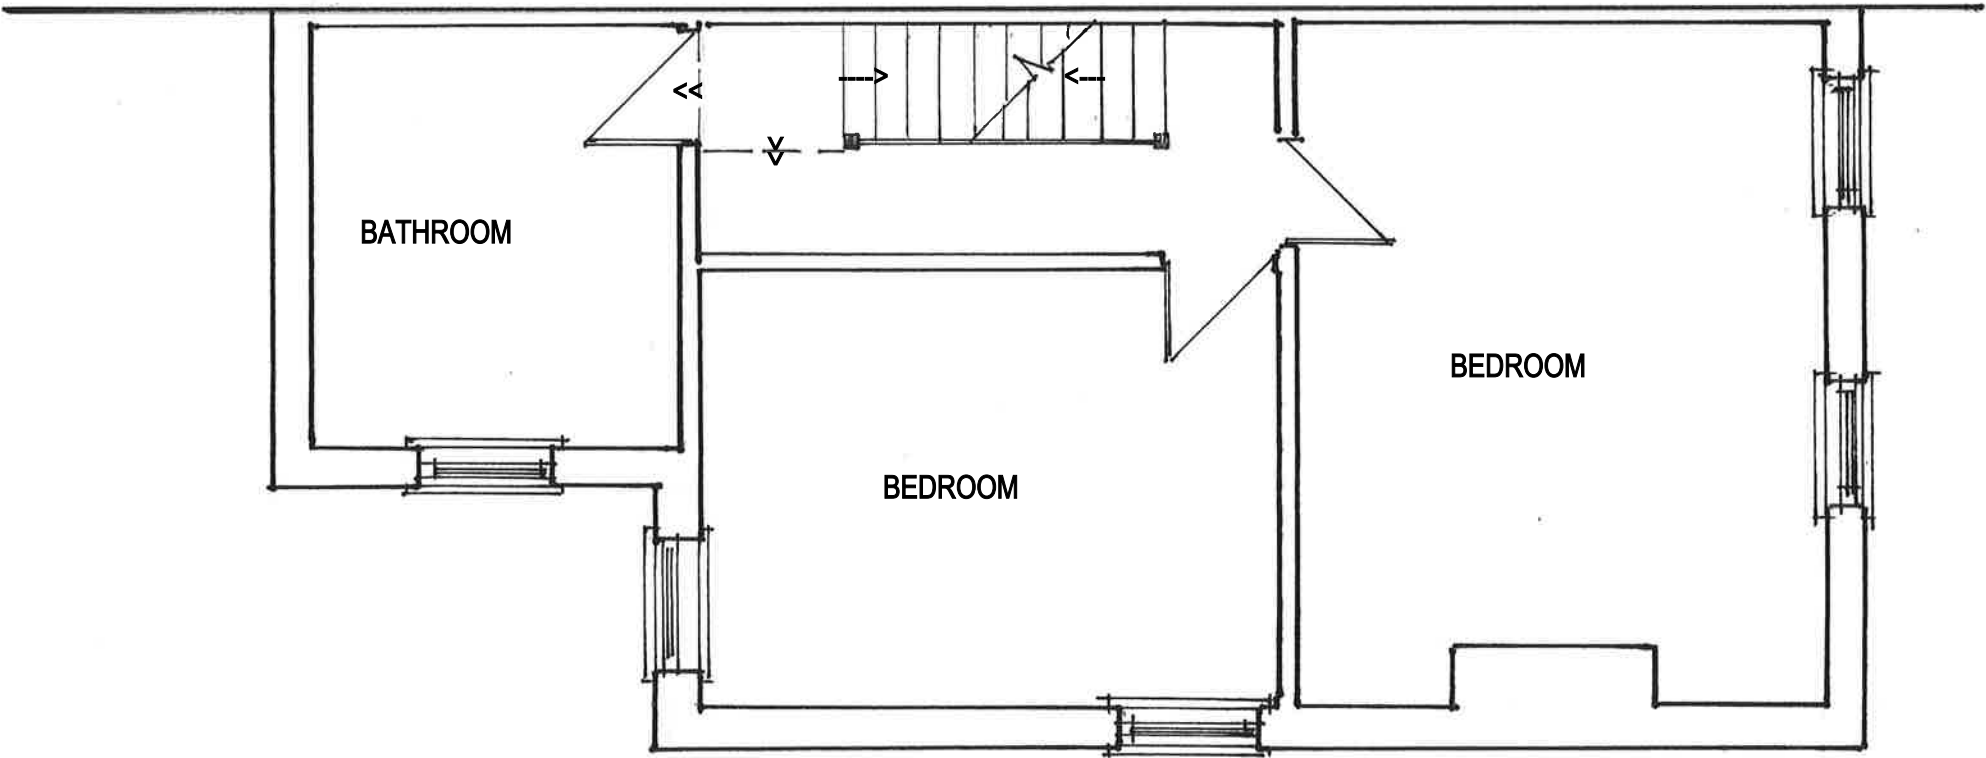

EXISTING LOFT FLOOR LAYOUT

