


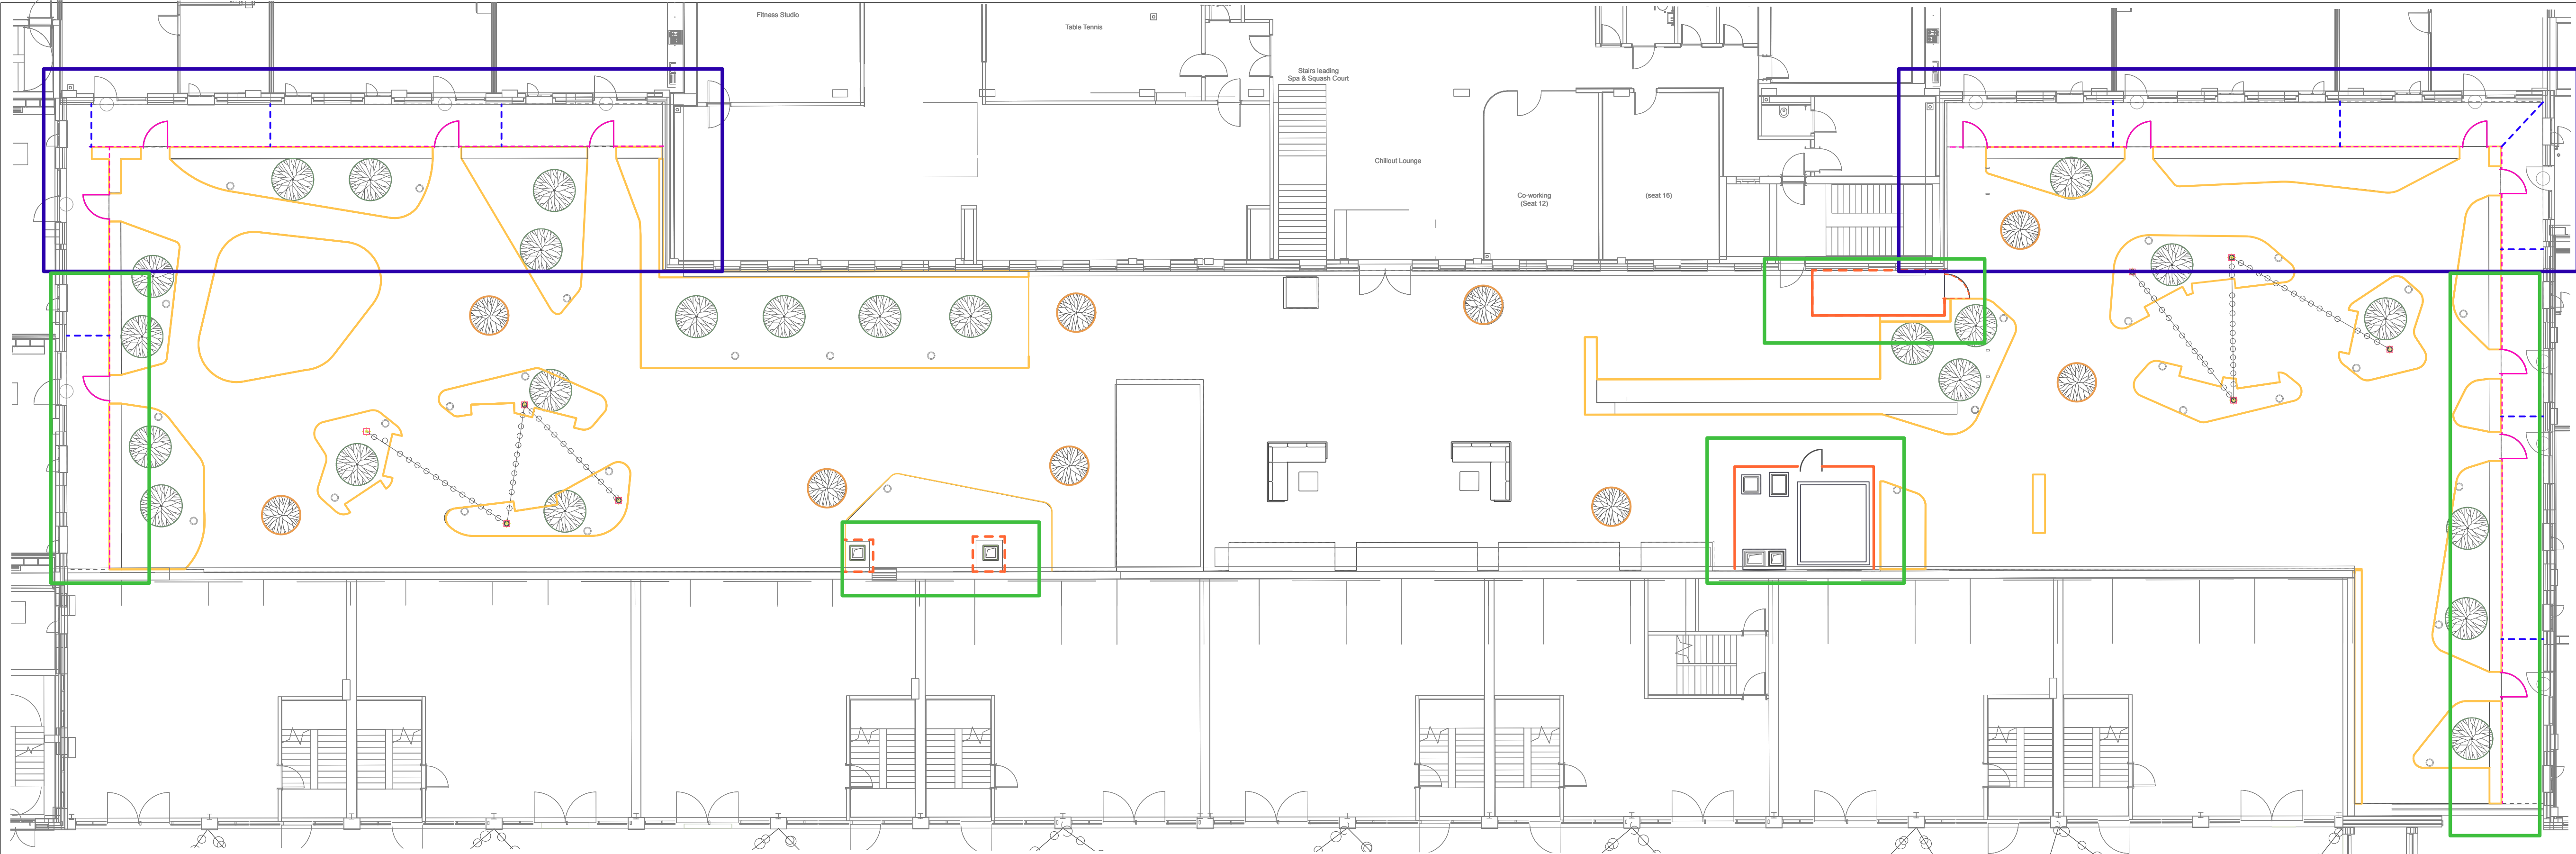


No dimensions are to be scaled from this drawing. All dimensions are to be checked on site.
Area measurements for indicative purposes only.

This drawing is the property of Wright Landscapes Limited. No part of the drawing may be reproduced in any manner without permission from Wright Landscapes Limited.


All Wright Landscapes drawings to read in conjunction with architectural / engineers plans & details.

- M&E EQUIPMENT SCREENS**
- Steel Decorative Panels fixed to support posts
 - Pattern to match privacy screens
 - Height: 1800mm
 - Colour: RAL 8029
- A.C. UNIT SCREENS**
- Steel Decorative Panels fixed to support posts
 - Pattern to match privacy screens
 - Height: 800mm
 - Colour: RAL 8029
- GATES TO PRIVATE PATIOS**
- Steel Box Section Fencing
 - Finish: Powder Coated
 - Colour: RAL 8029
 - Size: 1100mm High
 - Supplier: HMS Welding or similar approved
- LOW FENCING TO PRIVATE PATIOS**
- Steel Box Section Fencing
 - Finish: Powder Coated
 - Colour: RAL 8029
 - Size: 1100mm High
 - Supplier: HMS Welding or similar approved
- PRIVATE PATIO SCREENS**
- Steel Decorative Panels fixed to support posts
 - Pattern to TBC
 - Height: 1800mm
 - Colour: RAL 8029


1 Podium GA
Scale: 1:150

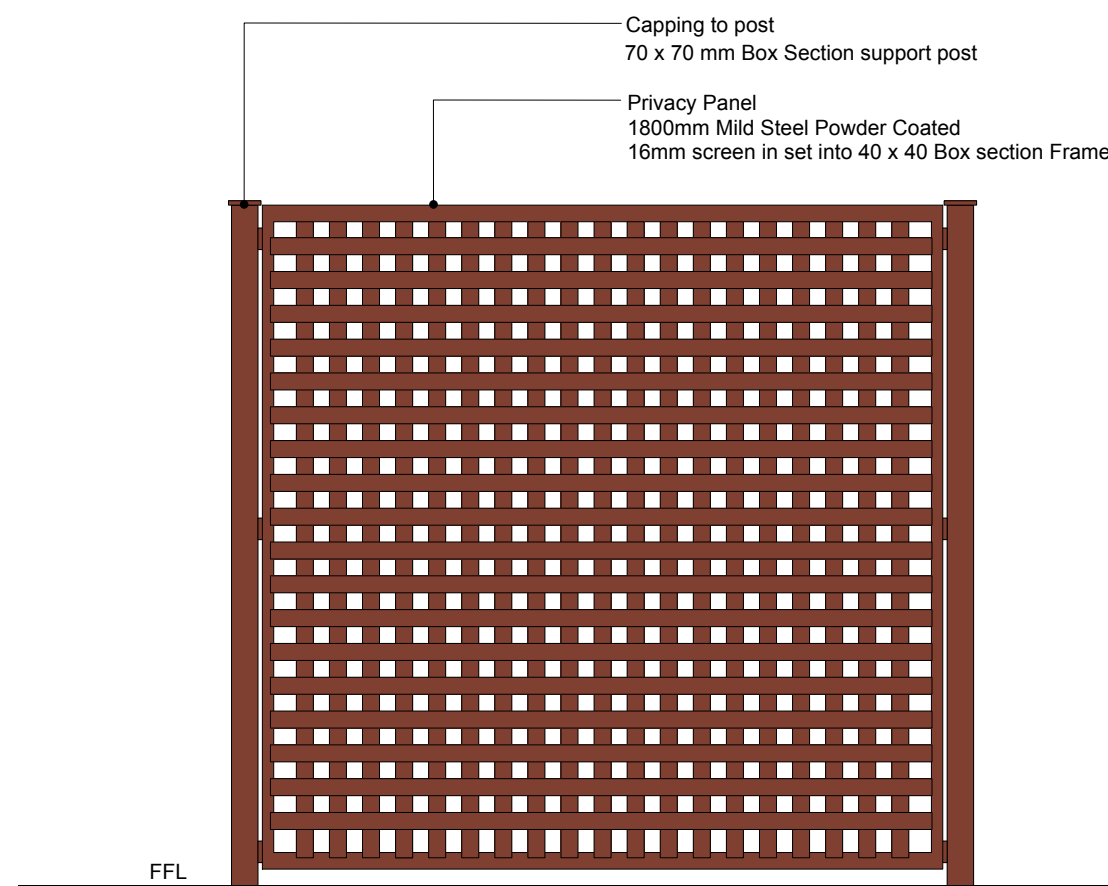

2 Screens - Privacy & M&E Plant
Scale: 1:20

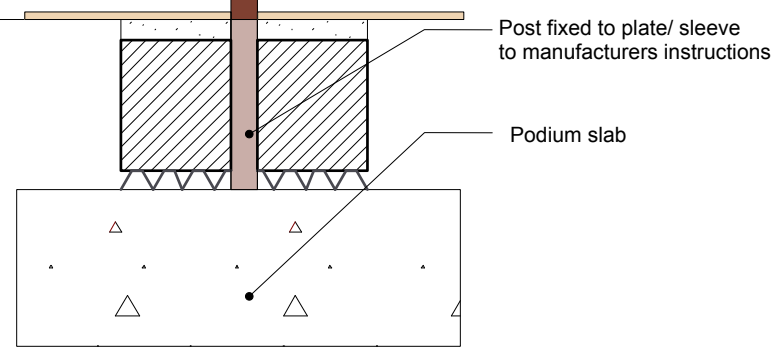


3 Railings & Gates
Scale: 1:20

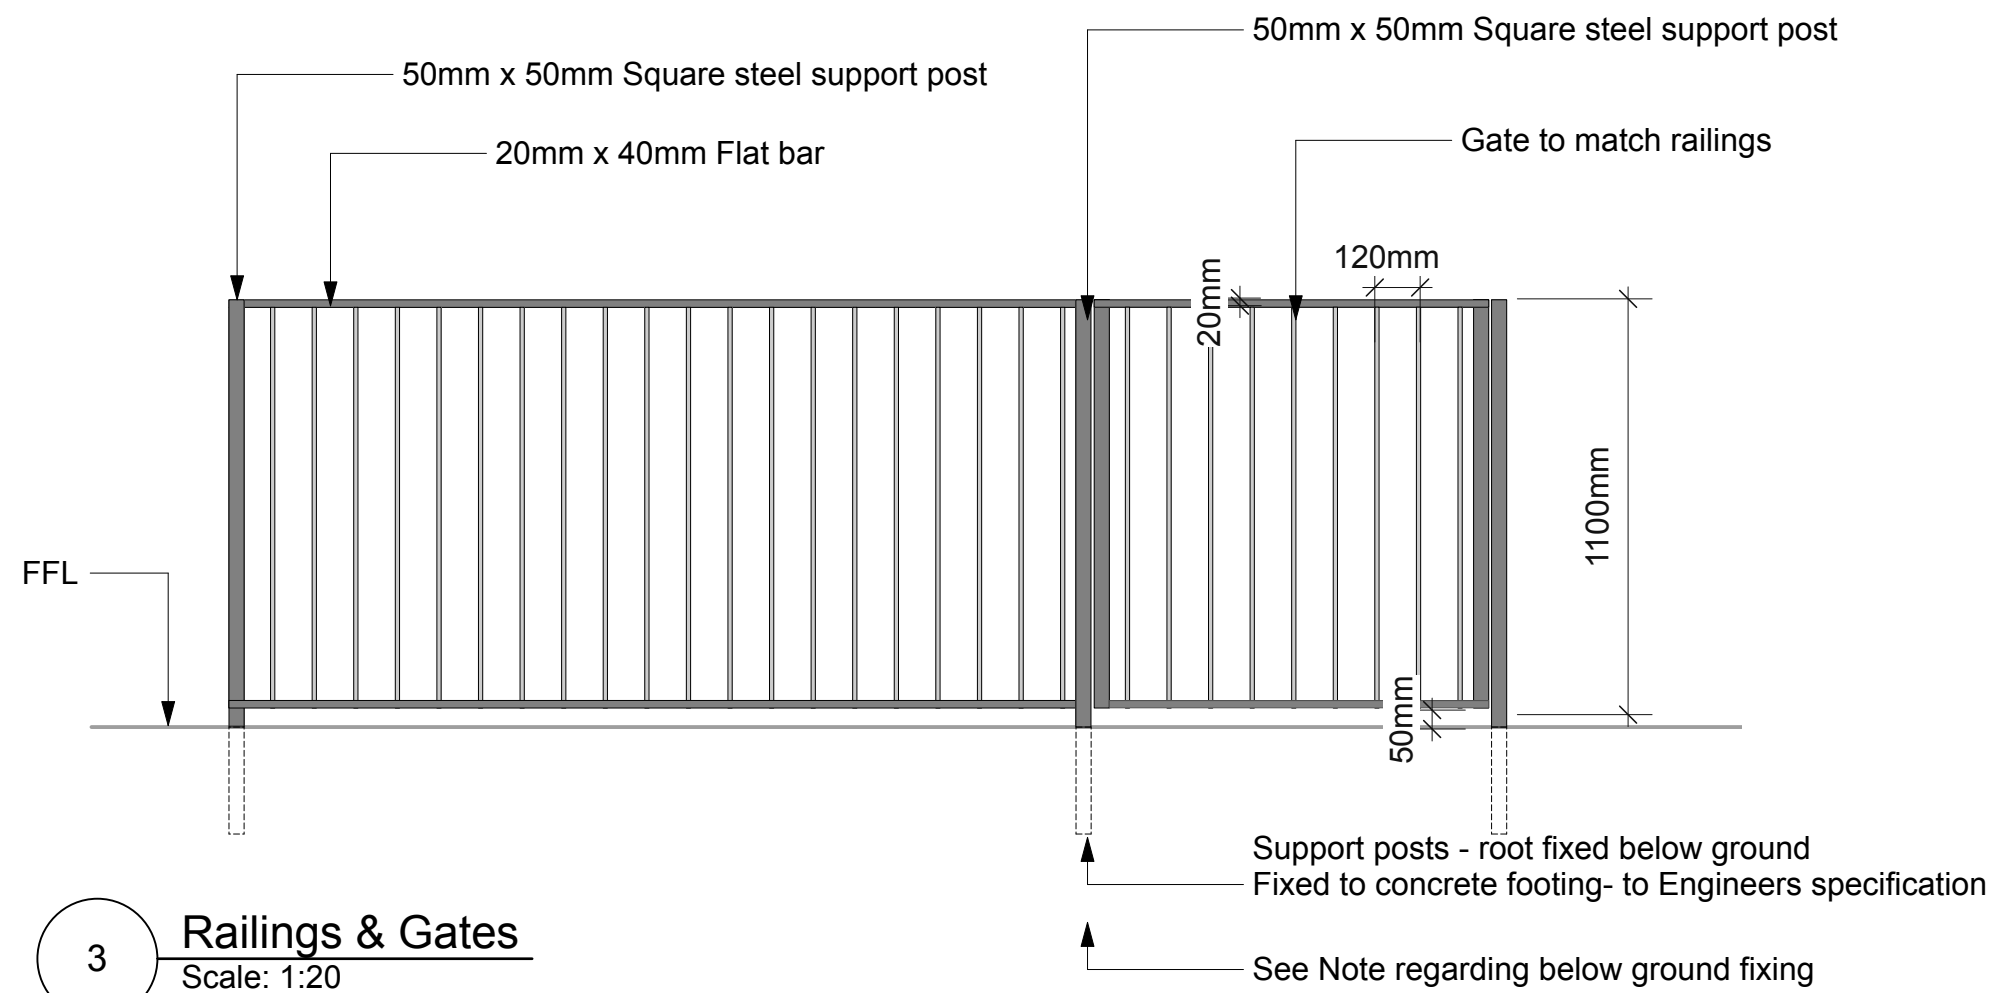

- RAILING SUPPORT POST TYPES:**
- TYPE1 - Standard fixing - to fabricators design
Backfill solid ground conditions
 - TYPE 2- Limited below ground depth - build up on slab
Fixing to be determined by Engineer

4 Front Elevation
Scale: 1:20

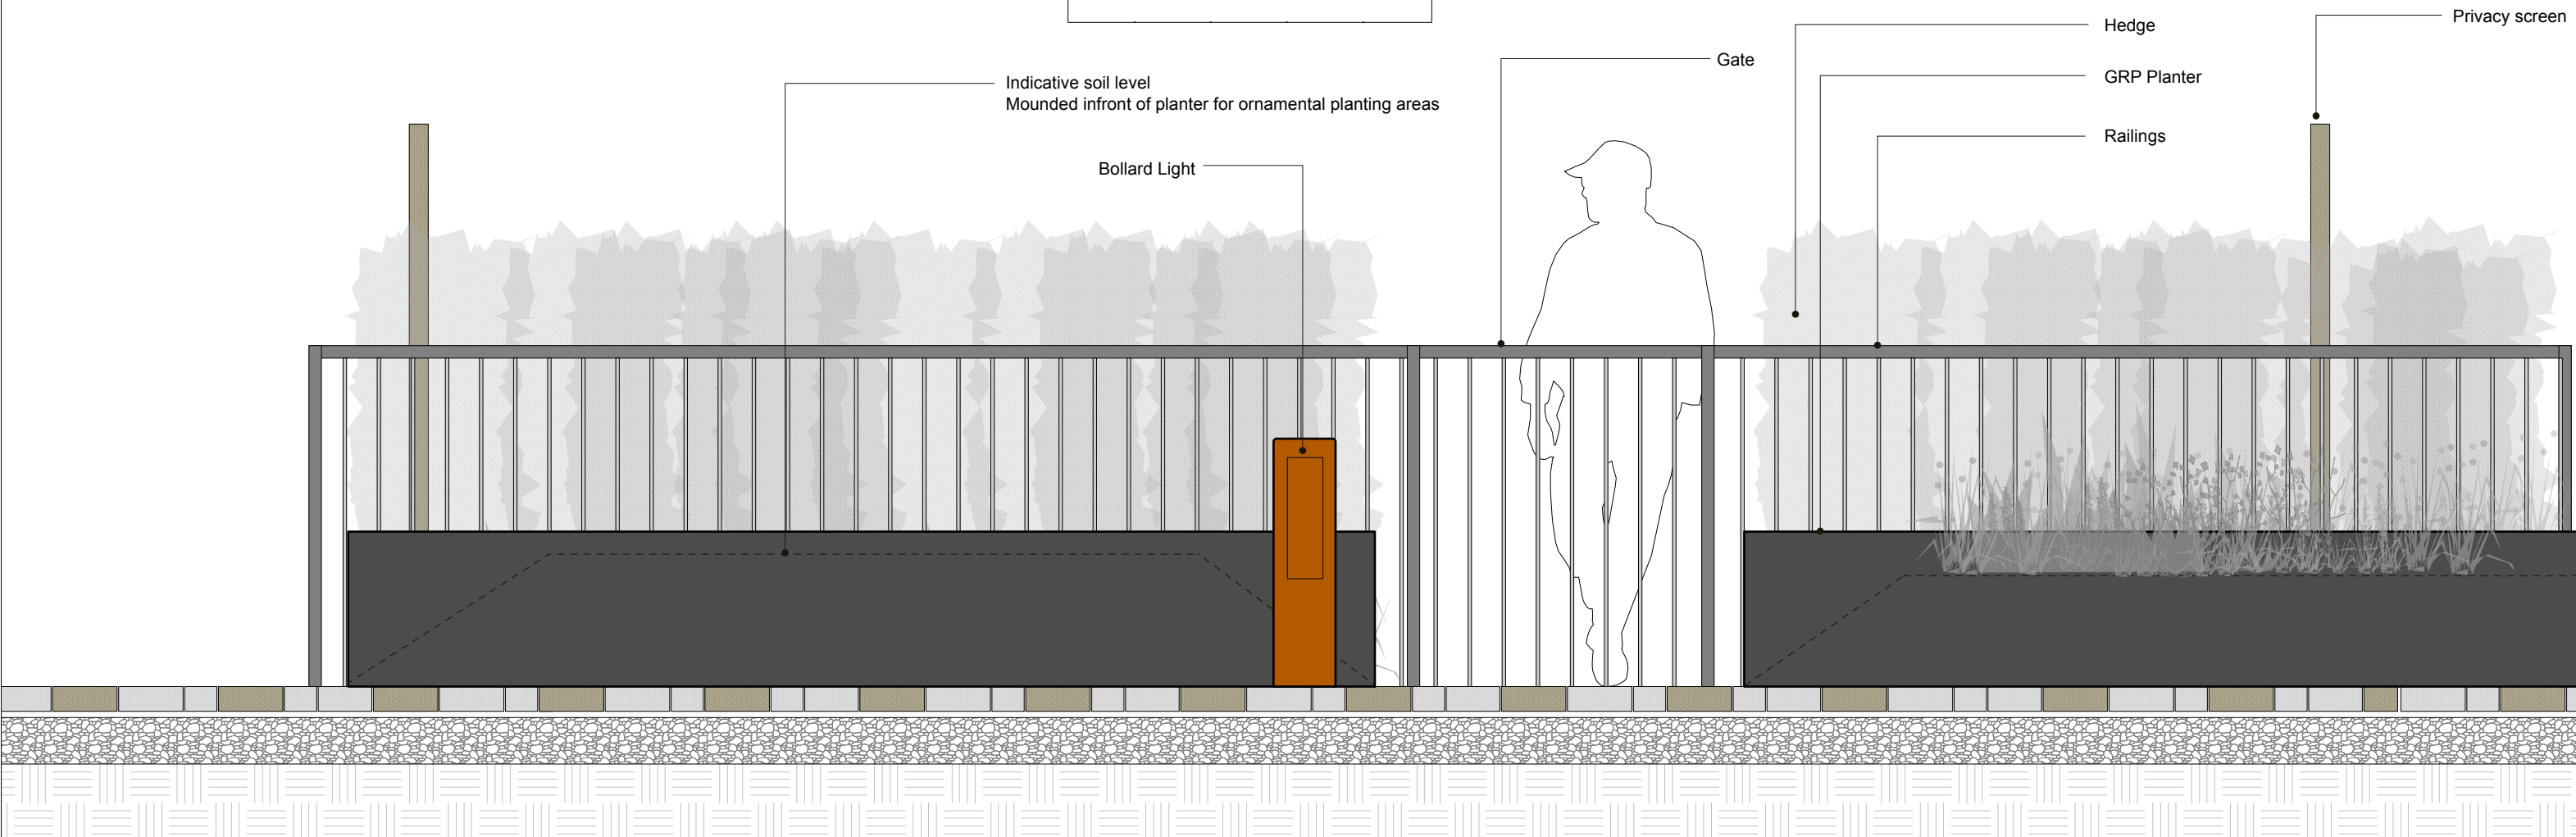

S5-P03	06-03-25	Changes to key	SB	NW
S5-P02	24-02-25	Railing Types Fixings added	SB	NW
S5-P01	14-02-25	First Issue	SB	CB

Revision	Date	Description	Drawn	Approved
----------	------	-------------	-------	----------

WRIGHT LANDSCAPES LIMITED



E: info@wrightlandscapes.co.uk
W: www.wrightlandscapes.co.uk
T: 01244 541959

HEAD OFFICE
Pickmere Lane, Pickmere, Knutsford,
WAT6 0UL

CLIENT DOMIS CONSTRUCTION

PROJECT WATERHOUSE GARDENS

DRAWING Podium Railings/ Screens
TITLE

DATE	SCALE
14/02/2025	AS NOTED
DRAWN	SIZE
SB	A1
APPROVED	WORKSTAGE
CB	Stage 5

DRAWING NUMBER	SUITABILITY	REVISION
1174-WRI-XX-XX-DR-L-0034	S5	P03