


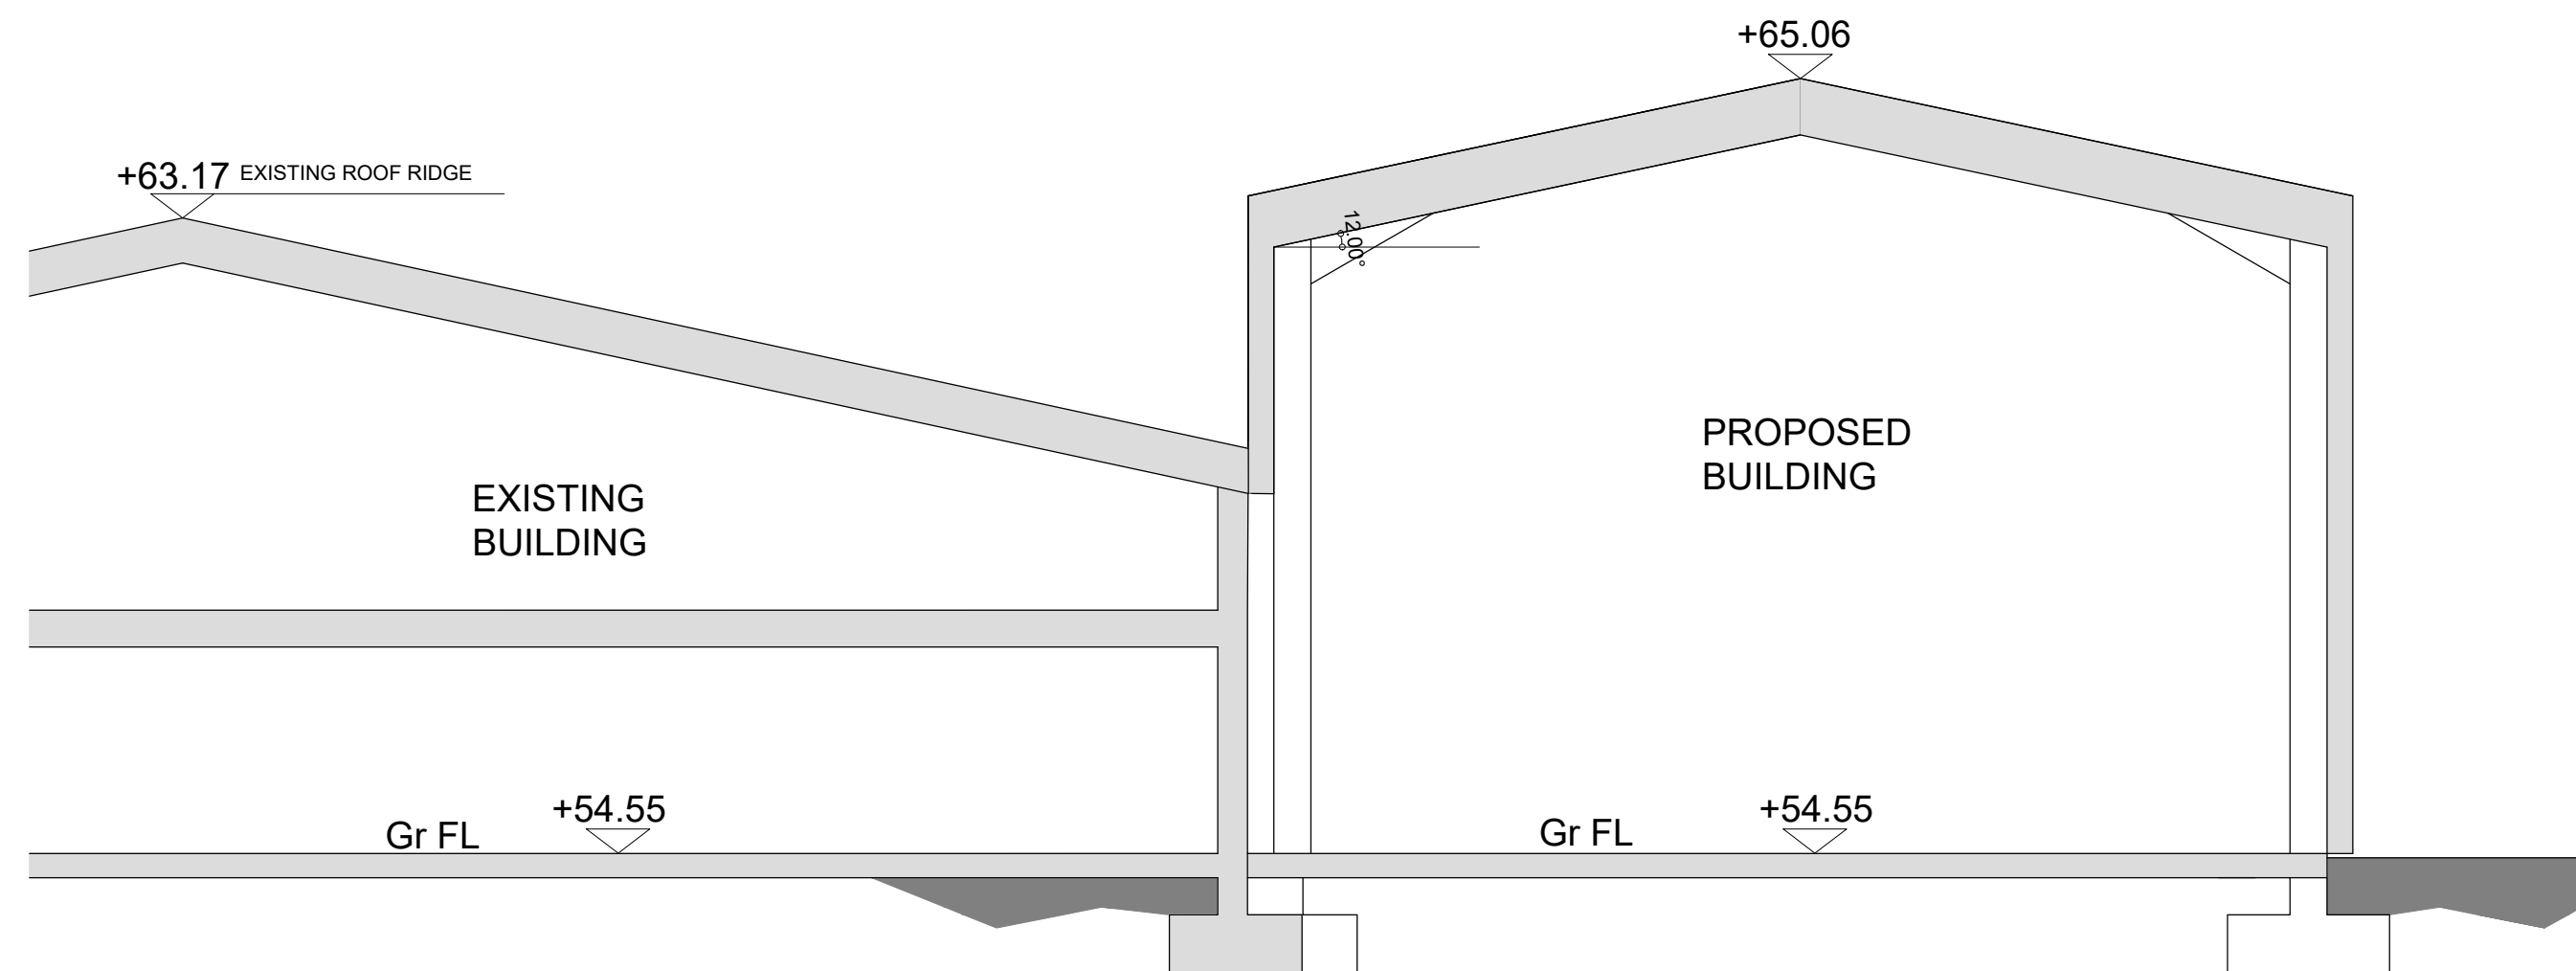


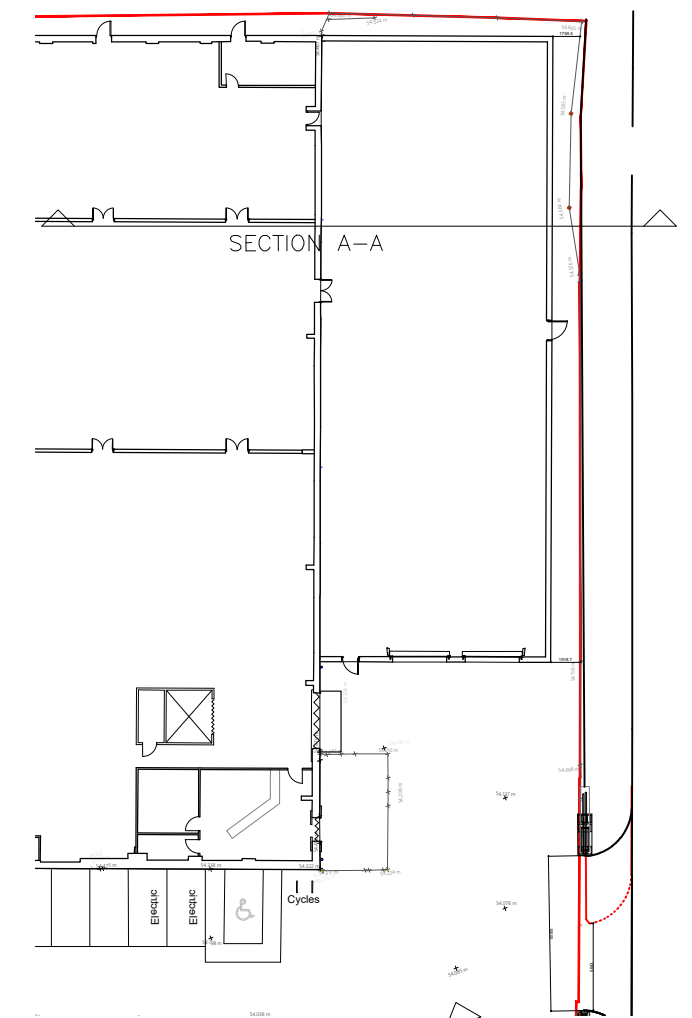

TYPICAL SECTION A-A

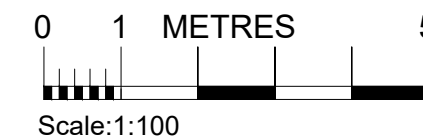

PROPOSED SITE PLAN
Scale 1:500

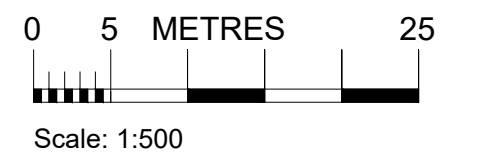

TEW AND SMITH

ARCHITECTS AND SURVEYORS

Drawing issue:

Revisions:

Project:
**SAFESTORE
MANCHESTER CENTRAL
CHEETHAM HILL, MANCHESTER**

Title:
PROPOSED SECTION A-A

Date: 28.10.2024	Drg No.	Rev:
Scale: 1:100@A2	4664-SK16(PL) -	
Drawn: ER		
Checked: JT	© Proprietor: Tew and Associates Limited	

QUOITS HOUSE, 4 HARBOROUGH ROAD,
KINGSTHORPE, NORTHAMPTON. NN2 7AZ
TEL: (01604)791197 FAX: (01604) 717991
EMAIL: architects@tewassociates.co.uk
WEB: www.tewassociates.co.uk