




Do not scale from this drawing. All information should be checked by the contractor on site before commencing work. Any discrepancies should be reported to Archirama immediately. All rights are reserved and are not transferable. Unauthorised reproductions of this drawing are not permitted.

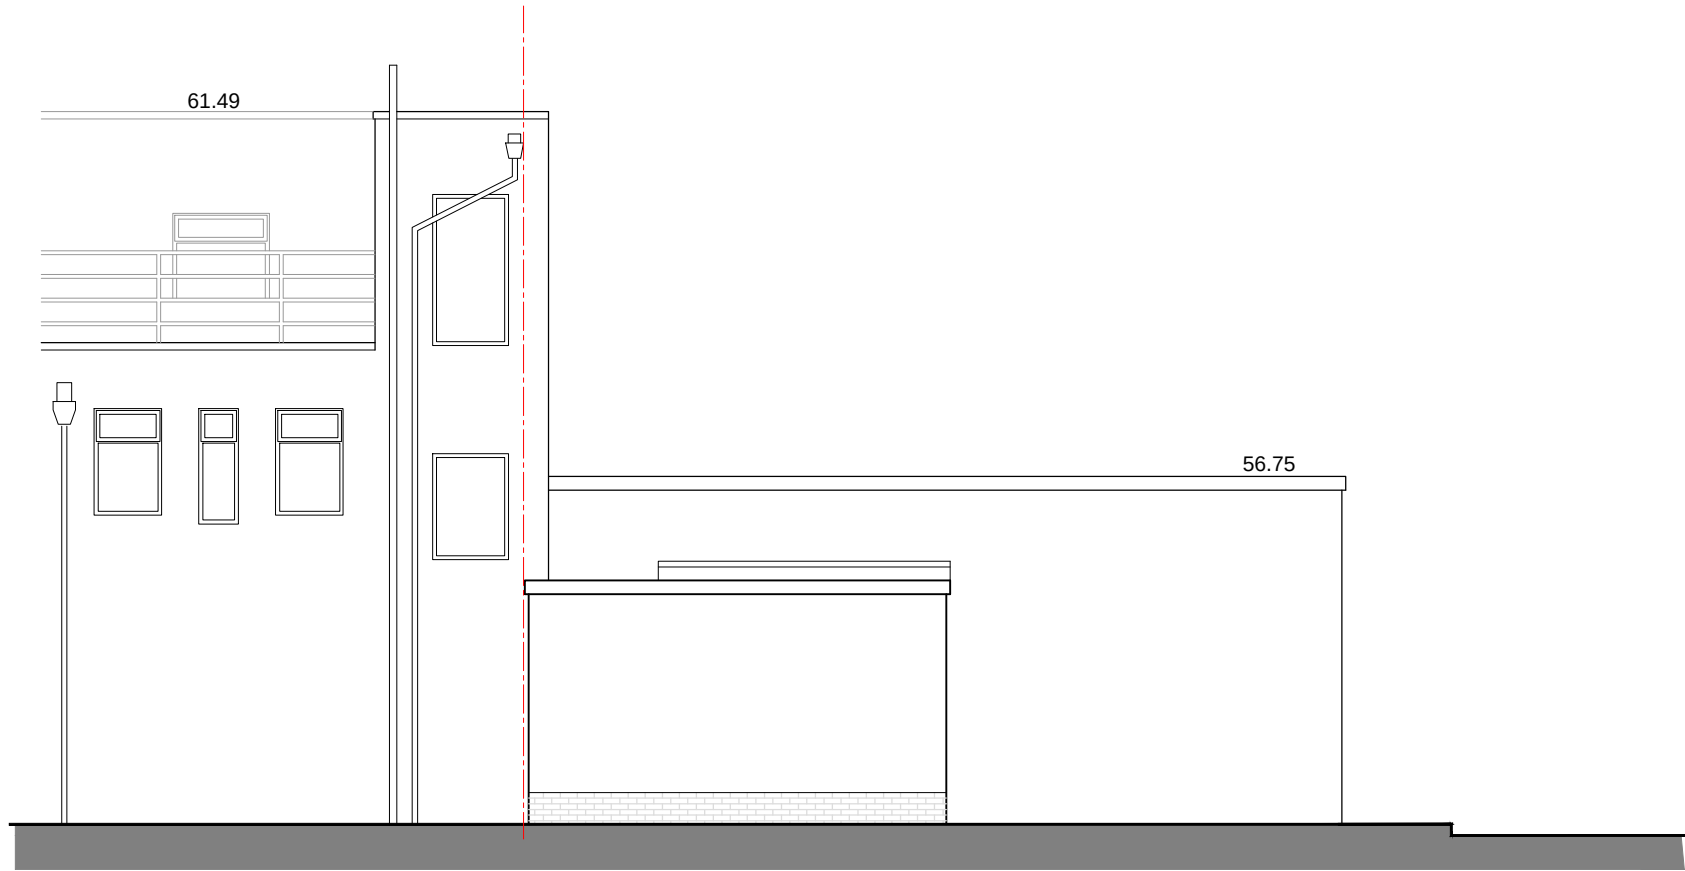

EXISTING REAR ELEVATION

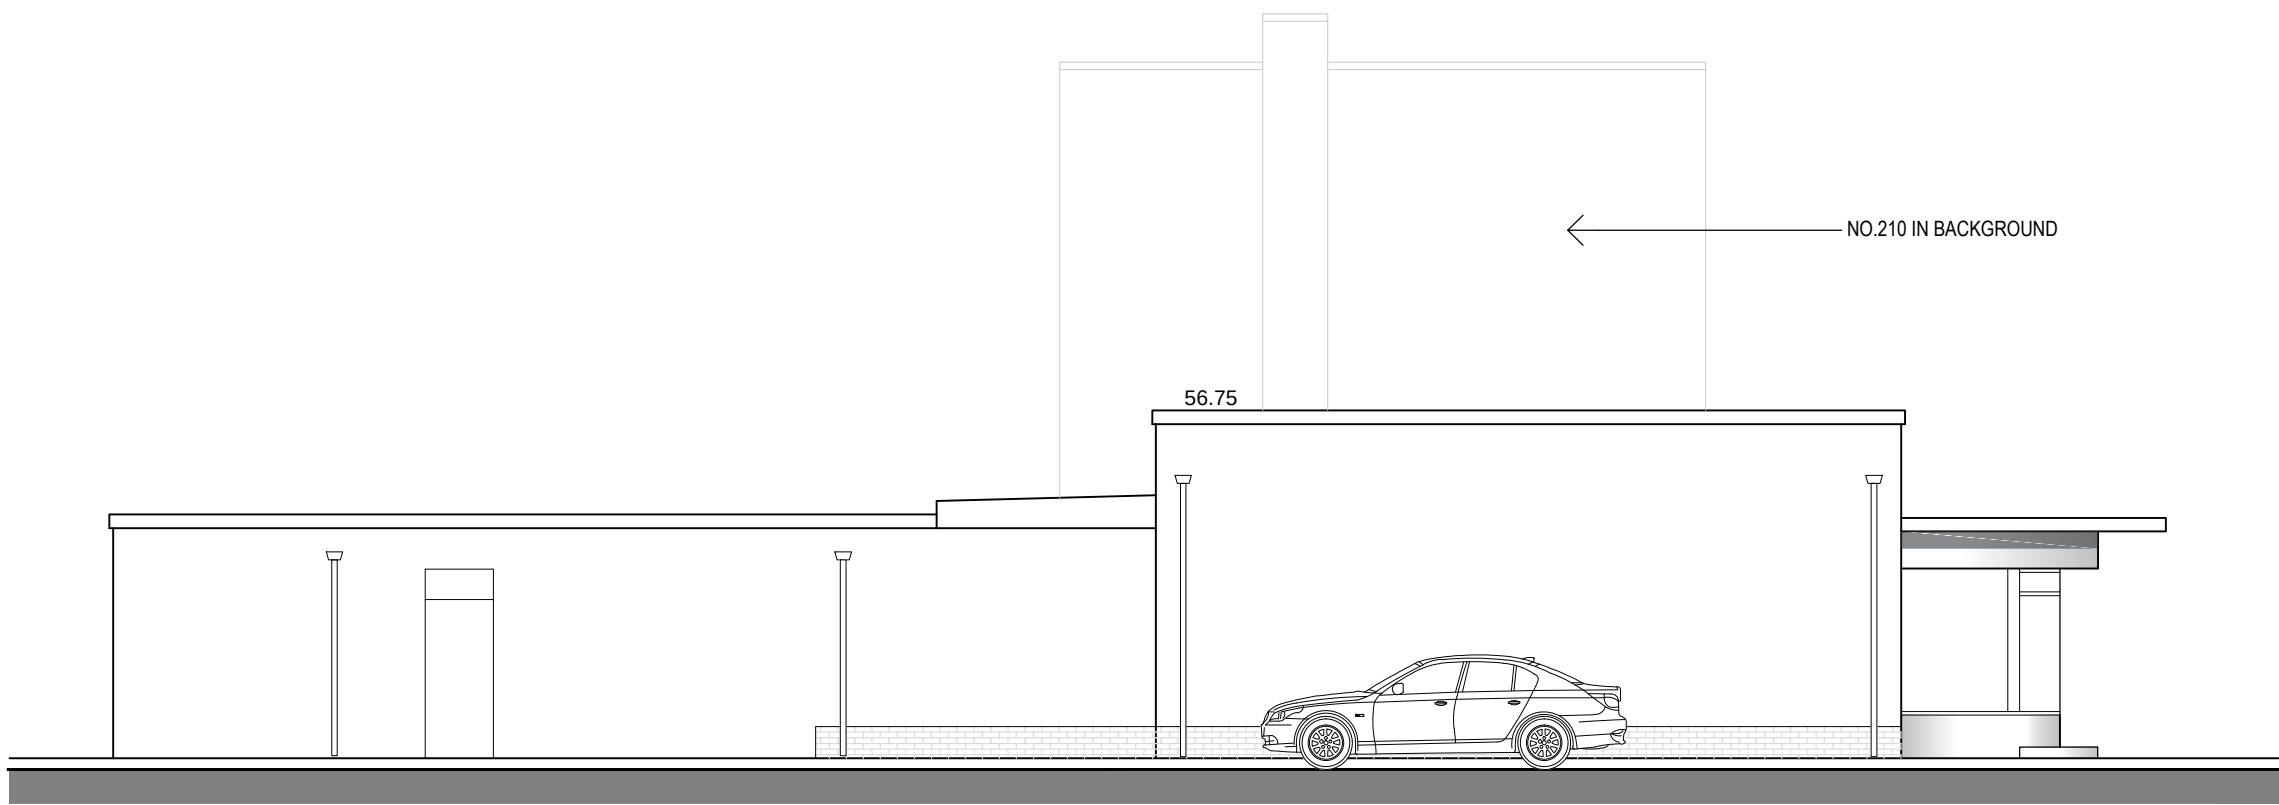

EXISTING SIDE (EAST) ELEVATION

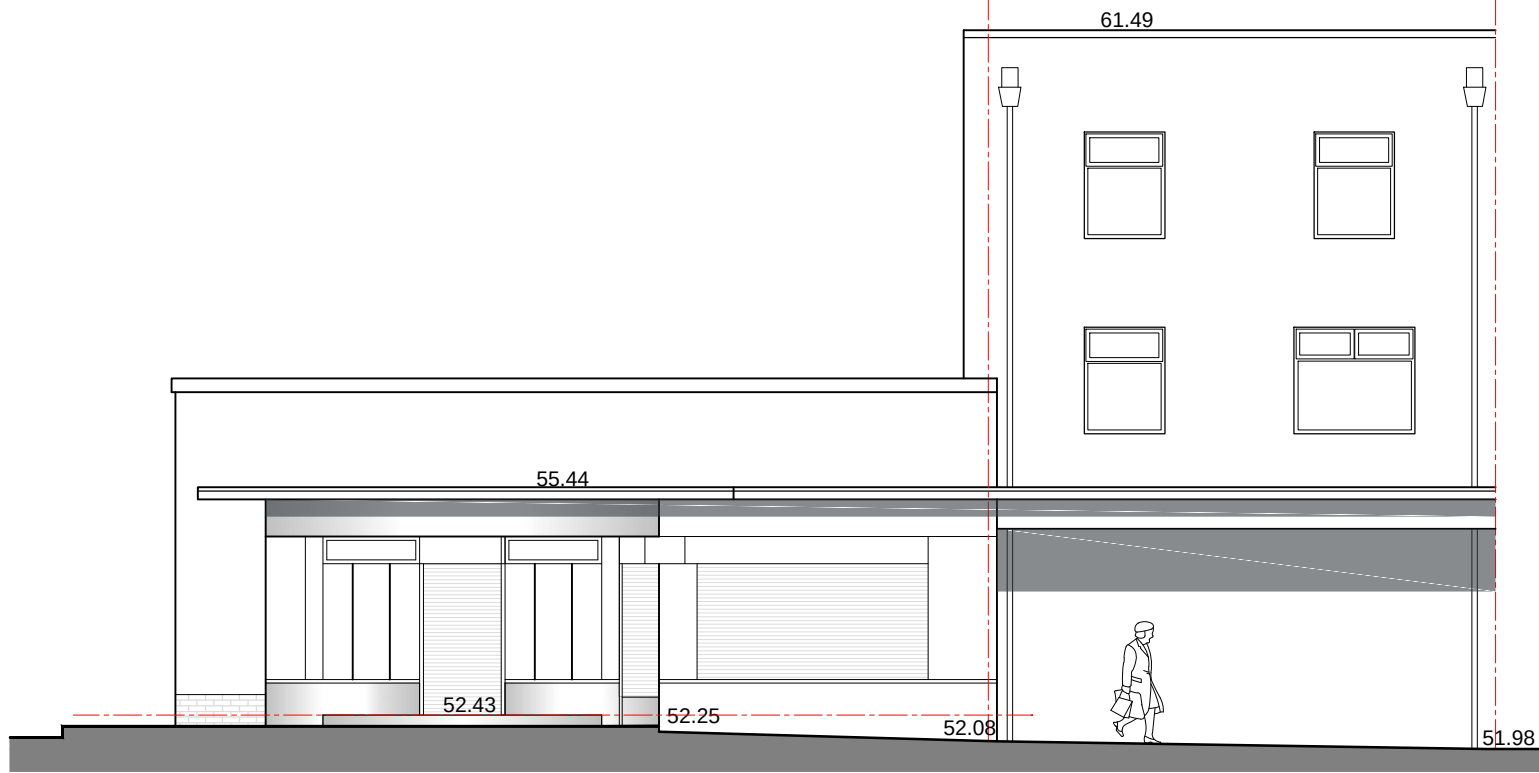

EXISTING FRONT ELEVATION




PROPOSED REAR ELEVATION




PROPOSED SIDE (EAST) ELEVATION




PROPOSED FRONT ELEVATION

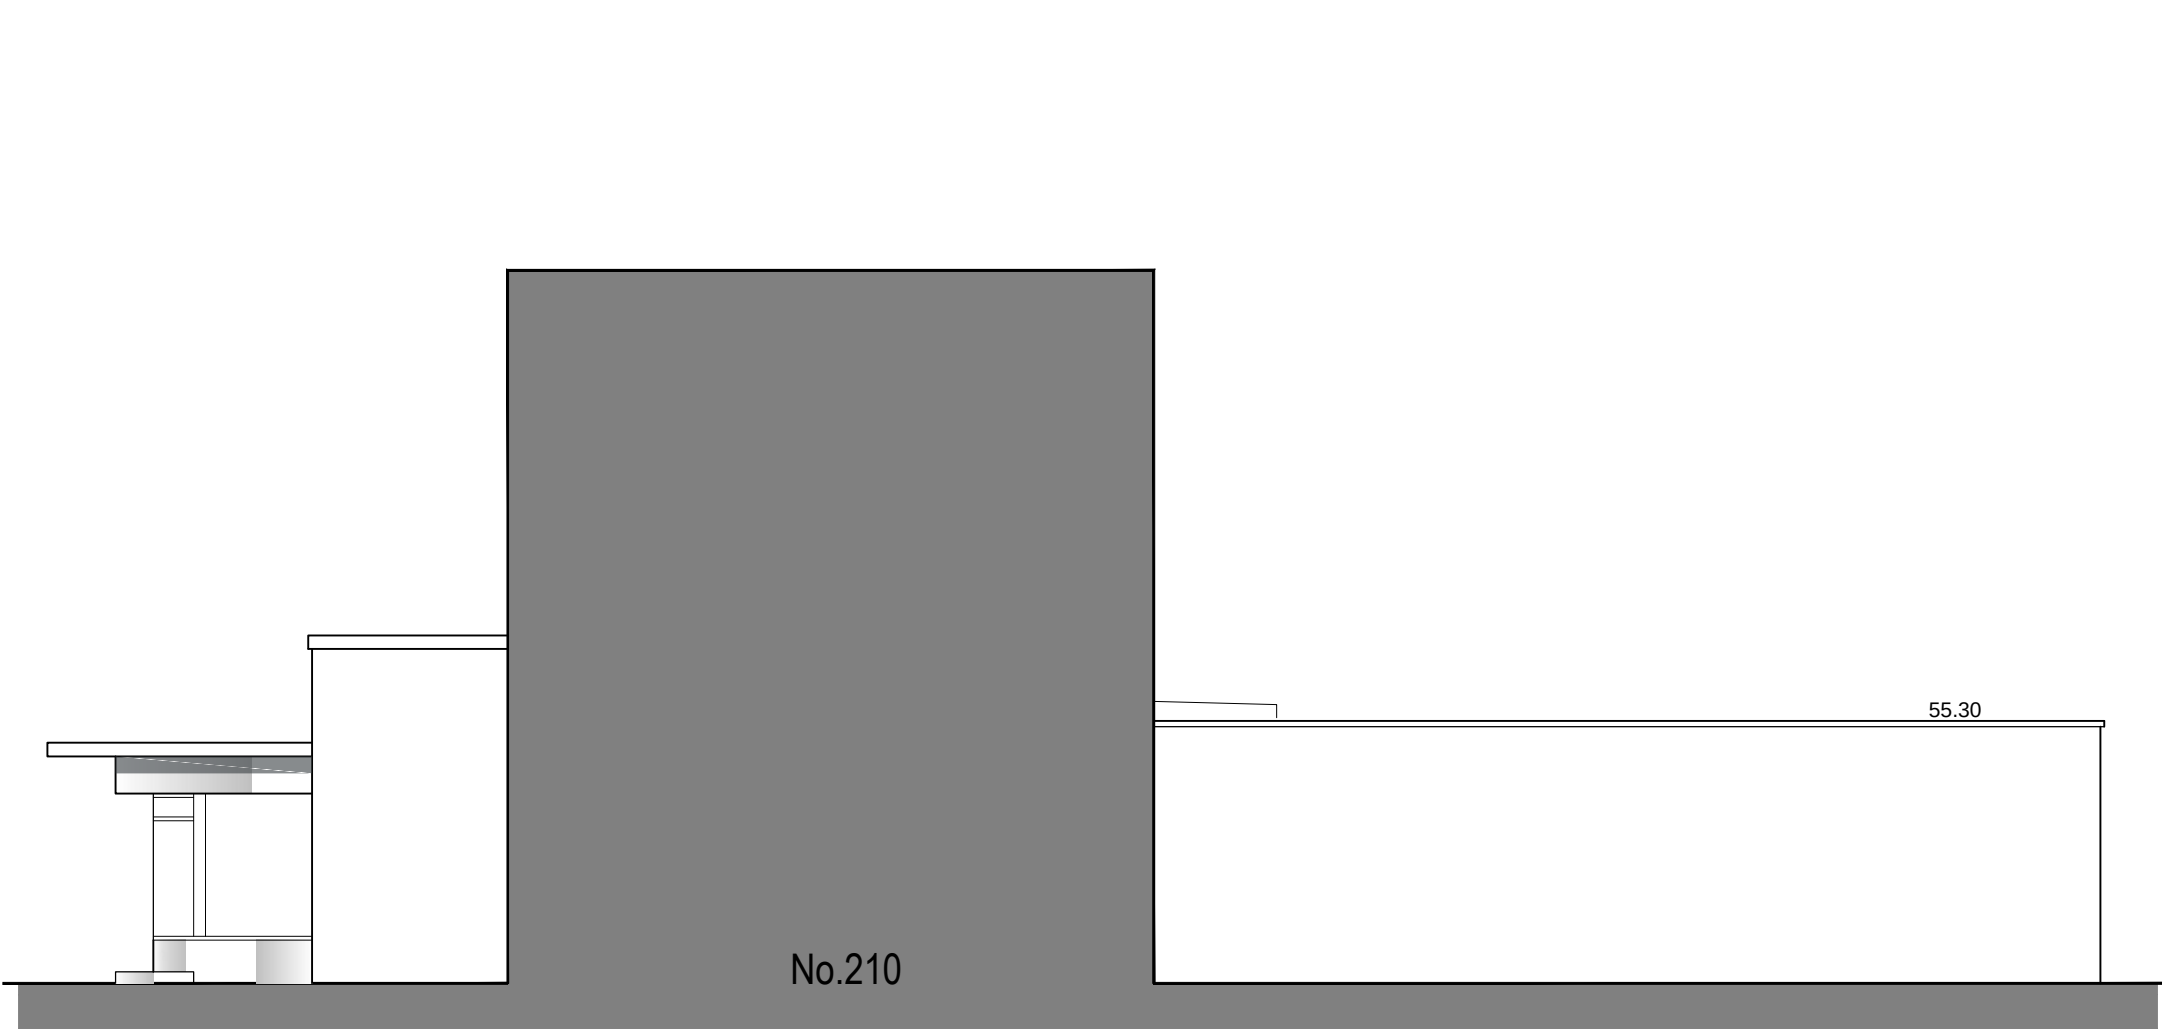

EXISTING SIDE (WEST) ELEVATION

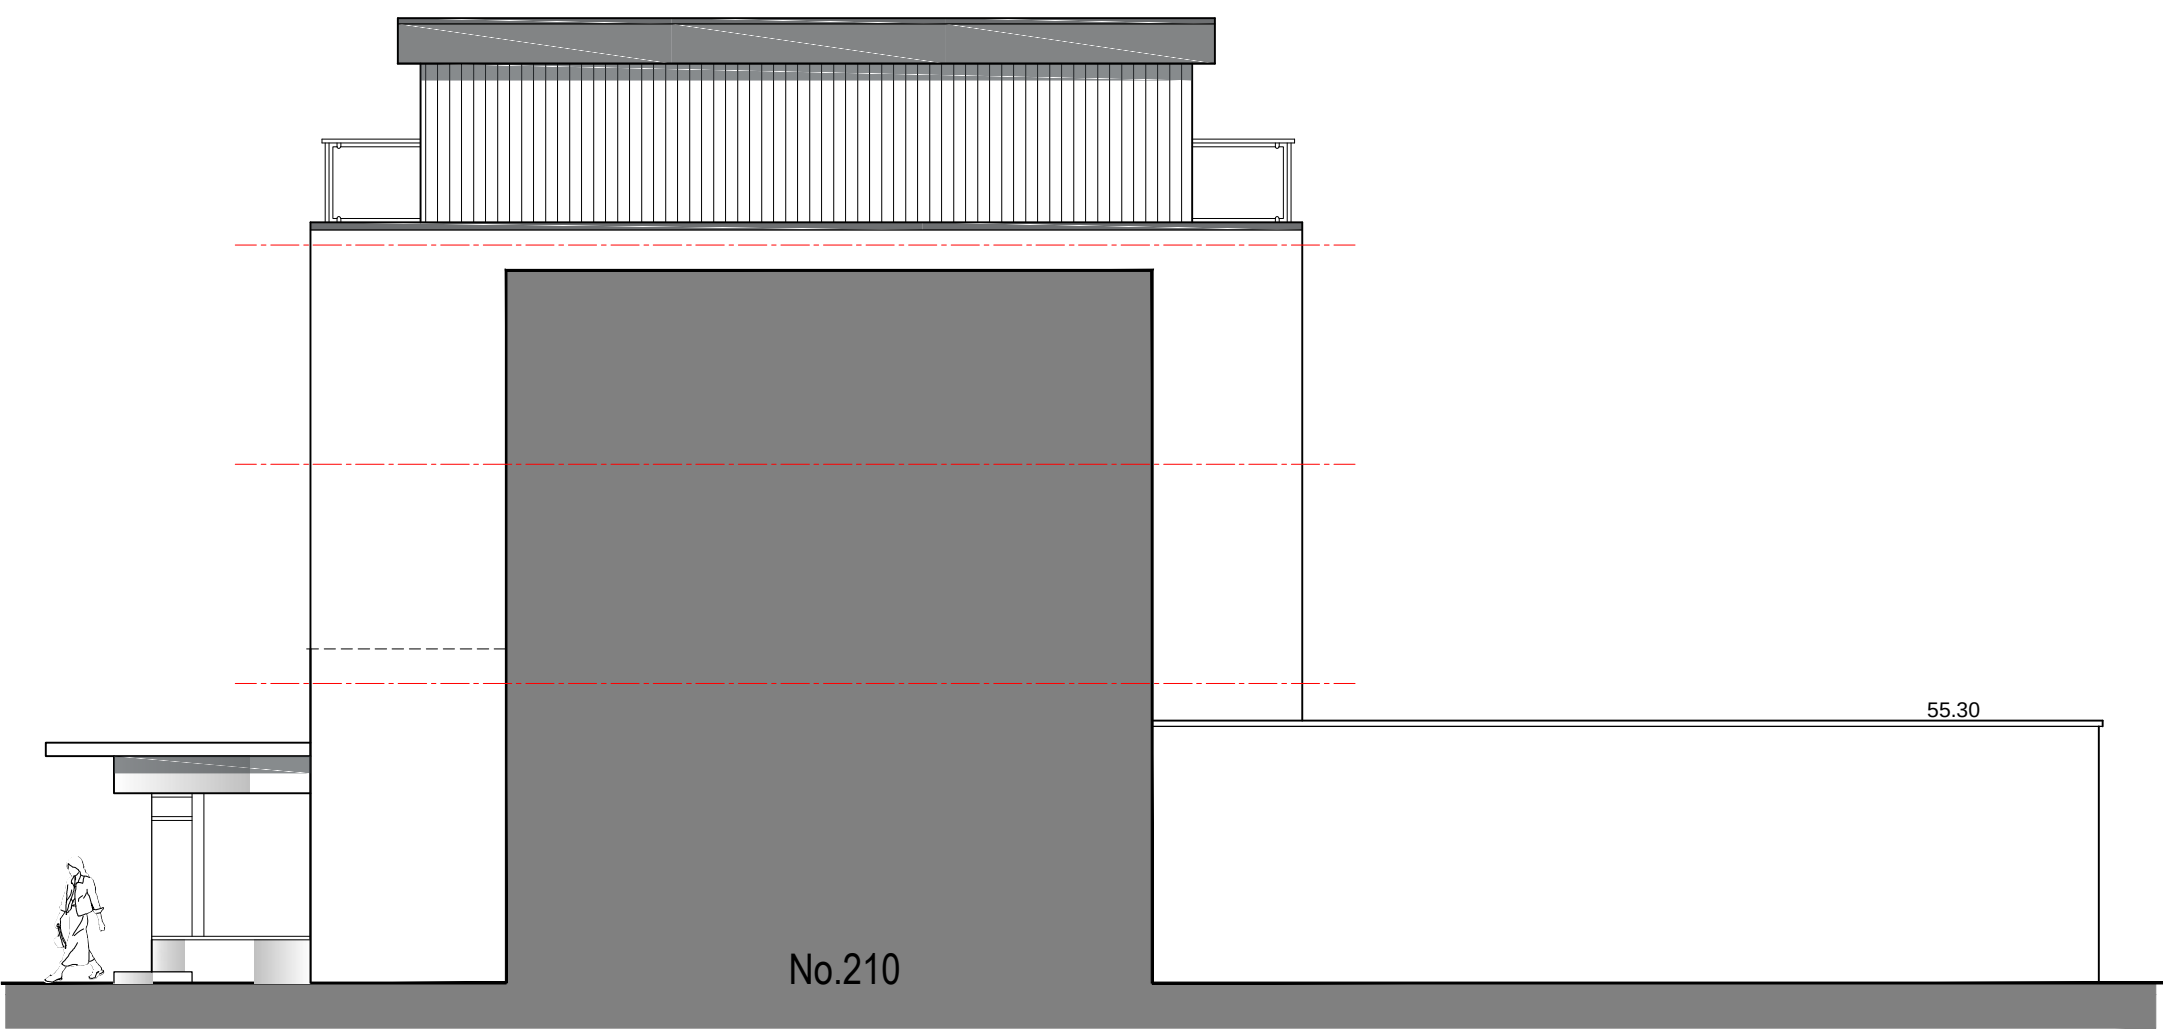

PROPOSED SIDE (WEST) ELEVATION

 

Rev.	Date	Description
A		
B		
C		
D		
E		

archirama Architecture & project management Archirama Ltd 3 Park Gate Avenue, Withington, Manchester M20 3BZ Tel: 07976 171 005 email: mail@archirama.co.uk					
Client	Mr Rahimi				
Project / Site	212 Hollyhedge Road Wythenshawe				
Drawing Title	Floor plans and elevations				
Drawn By	FR	Date	06/11/2024	Stage	Planning
Checked by		Scale	1 : 100@A1		
Drawing No	PL03	Revision	-		