


DO NOT SCALE
Work to annotated dimensions only. Read drawings in conjunction with relevant specification, Structural Engineers' and Services Engineers' drawings. Confirm all dimensions before commencement of any work on site or fabrication.

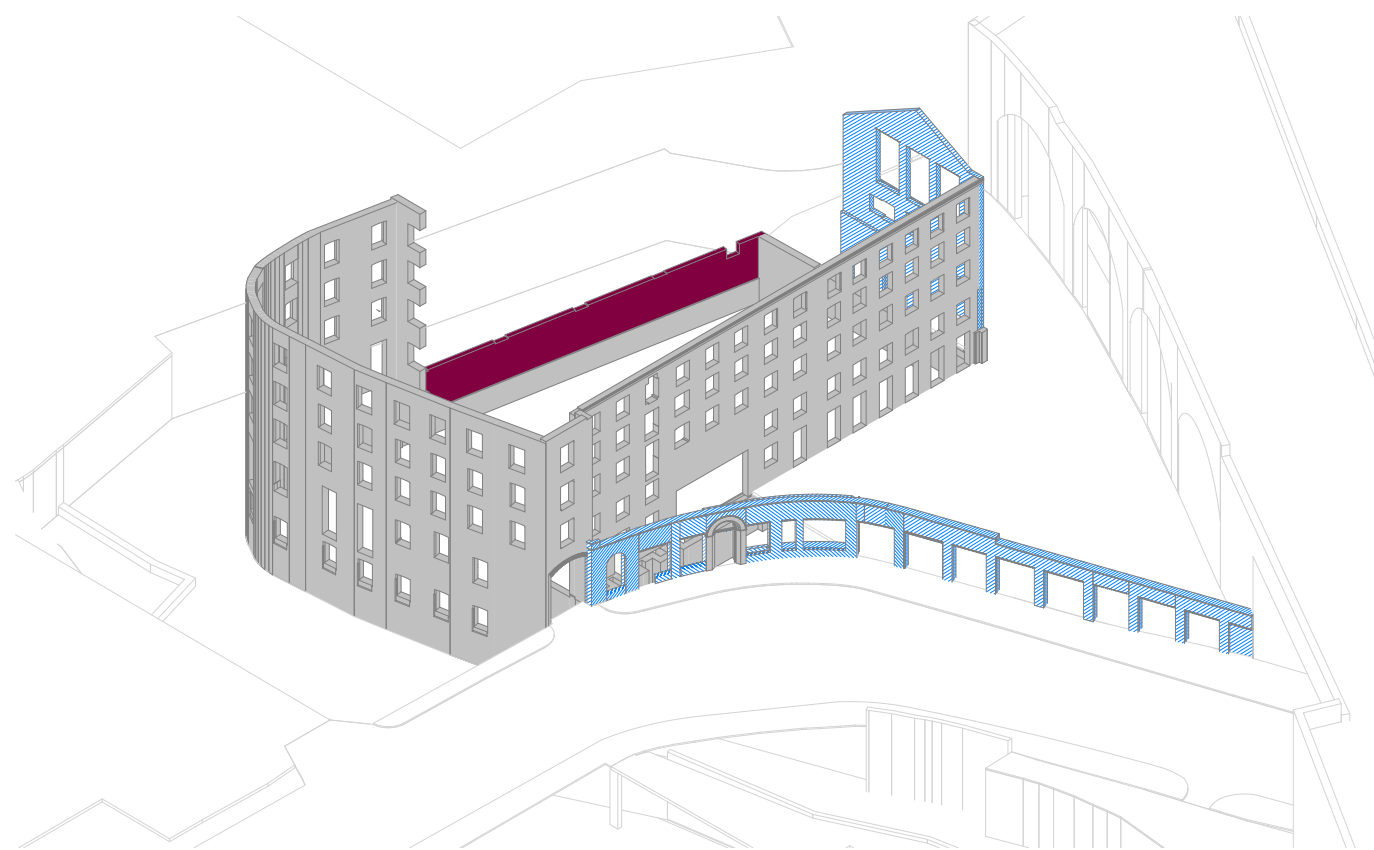

P2 Annotation updated 05.03.2025
P1 First Issue 12.11.2024
Rev: Details: Date:



Key:

 Proposed to be demolished

 Proposed to be retained

 Proposed to be dismantled and re-built

 Retained up to lower ground floor slab level

Notes:

Drawings interpolated from survey drawing 150317JC-04 by Land Surveyors.

All existing windows marked for demolition to be replaced by new.

client:
Manner

project:
The Hotspur Press

job number:
0655

status:
Stage 3

title:
Demolition East Elevations

scale: 1 : 100 @ A1 drawn by: HOD

drawing number:
0655-HOD-THP-XX-DR-A(--)-926

current revision date: 05.03.2025 revision: P2

SGI Studios
1 Kelsio Place
Marine Parade, M15 4LE
t: +44(0)161 832 9842
e: mail@hodderandpartners.com
w: www.hodderandpartners.com

hodder+partners