




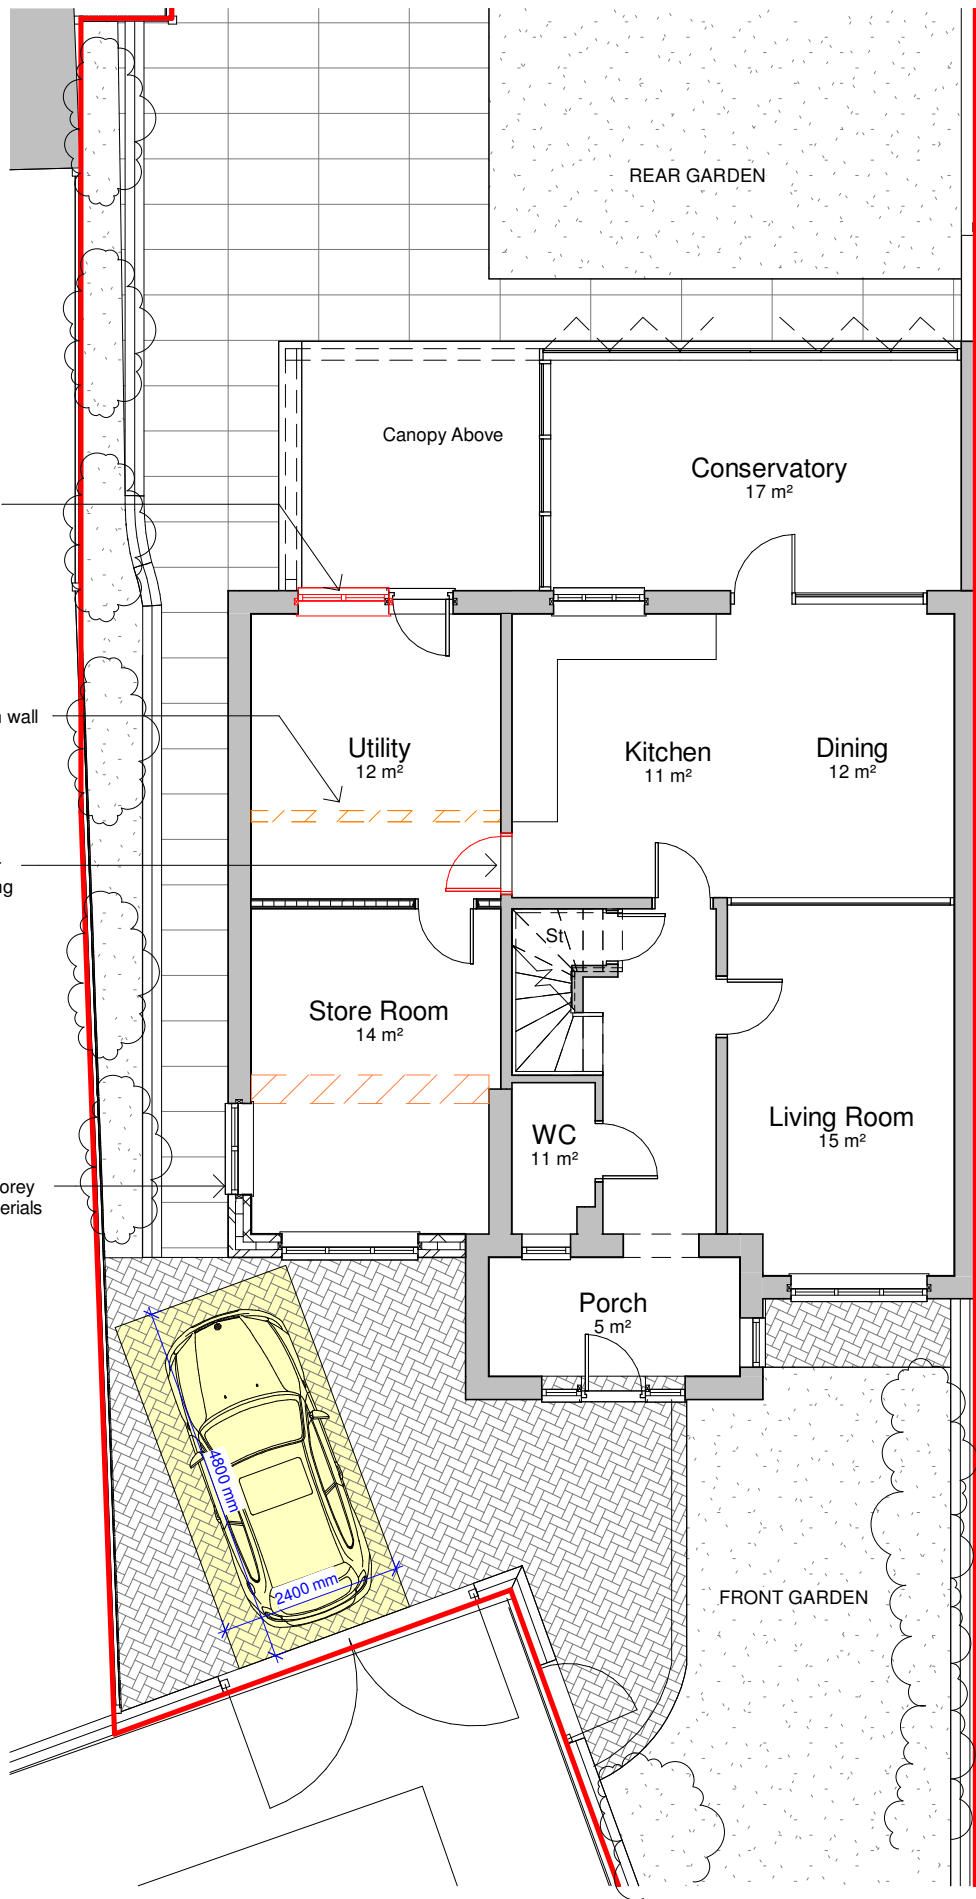

1 Proposed Ground Floor Plan
1 : 100

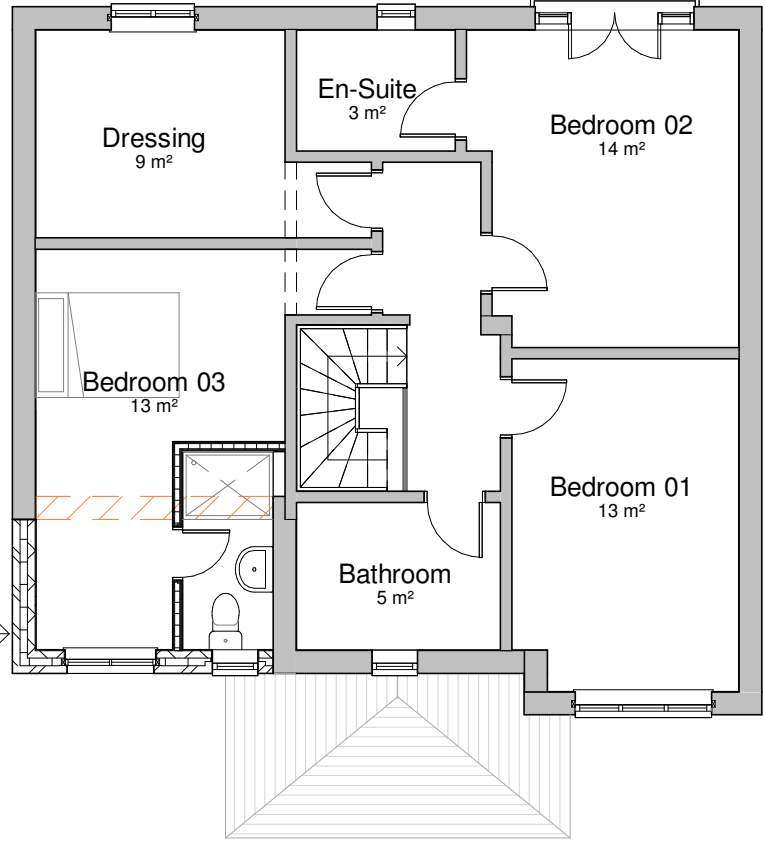

2 Proposed First Floor Plan
1 : 100

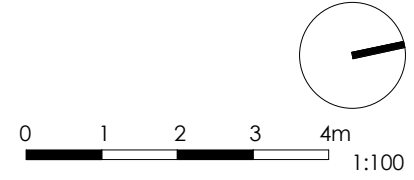

General Notes
The Architect shall have no responsibility for any use made of this document other than for that which it was prepared and issued.
All dimensions should be checked on site. Do not scale from this drawing.
To be read in conjunction with all other Consultant's drawings.
The Architect to be immediately notified of any discrepancies.
Copyright on this drawing retained by the Architect.

LEGEND
Site Boundary

P3	16/01/25	SH	SH	Amended Drawings	
P2	10/12/24	AK	SH	Amended Drawings	
P1	02/12/24	SA	SH	Initial Issue	
No.	Date	Dwn	Chk	App	Revision or reason for issue

Client
Alina Raina

create **it** studios
... leave an impression
Create It Studios (NW) Ltd
Universal Square
Devonshire Street North
Manchester
M12 6JH
info@createitstudios.co.uk

Project Title
1 Alan Womack Close, Crumpsall,
Manchester M8 4RB

Scale / North Point
1 : 100

Drawing Title
Proposed Floor Plans

Drawing Number	Revision
A1576(02)AP002	P3
Drawing Status	
Preliminary	