




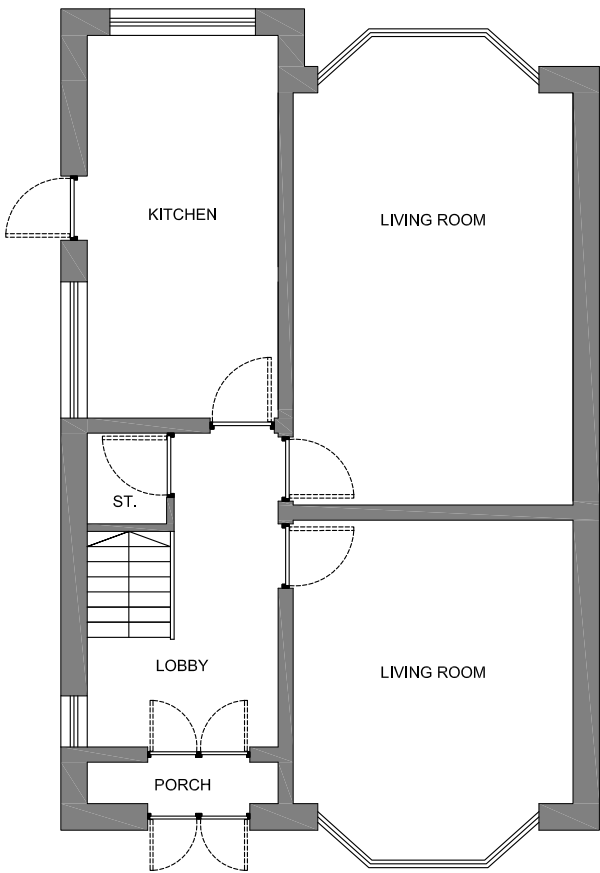

Ground Floor Plan

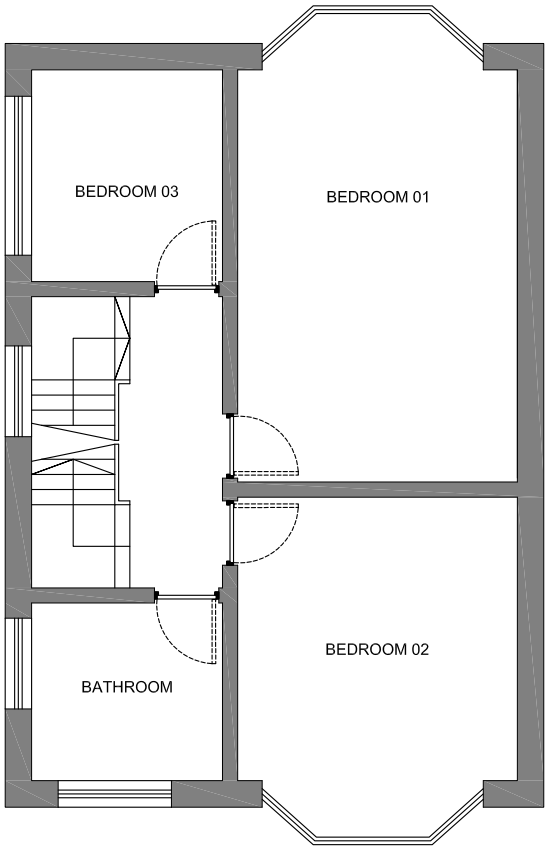

First Floor Plan

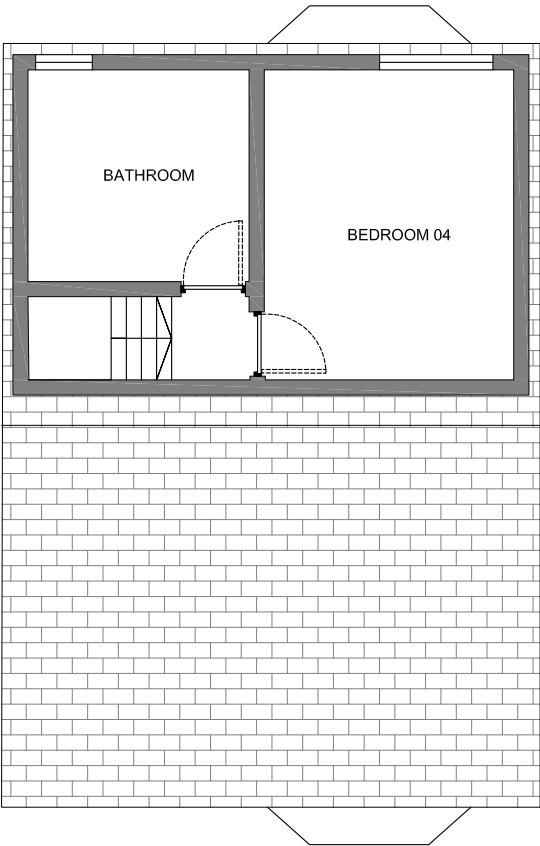

Roof Floor Plan

EXISTING FLOOR PLANS

PROJECT:
6 Lees Hall Cresent

DRAWING:
Existing Floor Plans

DATE: Jan 25	DRAWN BY: FA	CHECKED BY: AS
SCALE: 1:100@A3	DRAWING NO: 0-2	REV: 00