


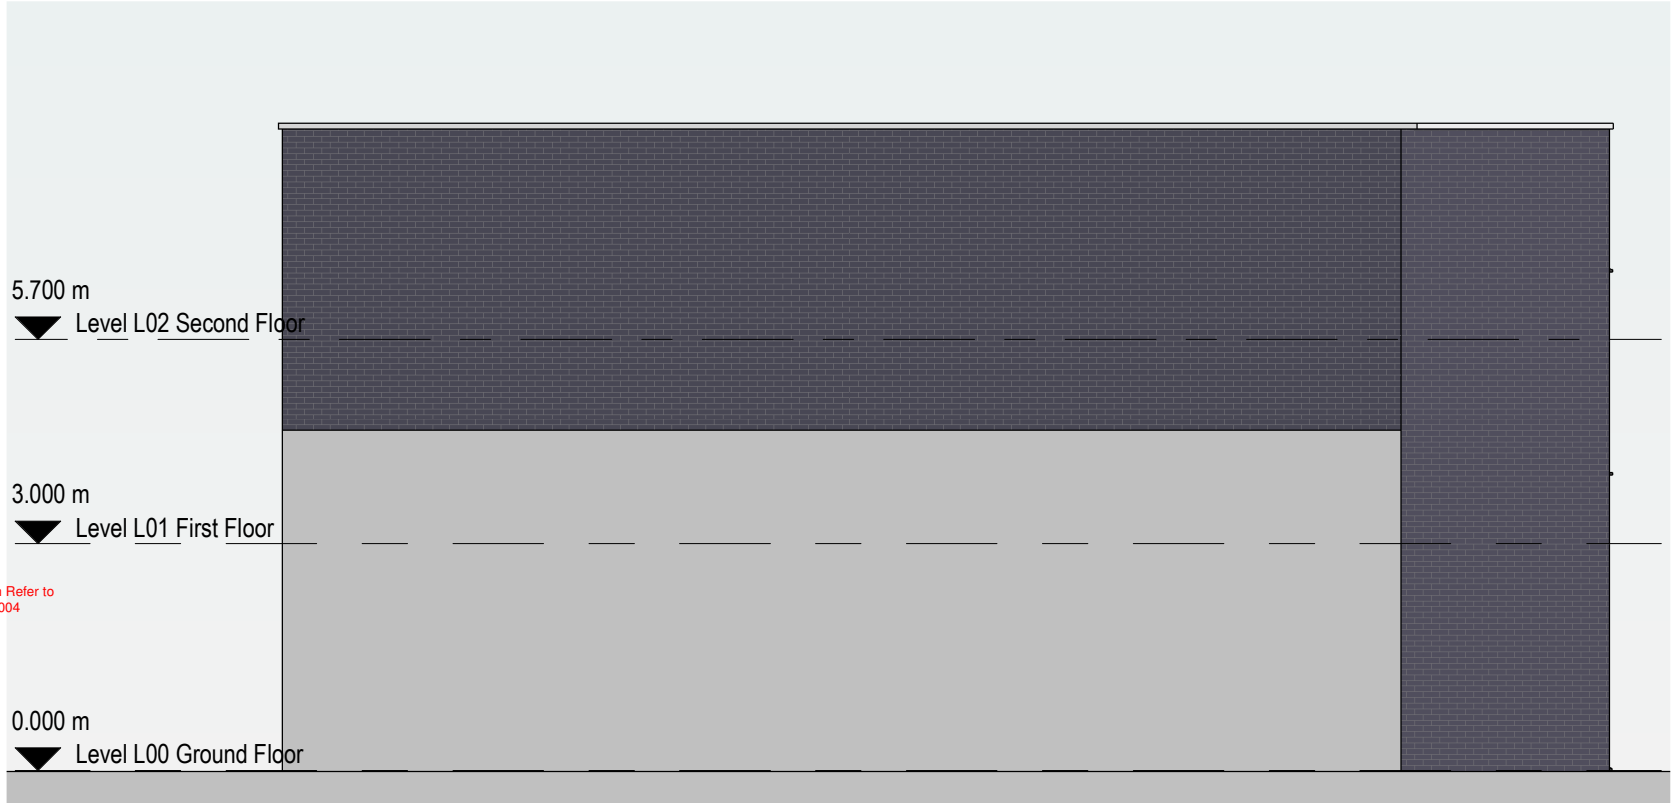


1 Proposed East Elevation
1 : 100




2 Proposed North Elevation
1 : 100



3 Proposed West Elevation
1 : 100

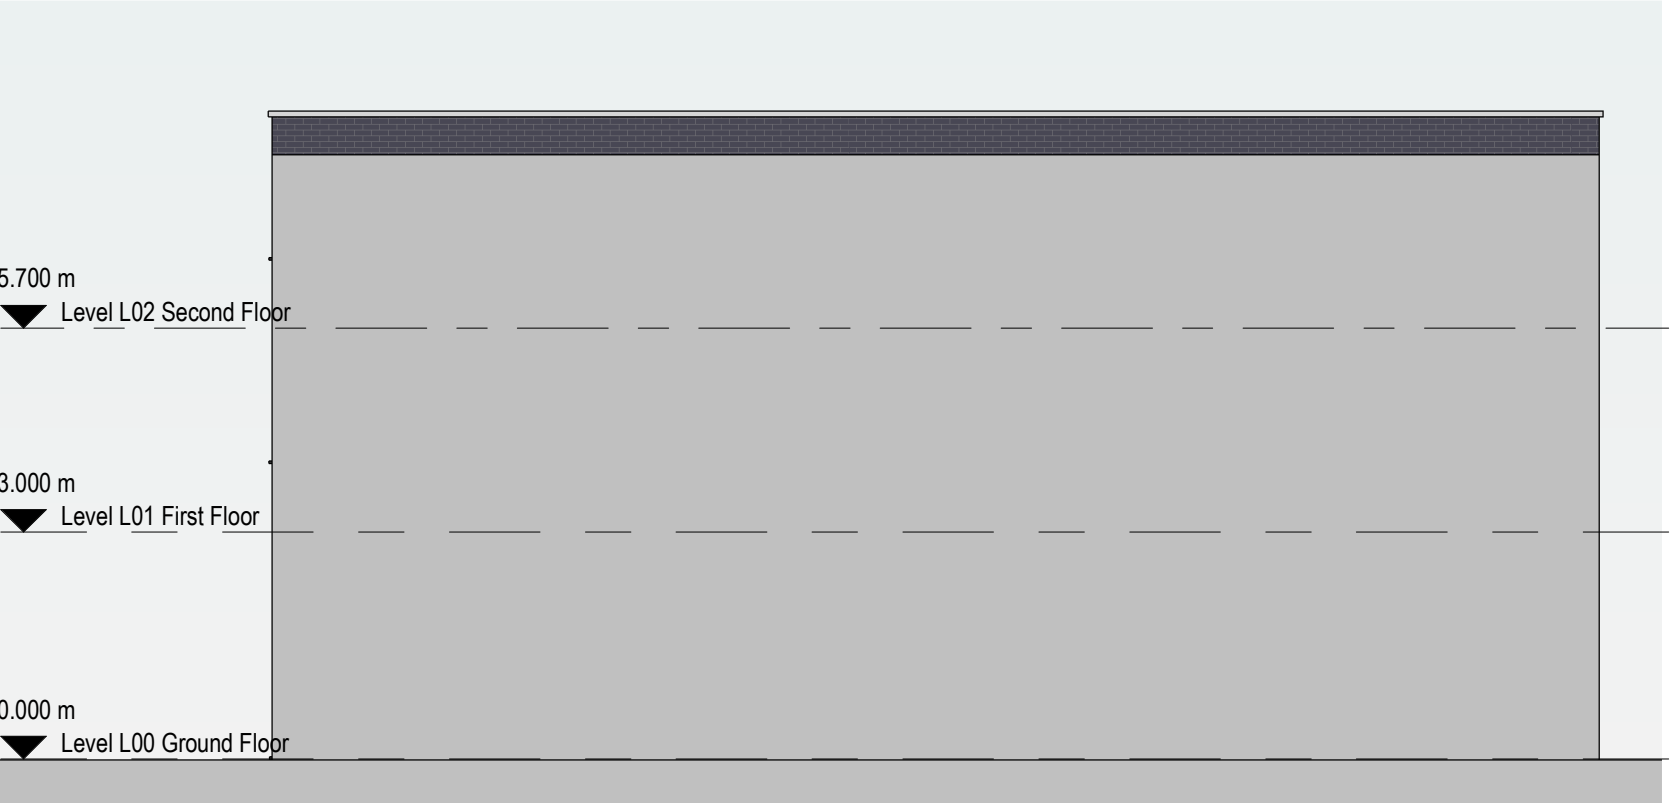

4 Proposed South Elevation
1 : 100

 

General Notes

The Architect shall have no responsibility for any use made of this document other than for that which it was prepared and issued.

All dimensions should be checked on site. Do not scale from this drawing

To be read in conjunction with all other Consultant's drawings.

The Architect to be immediately notified of any discrepancies.

Copyright on this drawing retained by the Architect.

External Materials

- 1 - Staffordshire Blue Brickwork
- 2 - Shopfront back illuminated signage with concealed grey perforated security roller shutter
- 3 - Aluminium Cladding Panel
- 4 - Black aluminium framed windows
- 5 - Black uPVC framed windows
- 6 - Black metal door

P3	03/03/23	SA	SH	Added Bike Store
P2	05/04/23	SA	SH	Amended Proposed
P1	29/03/23	SA	SH	Initial Issue

No. Date Dwn Chk App Revision or reason for issue

Client

Brightwise Constructions Ltd

createitstudios
... leave an impression

Create It Studios (NW) Ltd
Universal Square
Devonshire Street North
Manchester
M12 6JH

info@createitstudios.co.uk

Project Title

67 Cheetham Hill Rd

Scale / North Point

As indicated

Drawing Title

Proposed Elevations

Drawing Number

A1488(02)AP003

Drawing Status

Preliminary

Revision

P3