

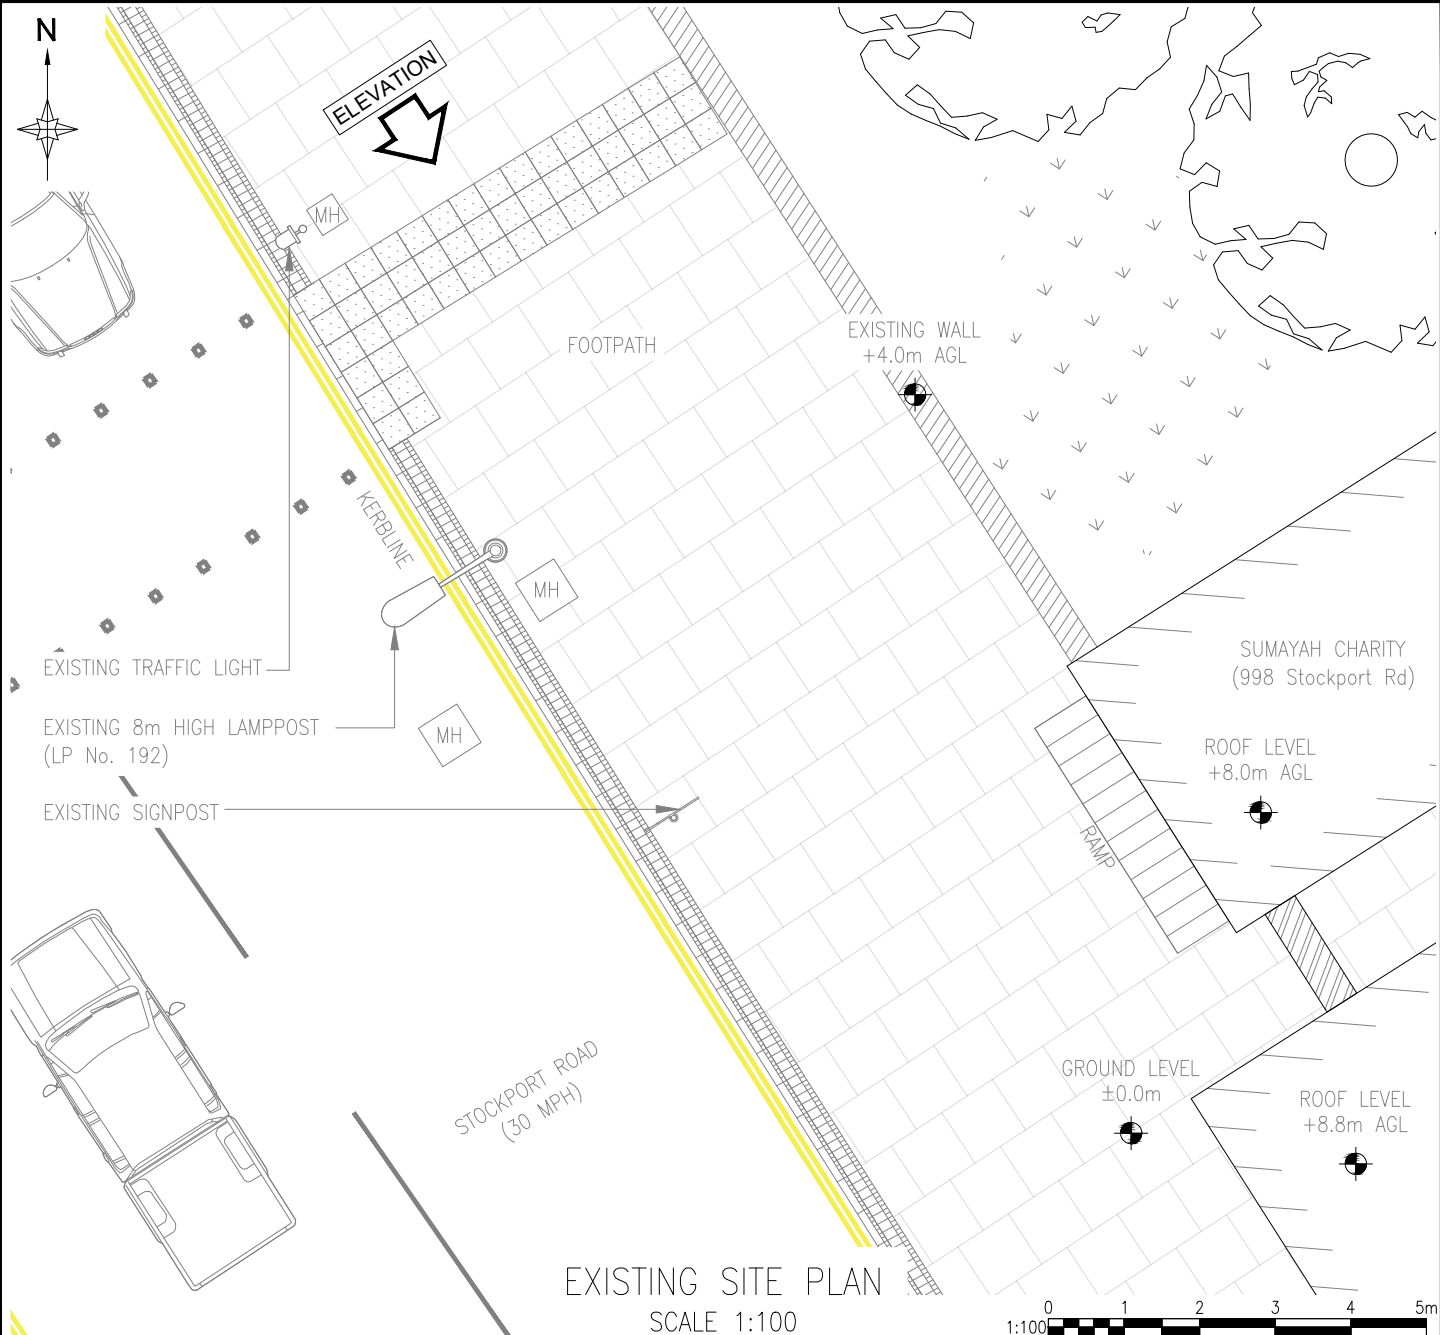
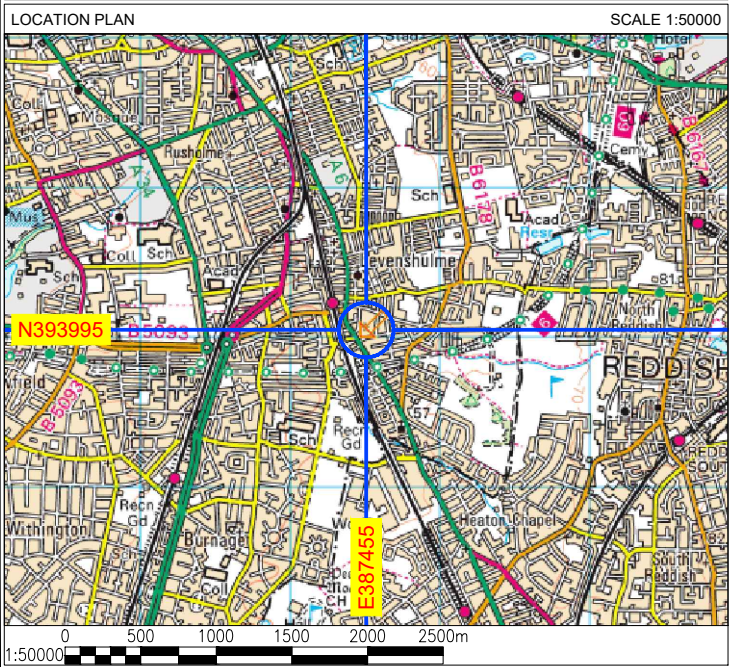
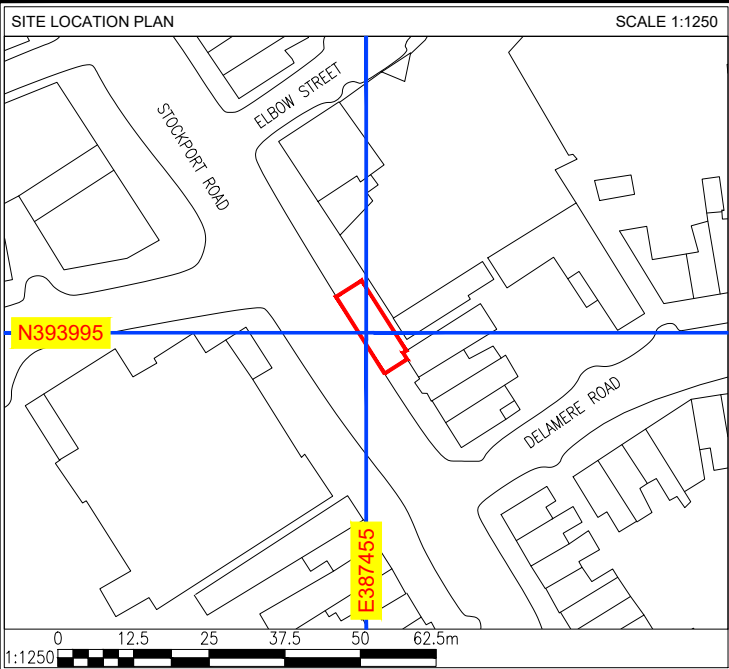
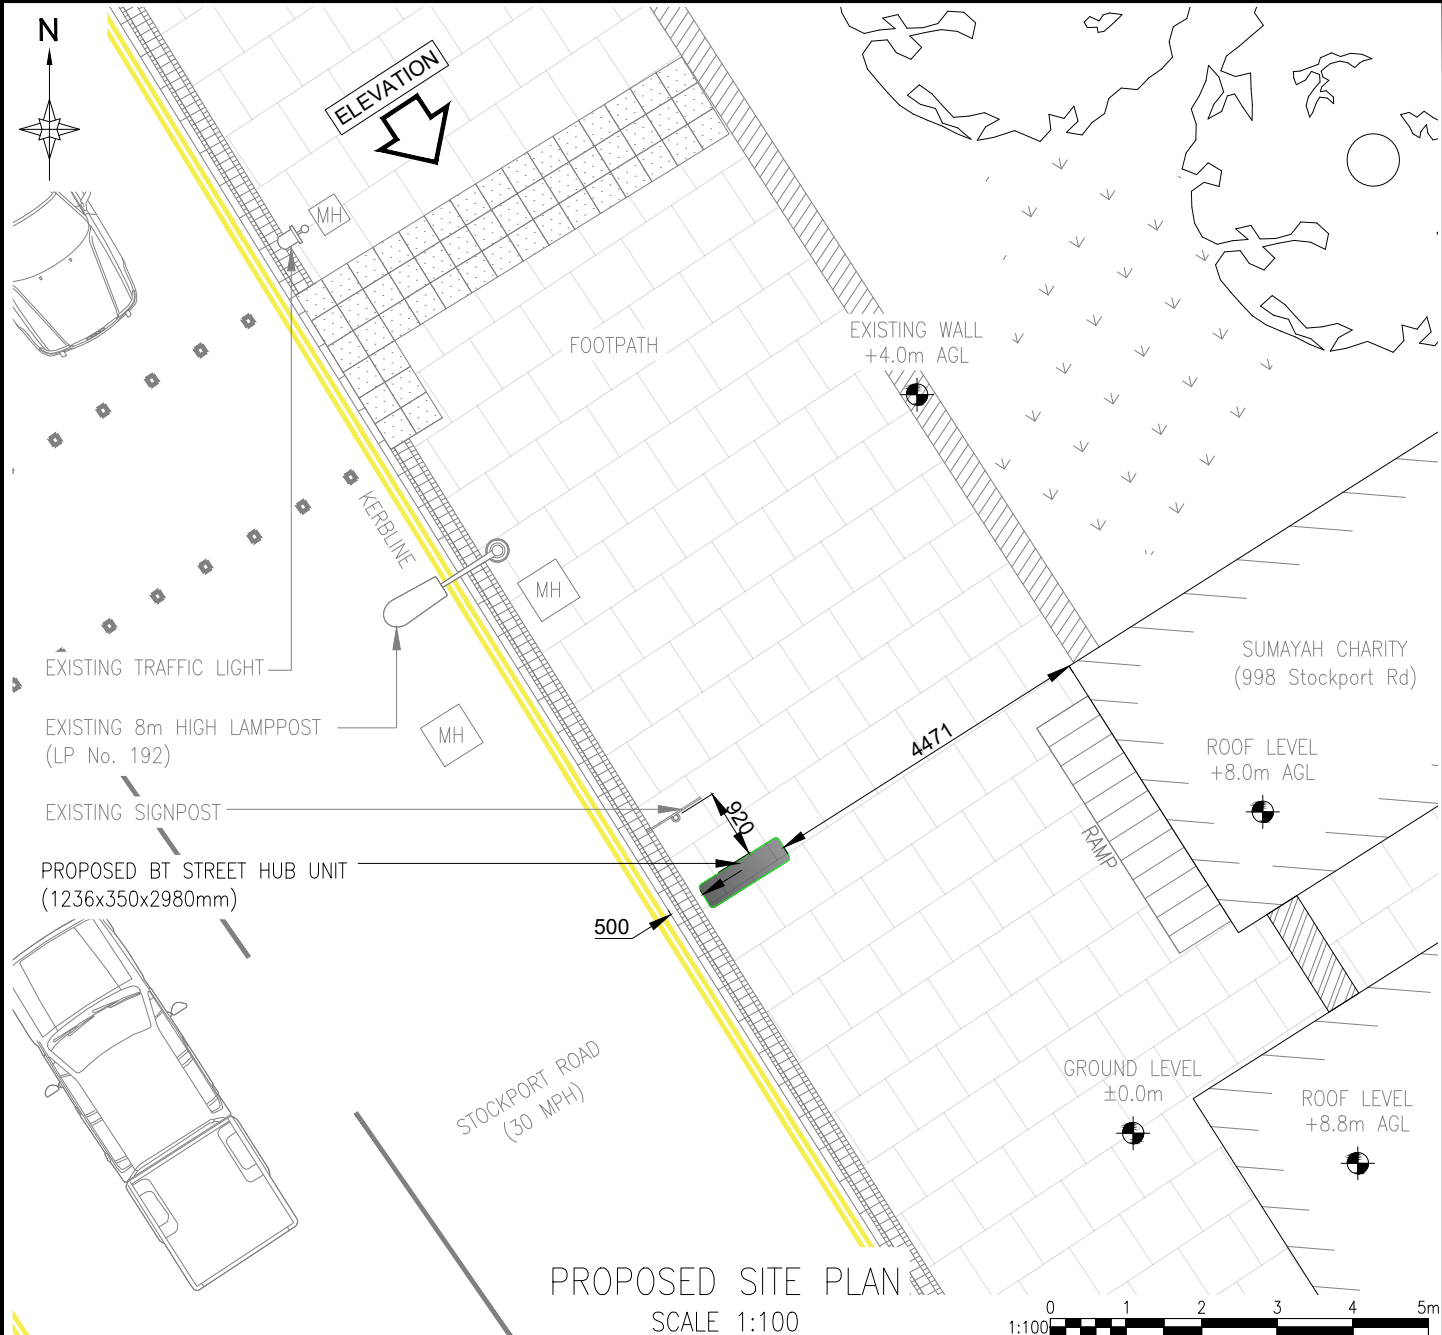


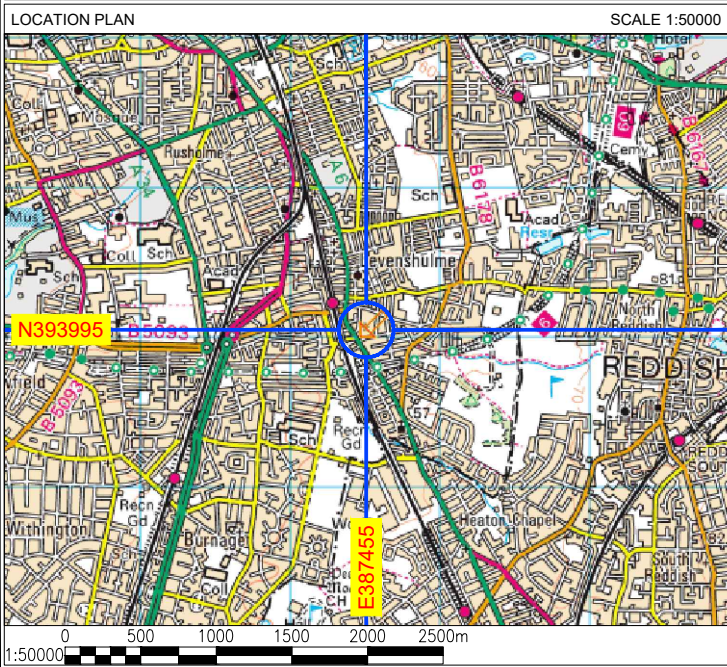

|                                                             |                     |          |      |          |     |                                   |          |
|-------------------------------------------------------------|---------------------|----------|------|----------|-----|-----------------------------------|----------|
|                                                             |                     |          |      |          |     |                                   |          |
| A                                                           | ISSUED FOR APPROVAL |          |      |          |     | SM                                | 07.03.25 |
| REV                                                         | DESCRIPTION         |          |      |          |     | BY                                | DATE     |
| SCALE AS SHOW<br>WHEN PRINTED AT A4                         |                     | DRAWN    | SM   | CHECKED  | DCC | ALL DIMENSIONS IN<br>METRES U.N.O |          |
|                                                             | DATE                | 07.03.25 | DATE | 07.03.25 |     |                                   |          |
| LOCATION PLAN - Digital Mapping Solutions from Dotted Eyes. |                     |          |      |          |     |                                   |          |
| SITE BLOCK PLAN - Digital Mapping Solutions from Promap     |                     |          |      |          |     |                                   |          |

DRAWING TITLE  
STREET HUB  
SKP-109 - 919 STOCKPORT ROAD  
001 - EXISTING SITE PLAN

SITE ADDRESS  
919 STOCKPORT ROAD  
LEVENSHULME  
MANCHESTER  
M19 3PZ

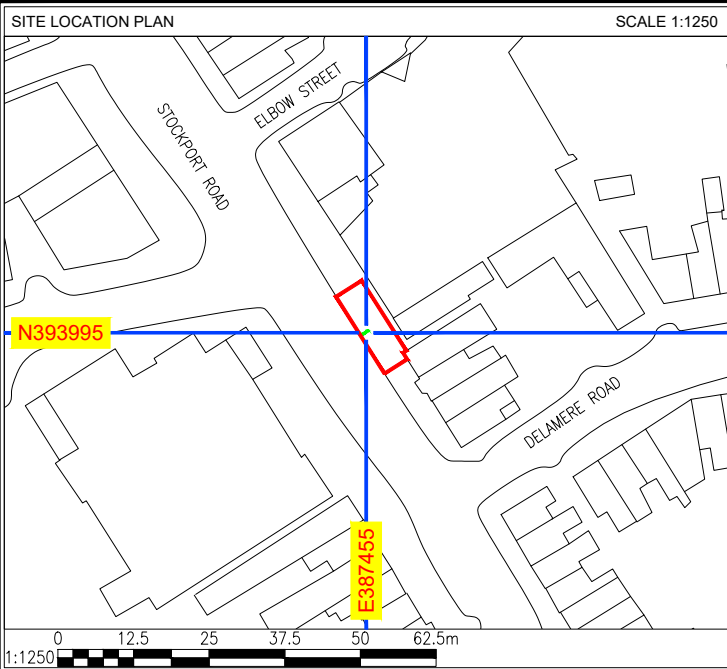


|                                                             |                     |       |          |         |          |                                   |          |
|-------------------------------------------------------------|---------------------|-------|----------|---------|----------|-----------------------------------|----------|
|                                                             |                     |       |          |         |          |                                   |          |
| A                                                           | ISSUED FOR APPROVAL |       |          |         |          | SM                                | 07.03.25 |
| REV                                                         | DESCRIPTION         |       |          |         |          | BY                                | DATE     |
| SCALE AS SHOW<br>WHEN PRINTED AT A4                         |                     | DRAWN | SM       | CHECKED | DCC      | ALL DIMENSIONS IN<br>METRES U.N.O |          |
|                                                             |                     | DATE  | 07.03.25 | DATE    | 07.03.25 |                                   |          |
| LOCATION PLAN - Digital Mapping Solutions from Dotted Eyes. |                     |       |          |         |          |                                   |          |
| SITE BLOCK PLAN - Digital Mapping Solutions from Promap     |                     |       |          |         |          |                                   |          |


DRAWING TITLE  
STREET HUB  
SKP-109 - 919 STOCKPORT ROAD  
002 - PROPOSED SITE PLAN

SITE ADDRESS  
919 STOCKPORT ROAD  
LEVENSHULME  
MANCHESTER  
M19 3PZ

REV A

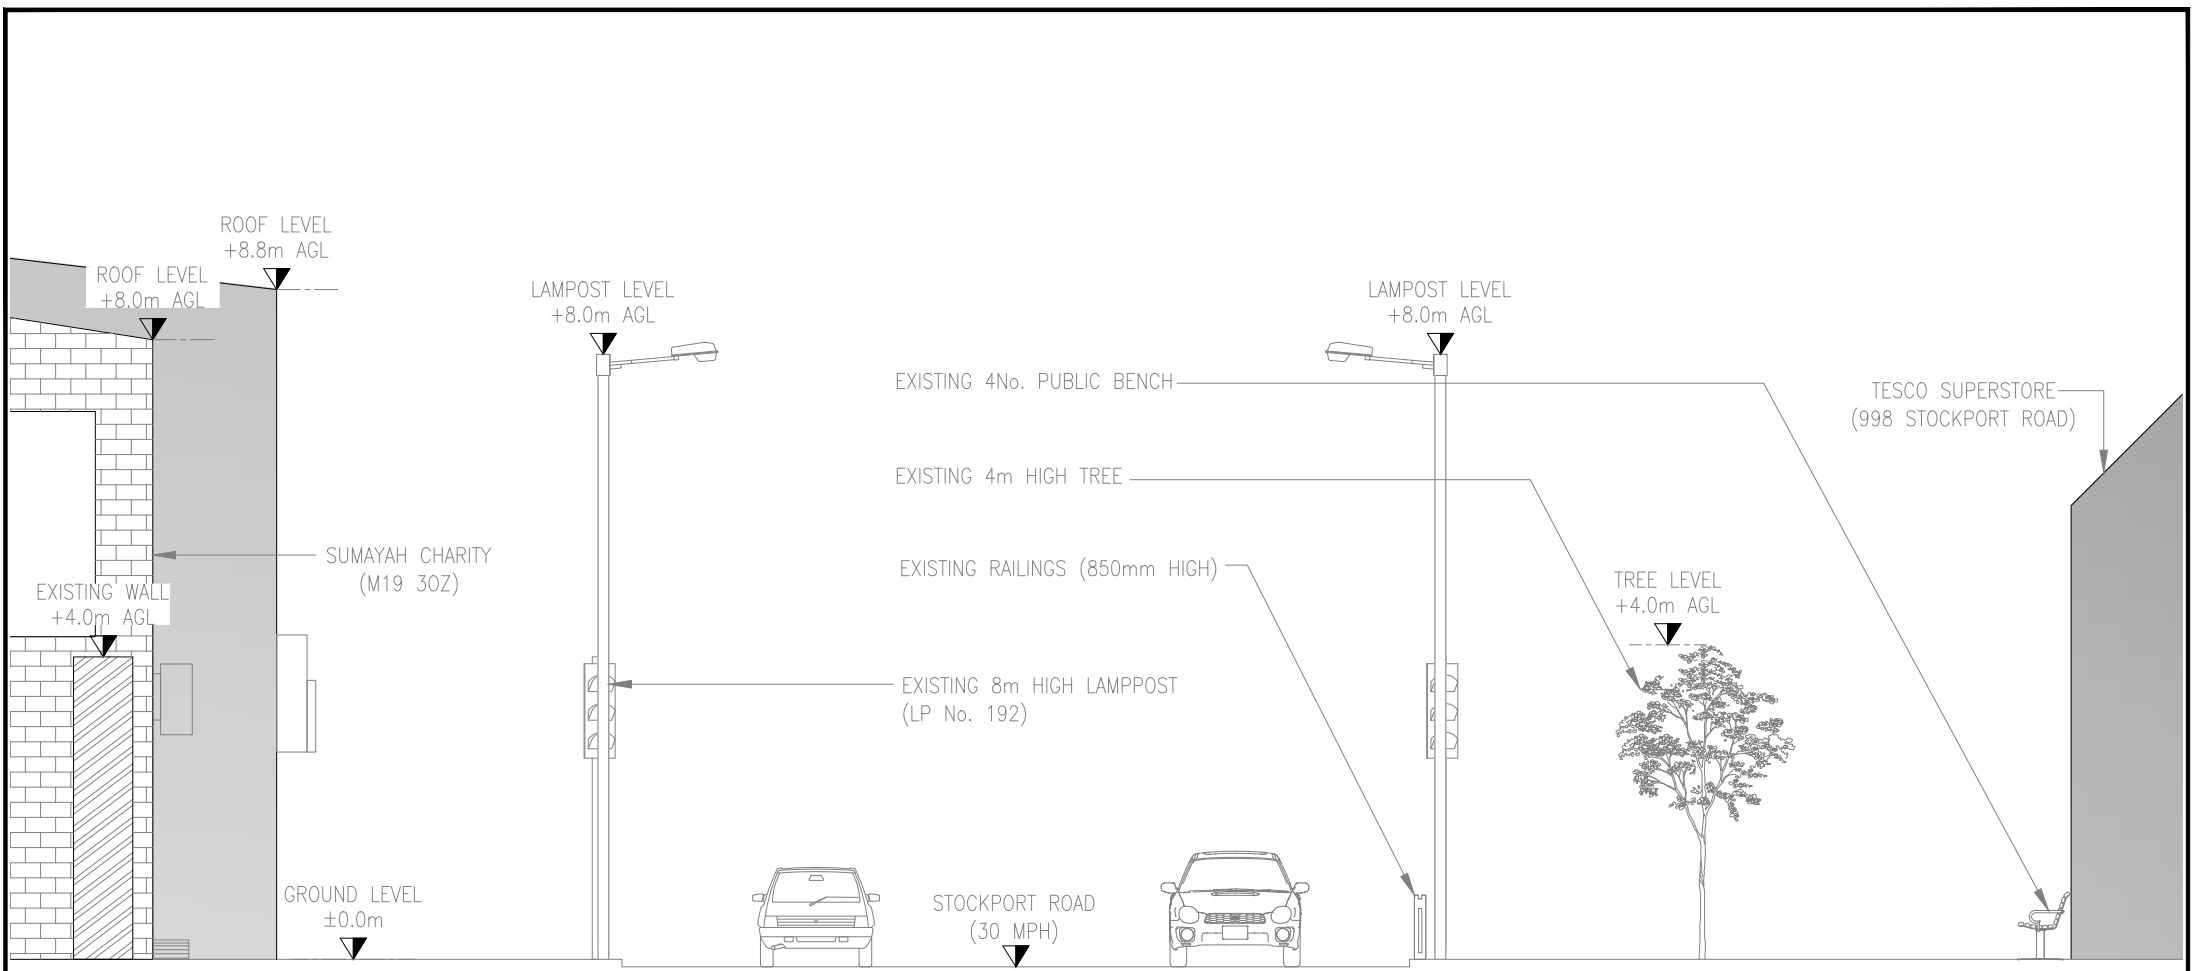

EXISTING SITE ELEVATION  
SCALE 1:100

 


|                                                             |                     |       |          |         |          |                                   |          |
|-------------------------------------------------------------|---------------------|-------|----------|---------|----------|-----------------------------------|----------|
| A                                                           | ISSUED FOR APPROVAL |       |          |         |          | SM                                | 07.03.25 |
| REV                                                         | DESCRIPTION         |       |          |         |          | BY                                | DATE     |
| SCALE AS SHOW<br>WHEN PRINTED AT A4                         |                     | DRAWN | SM       | CHECKED | DCC      | ALL DIMENSIONS IN<br>METRES U.N.O |          |
|                                                             |                     | DATE  | 07.03.25 | DATE    | 07.03.25 |                                   |          |
| LOCATION PLAN - Digital Mapping Solutions from Dotted Eyes. |                     |       |          |         |          |                                   |          |
| SITE BLOCK PLAN - Digital Mapping Solutions from Promap     |                     |       |          |         |          |                                   |          |


DRAWING TITLE  
STREET HUB  
SKP-109 - 919 STOCKPORT ROAD  
003 - EXISTING SITE ELEVATION

SITE ADDRESS  
919 STOCKPORT ROAD  
LEVENSHULME  
MANCHESTER  
M19 3PZ

|     |   |
|-----|---|
| REV | A |
|-----|---|

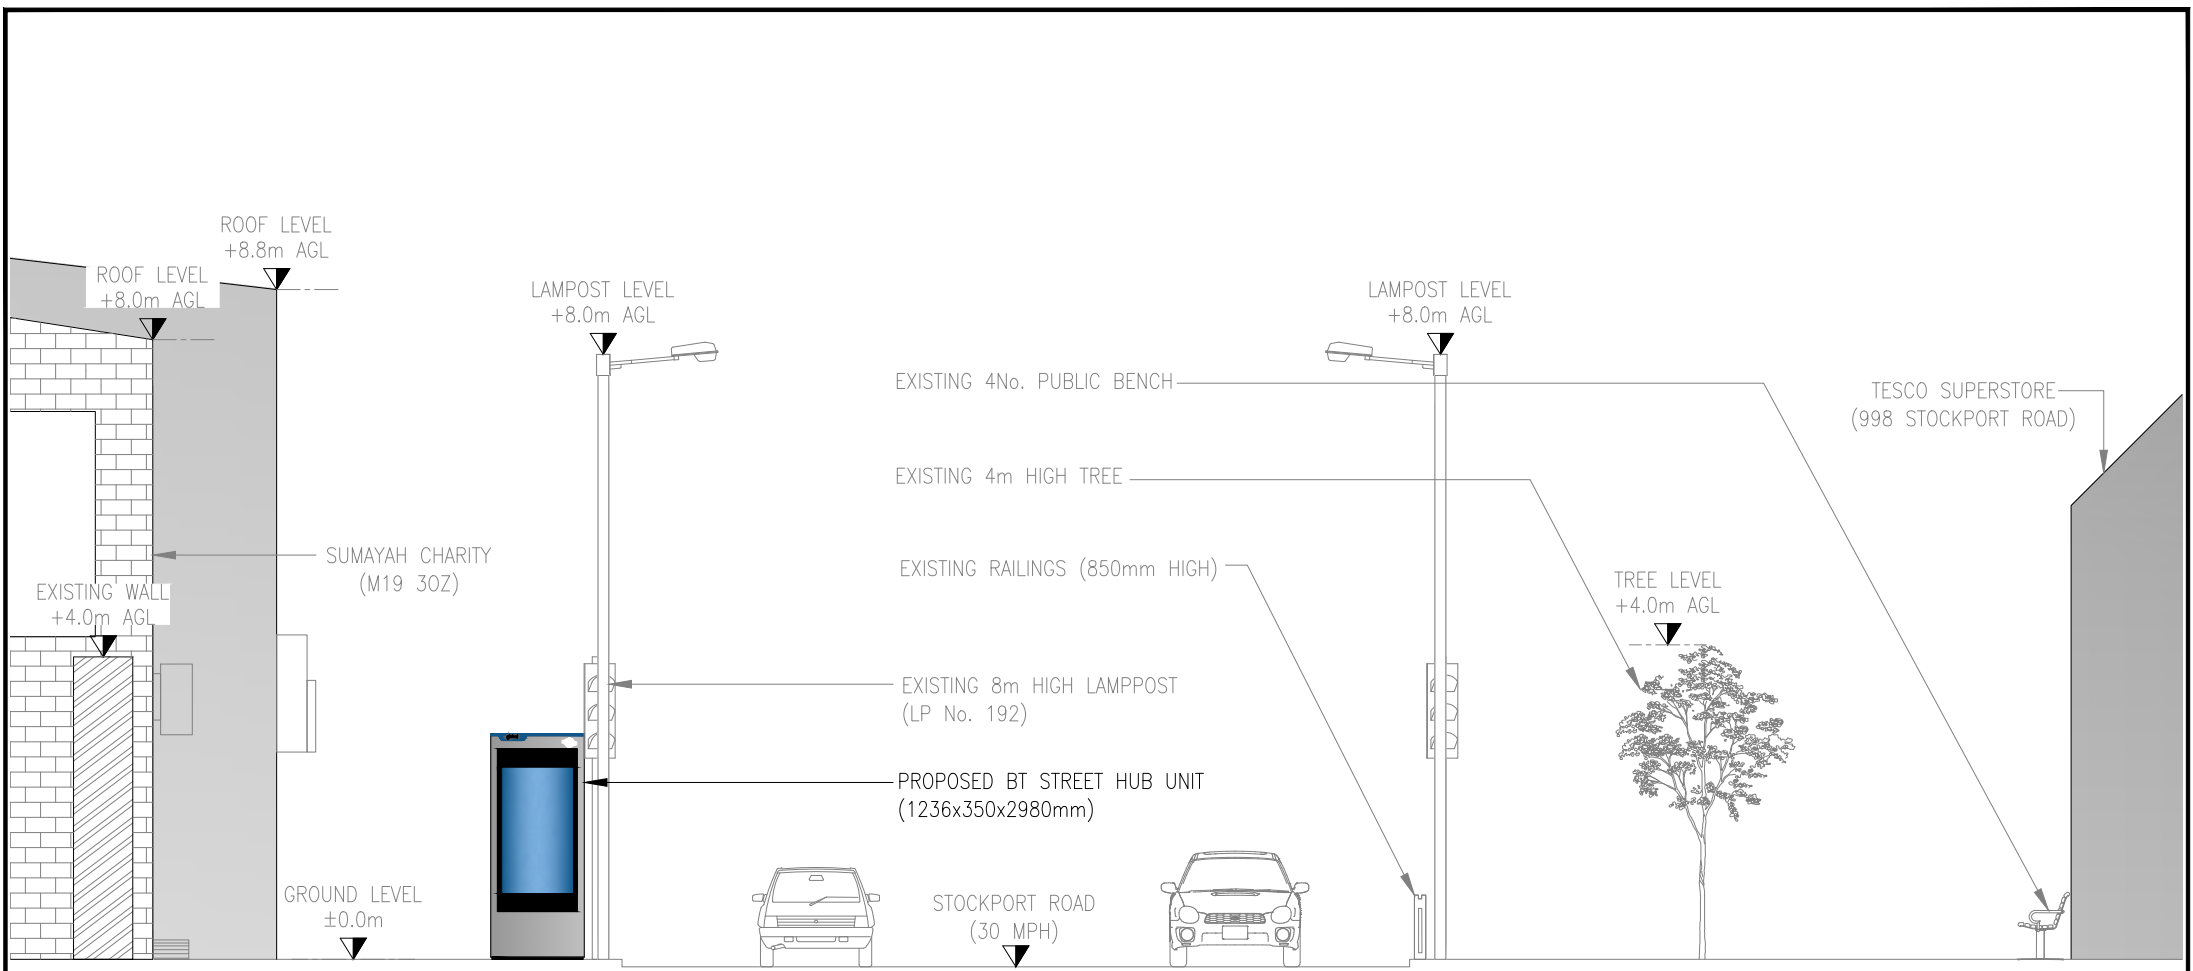

PROPOSED SITE ELEVATION  
SCALE 1:100

 

|                                                             |                     |       |          |         |          |                                   |          |
|-------------------------------------------------------------|---------------------|-------|----------|---------|----------|-----------------------------------|----------|
| A                                                           | ISSUED FOR APPROVAL |       |          |         |          | SM                                | 07.03.25 |
| REV                                                         | DESCRIPTION         |       |          |         |          | BY                                | DATE     |
| SCALE AS SHOW<br>WHEN PRINTED AT A4                         |                     | DRAWN | SM       | CHECKED | DCC      | ALL DIMENSIONS IN<br>METRES U.N.O |          |
|                                                             |                     | DATE  | 07.03.25 | DATE    | 07.03.25 |                                   |          |
| LOCATION PLAN - Digital Mapping Solutions from Dotted Eyes. |                     |       |          |         |          |                                   |          |
| SITE BLOCK PLAN - Digital Mapping Solutions from Promap     |                     |       |          |         |          |                                   |          |

DRAWING TITLE  
STREET HUB  
SKP-109 - 919 STOCKPORT ROAD  
004 - PROPOSED SITE ELEVATION

SITE ADDRESS  
919 STOCKPORT ROAD  
LEVENSHULME  
MANCHESTER  
M19 3PZ

|     |   |
|-----|---|
| REV | A |
|-----|---|