


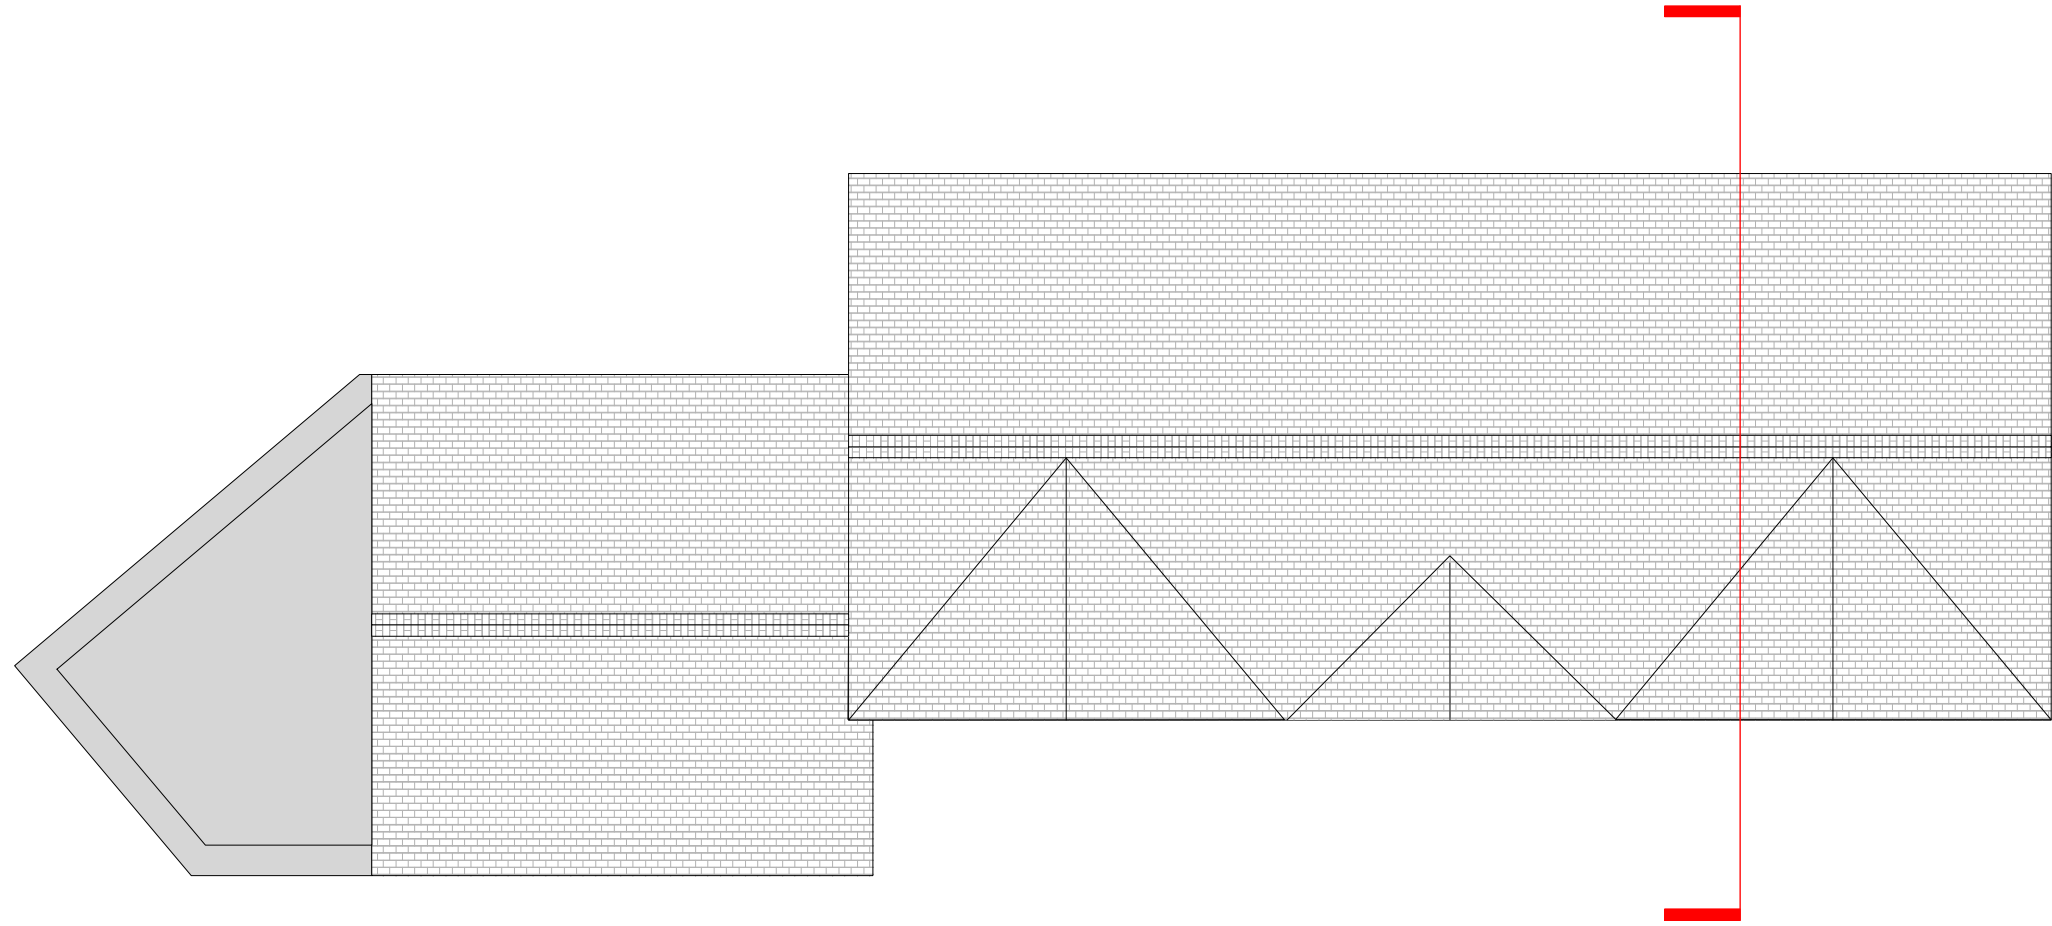


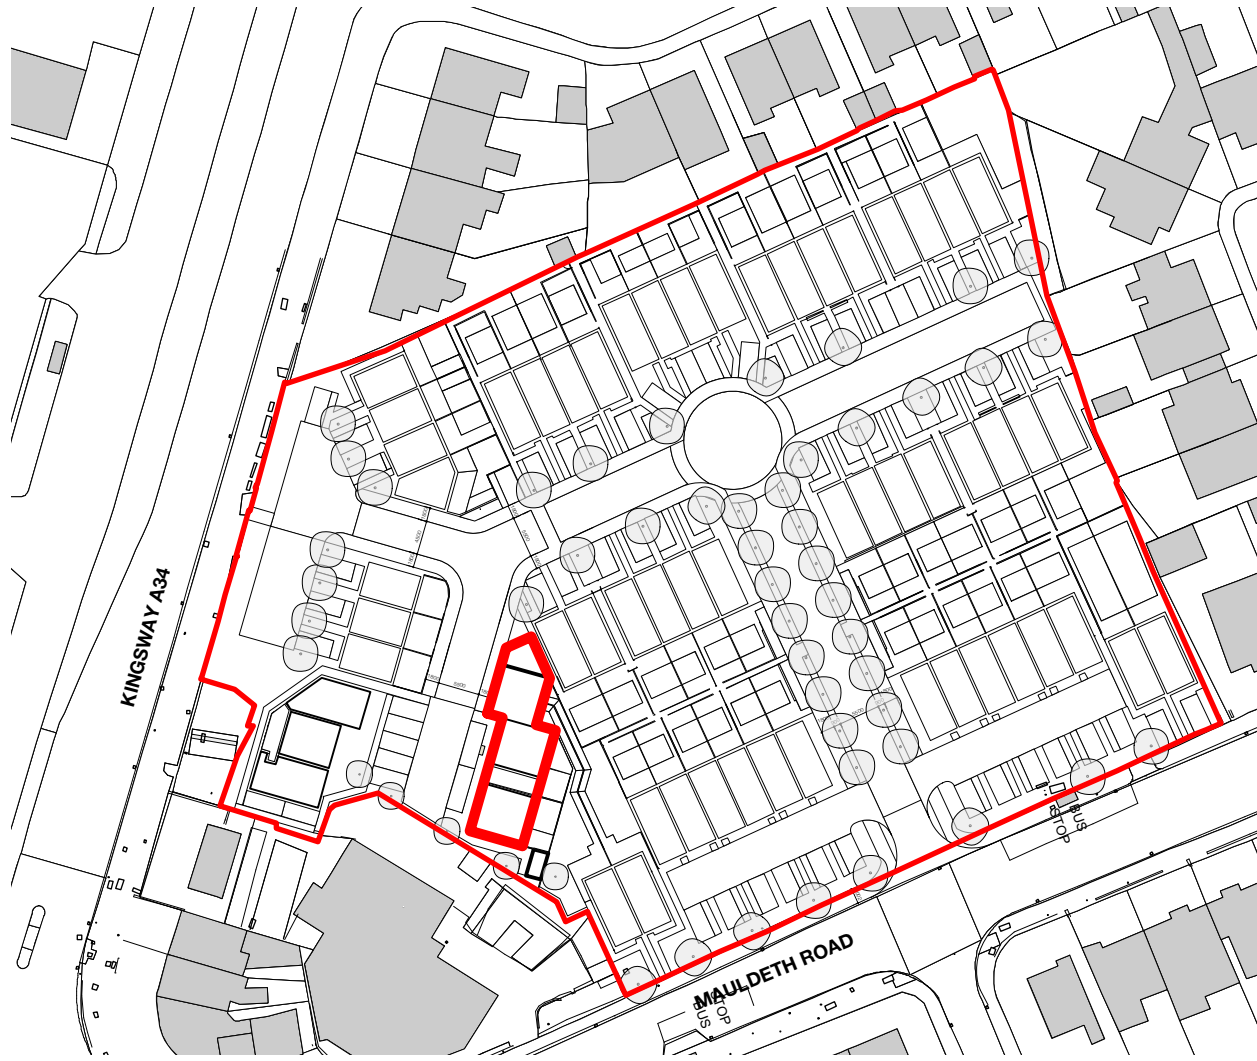

ROOF PLAN

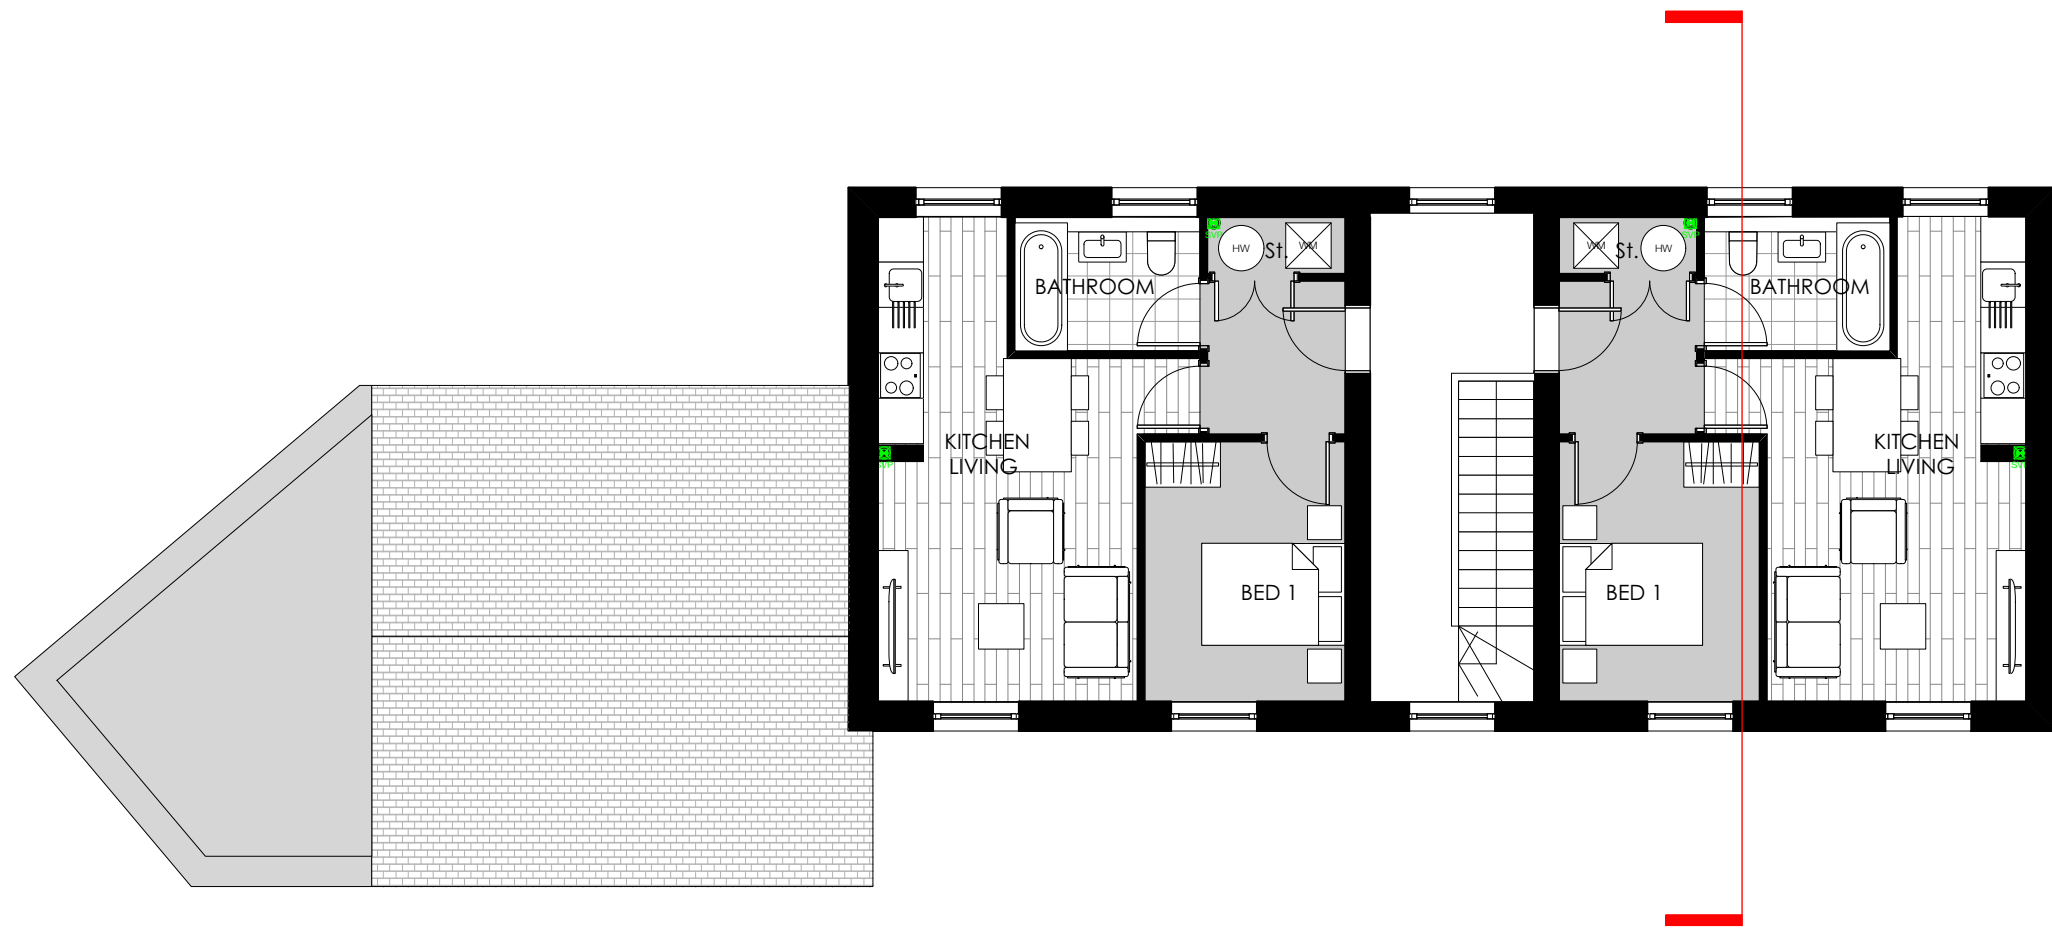

FIRST FLOOR

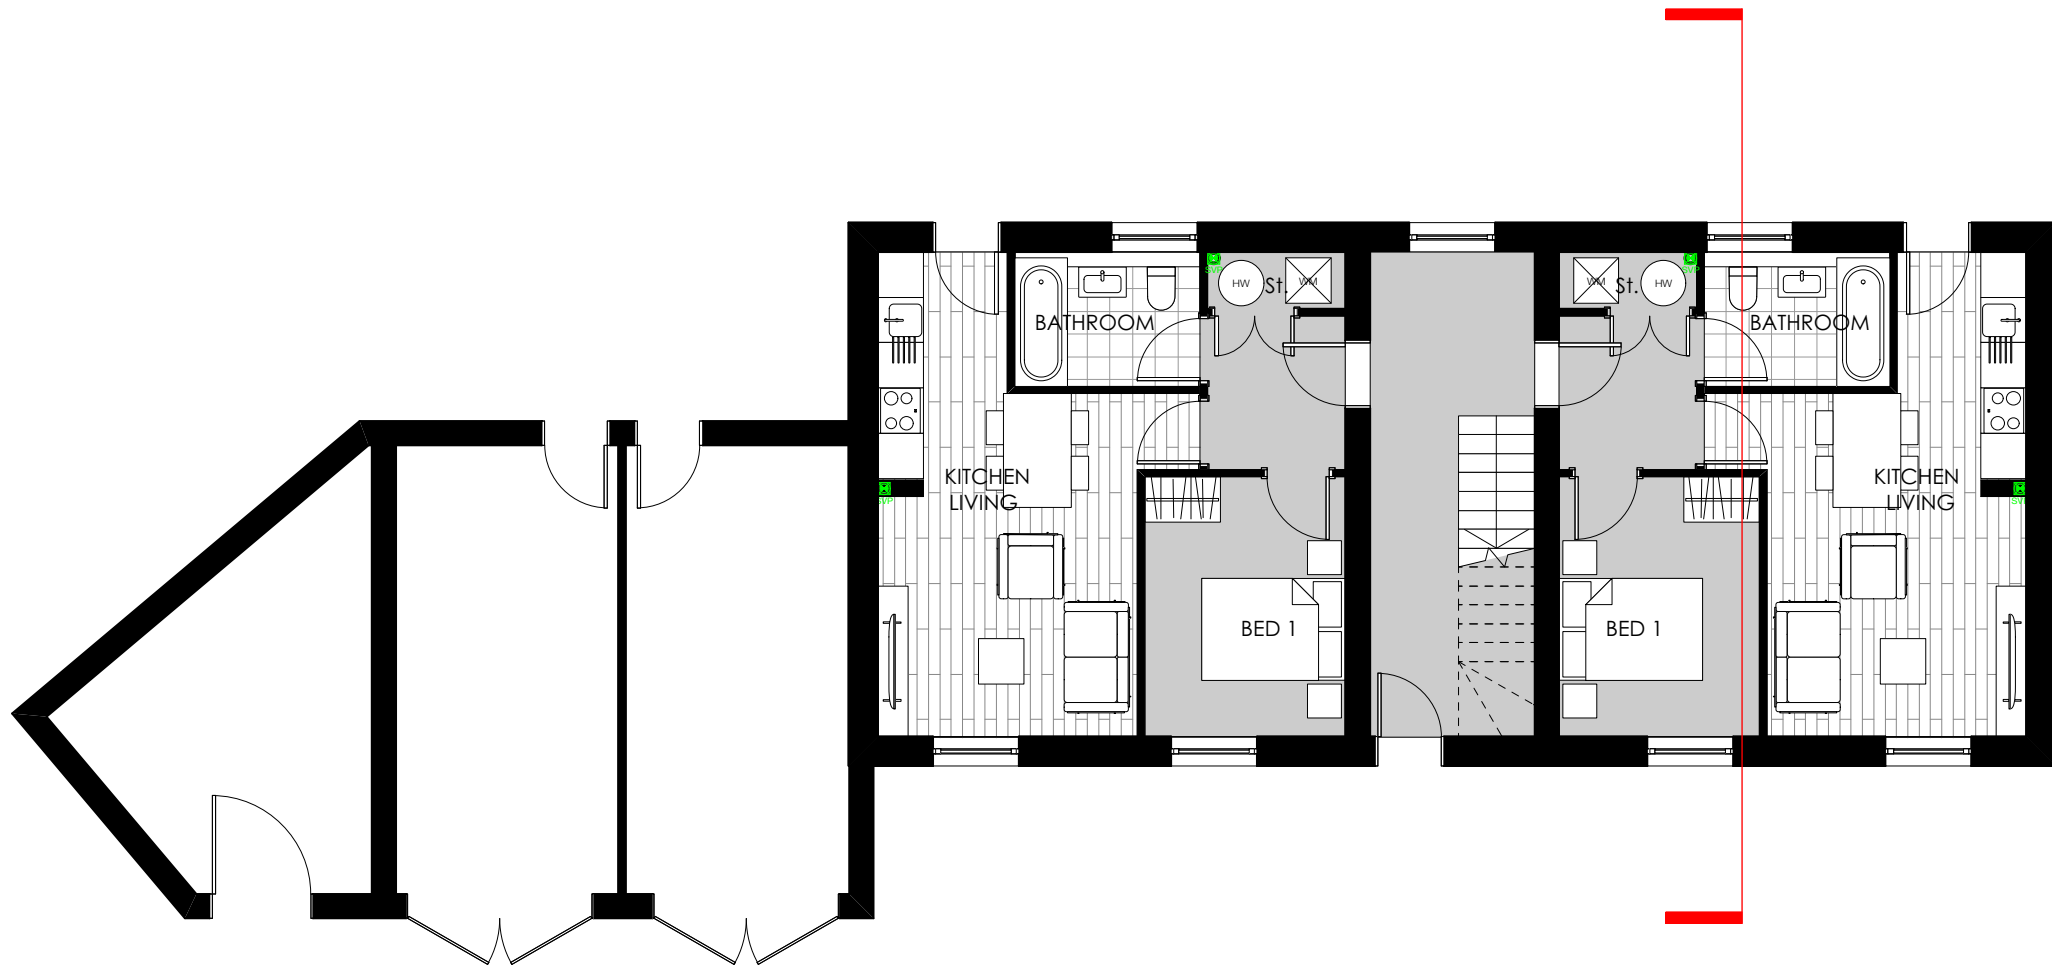

GROUND FLOOR

--- DENOTES CEILING LEVEL BELOW 1.5 m

BLOCK TYPE H PLANS
1:100

PLANNING

IMPORTANT NOTES:

A	27/01/25	GABLES ADDED TO FRONT FACADE
REVISION	DATE	DESCRIPTION

CLIENT: VIEWS	
PROJECT: PROPOSED RESIDENTIAL DEVELOPMENT	
ADDRESS: BURNAGE CRICKET CLUB	
DRAWING TITLE: BLOCK TYPE H PLANS	
SCALE: 1:100	DATE: AUGUST 2024
DRAWING NO: A815_P_147A	

OLLIER SMURTHWAITE ARCHITECTS

40 King Street, Manchester, M2 6BA
T 0161 883 0839
P 0161 883 0839
E mail@olliersmurthwaite.com