



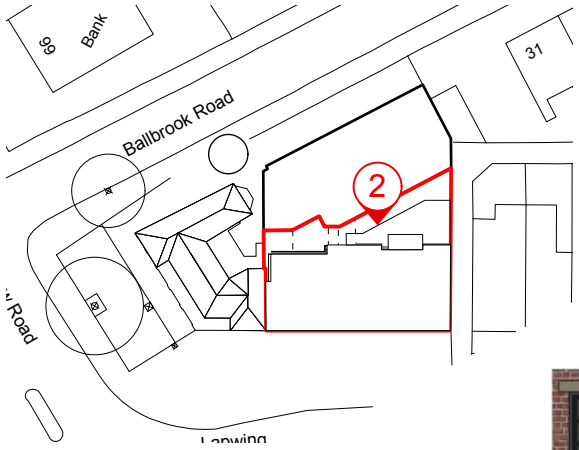

1
Proposed painted White
brick to match existing

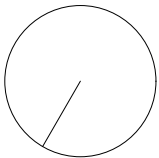


2
Existing corner brick
detail retained



Blocked up window



Window

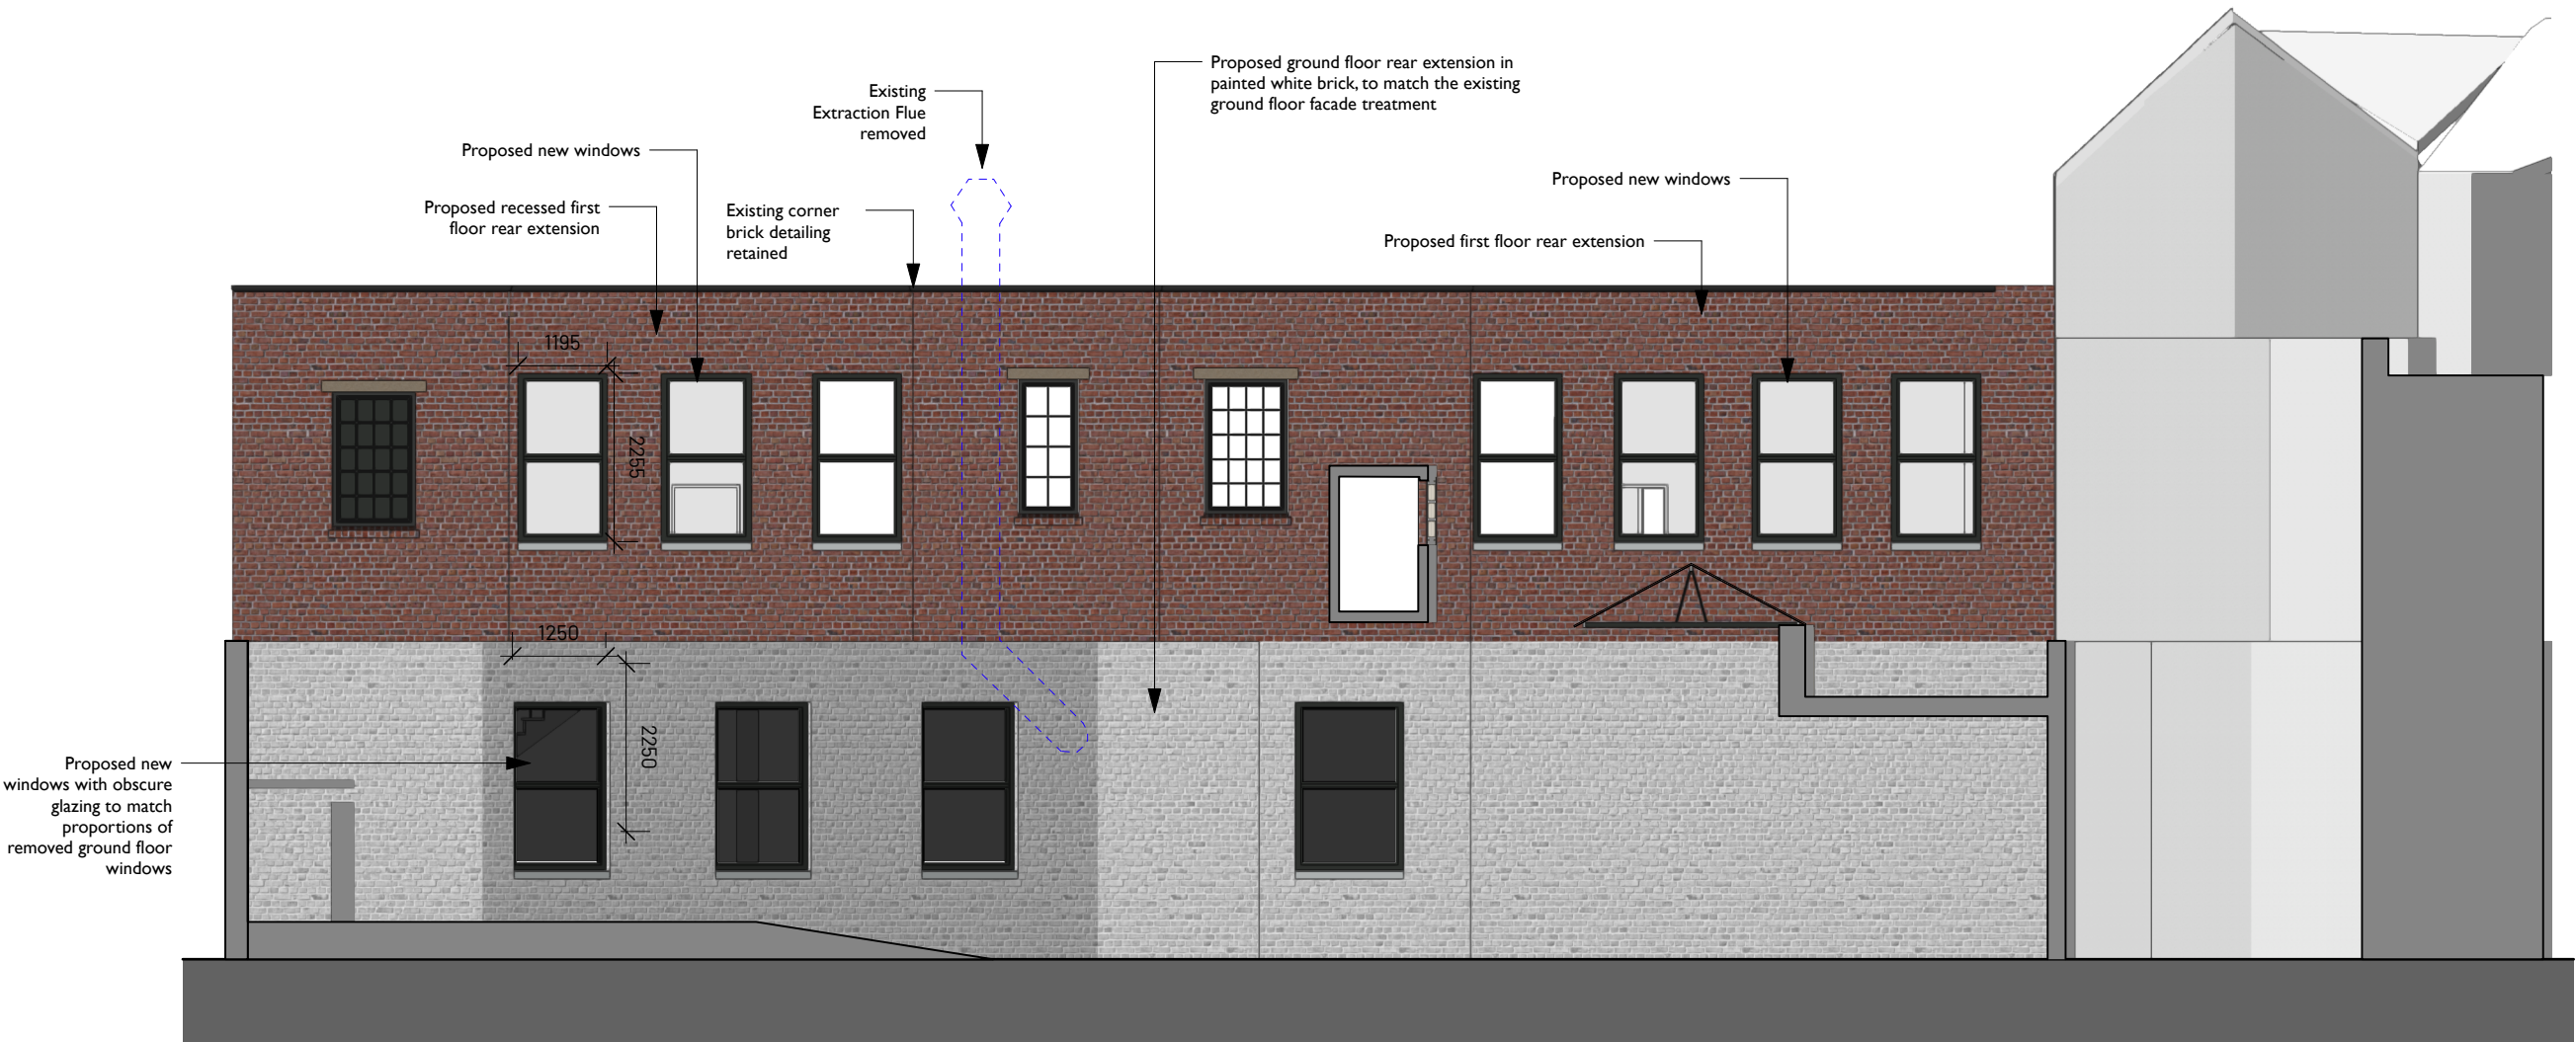

B	14/02/2025	Layout amended	RJD AB
A	21/11/2024	Annotation amended	RJD AB
REV	NOTE	DRN	CHK

95 Lapwing Lane

Proposed Rear Elevation

PROJECT REF. 2033
DRWG NO. P(210)
REVISION B
SCALE 1:100 @ A3
DATE 1st Aug 24
DRAWN RJD

SK sketch E existing P proposed T tender C construction FI final issue

+44 161 236 0051
ARCHITECT@ATELIERMB.CO.UK

ATELIER.MB

5

Rear Elevation

Scale: 1:100