



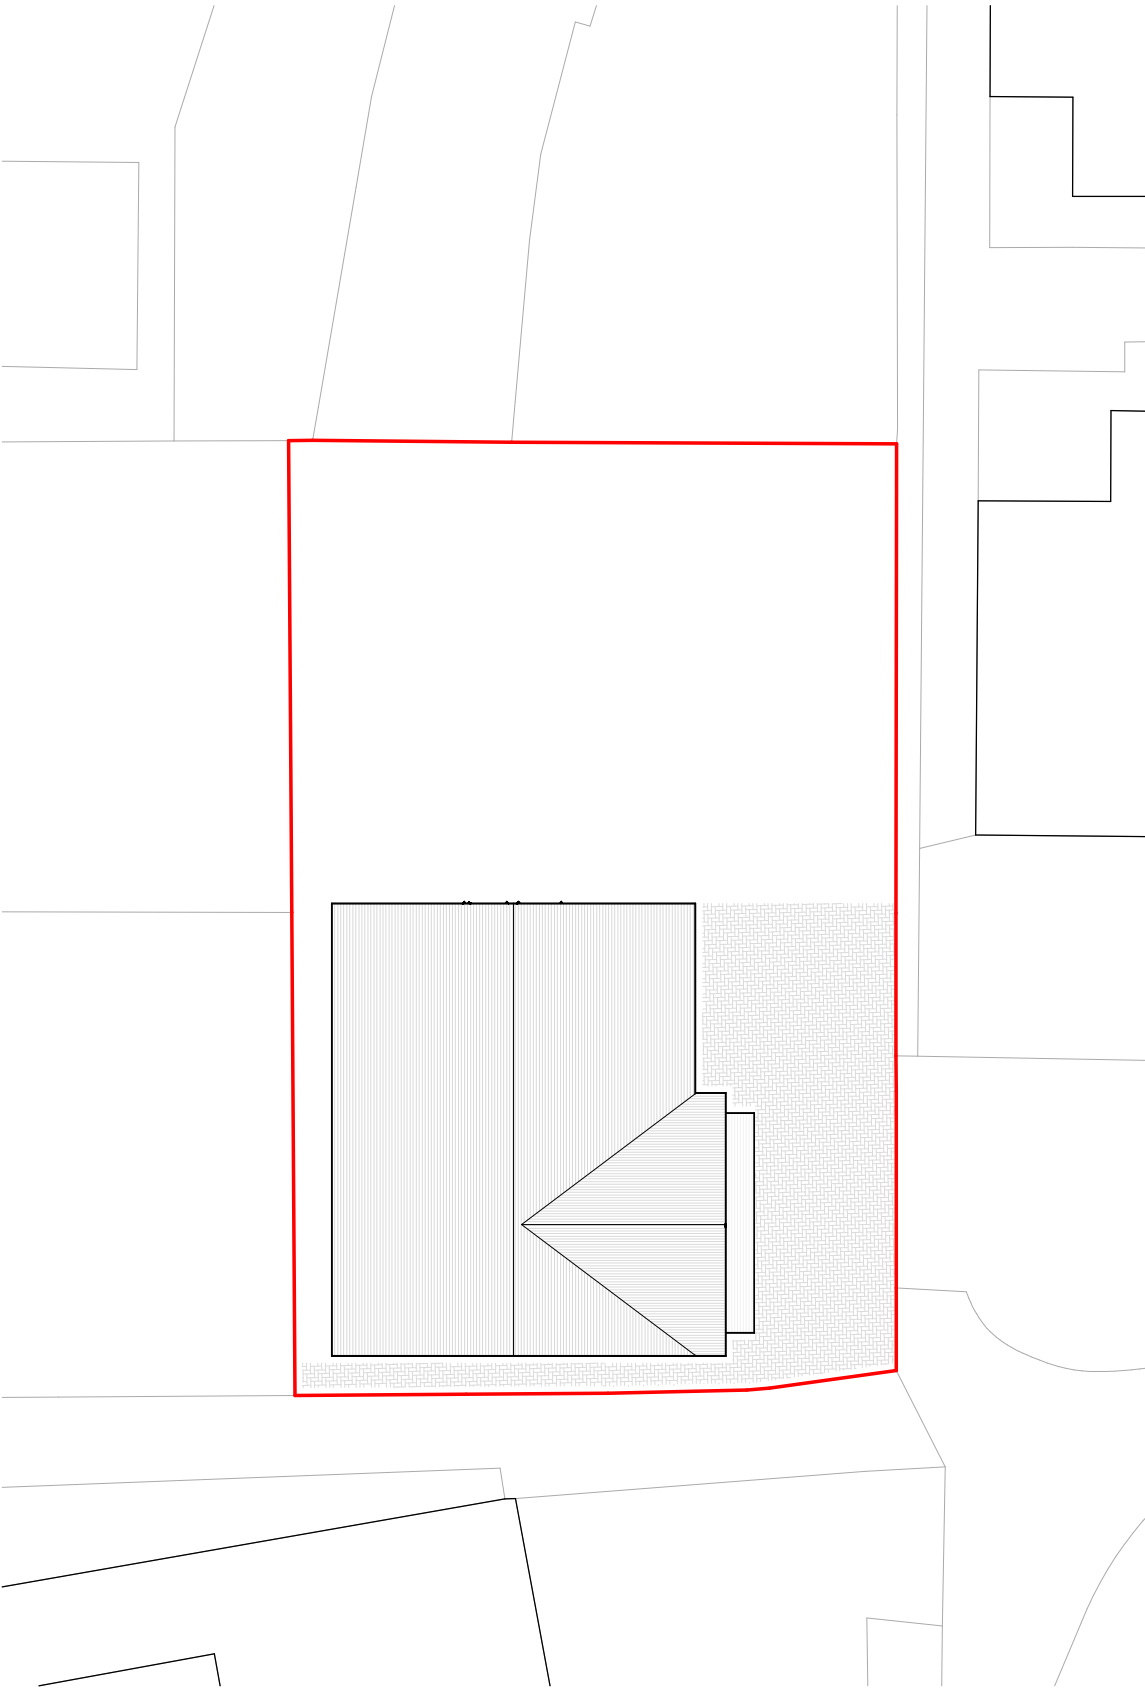

Proposed Site Plan
1 : 200

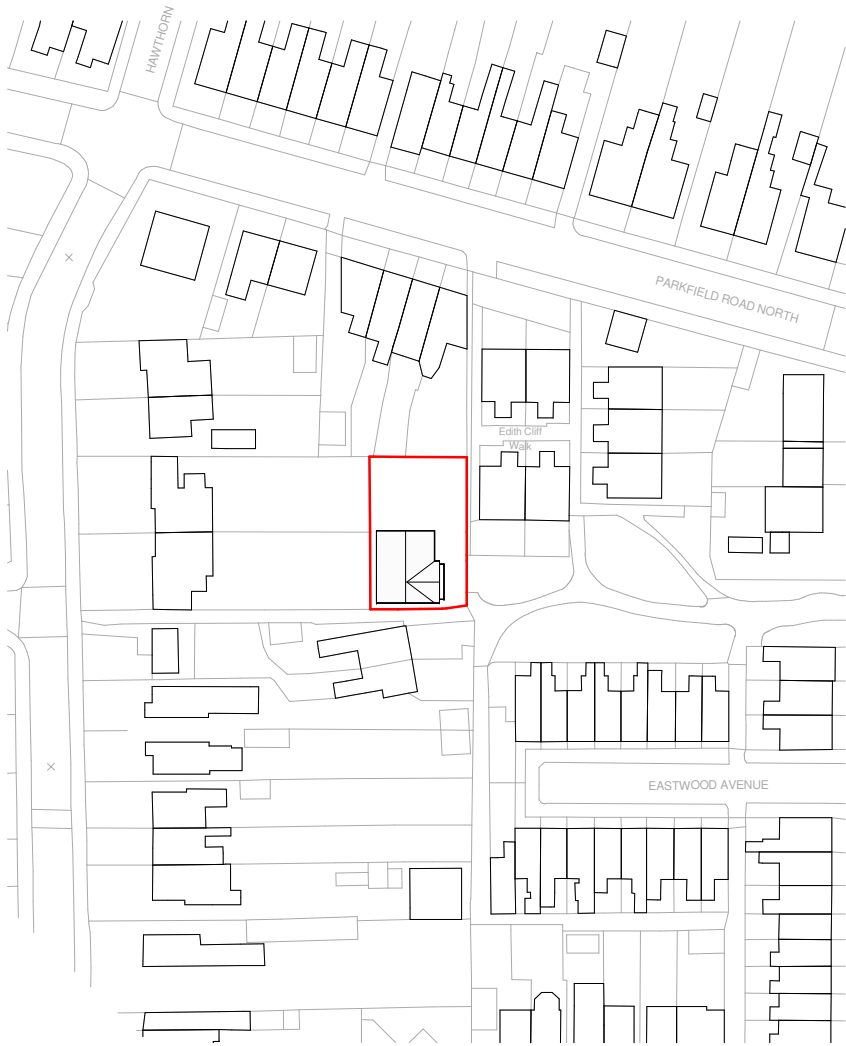

Proposed Location Plan
1 : 1250

Notes

The Contractor is to check all dimensions and conditions on site before commencing.

This drawing remains the copyright of Dimension Design Co. Ltd.

Scale Bars

TO BE USED ONLY AS GUIDANCE

1:100	mm	
1:200	mm	
1:500	M	
1:1250	M	

KEYPLAN

Rev	Description	By	Date
Project Status Planning Only		Drawing Status	

This information, whether drawn or as a data file, is copyright and issued strictly for use on the project for which it is provided

Client / Project

Single New Build Dwelling House
Land-off Eastwood Road

Ged Bolyan

Drawing

Proposed Site and Location Plan

Date	06/21/24	Scale	As indicated	@ A3
3D CoOrd		Drawn By	-	Checked -

dimension

ARCHITECTURE + PROPERTY

BS Ref	FDG Ref	Status	Rev
A102			
A102			